



FRONT ELEVATION




SIDE ELEVATION

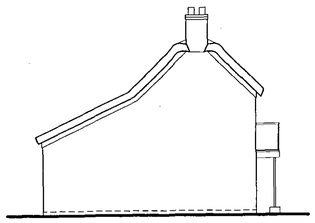


REAR ELEVATION

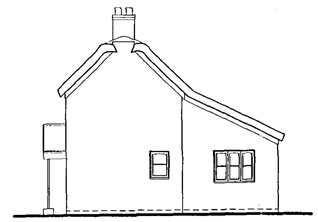


SIDE ELEVATION

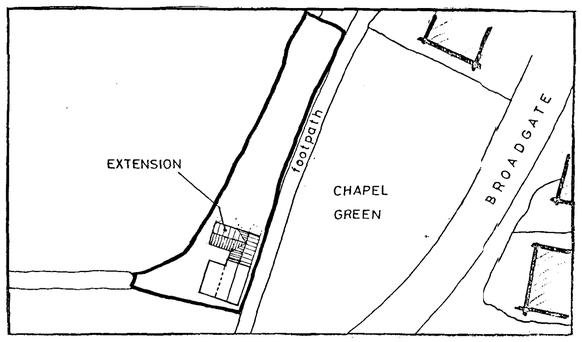

SITE PLAN
1/500

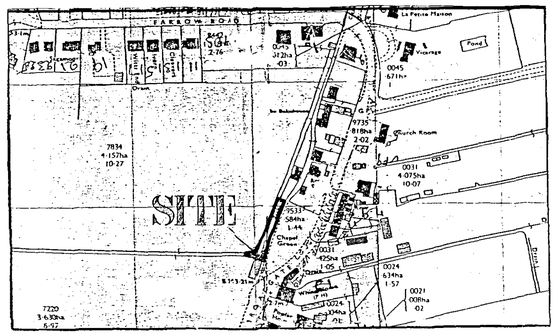

LOCATION PLAN
1/2500

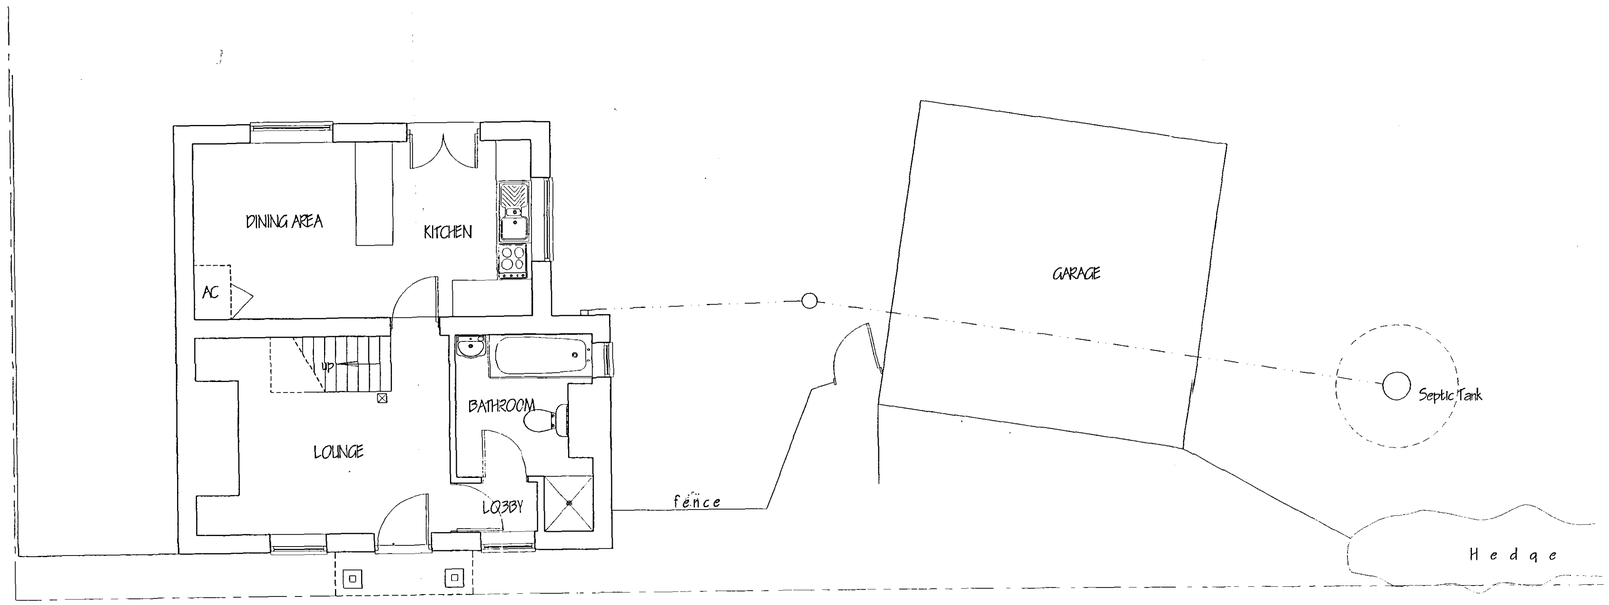

GROUND FLOOR PLAN

ref	revision	date
A	ALTER RED BOUNDARY	MAY '04

G. R. MERCHANT I.ENG AMICE FIWO

ARCHITECTURAL, STRUCTURAL AND LAND DRAINAGE CONSULTANTS

Unit 4, Wrights Mews
12A Park Road, Holbeach,
Spalding, Lincs. PE12 7EE
Tel: 01406 490600
Fax: 01406 428744
E-Mail: G. R. Merchant @ Merchant. Fsnet. Co. UK

Project
EXTENSION & ALTERATIONS.
GOLDFINCH COTTAGE.
22 BROADGATE.
WHAPLODE DROVE.

Client
MR. & MRS. S. BILLEY.

Drawing
FLOOR PLANS & ELEVATIONS.
- EXISTING.

Job Ref.	Drawing No.
849-03	01A
Date: MARCH '04	Drawn: GRM

Scales
1/50 1/100 (unless otherwise stated)

DO NOT SCALE FROM THIS DRAWING

This drawing is copyright and may not be altered, traced, photographed or used for any other purpose other than for which it is issued. The General Contractor is to check all dimensions on site and report any discrepancies to the Architect. All details shown on this drawing including foundations are based upon, but are not limited to, the information supplied to the Architect. No responsibility can be accepted for any inaccuracies arising from this information. The contractor is to inform the Architect as that design amendments may be considered. The contractor is responsible for and is to control all variations to establish specific site conditions before the relevant work is undertaken. This drawing is limited to the amount of information contained and does not purport to contain a full specification of the works. It is solely for the purpose of obtaining Planning / Building Regulation approval. This drawing must not be used as a contract document alone. The works will not be supervised or inspected on site by G.R.Merchant or any representative thereof. It is the client or their appointed agents responsibility to control workmanship, substitution of materials, adherance to specification, workplace to contract etc.

All materials to be new unless otherwise stated and all components and materials etc. to be used fixed and installed etc. to strict accordance with manufacturers instructions and relevant code of practice, Materials shall conform to appropriate British standard specification or BBA certificate or European code equivalent. The Employer / Client shall ensure that the selected contractor is conversant with and adopts all measures necessary to achieve compliance with Health and Safety legislation for Building sites and Work places. The Employer / Client is advised that should the works need to provide with the Construction Design and Management Regulations implementation Planning Supervisor will be required. The works shall comprise of all that is shown on the drawing and details. Work that may not specifically shown but may be reasonably inferred as necessary to carry out the works shall be deemed to be included.

SHDC
Planning & Development
- 9 AUG 2004
Ref: 1067/04