



FRONT ELEVATION [ALTERNATIVE]




SIDE ELEVATION

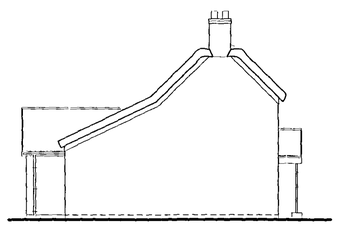

REAR ELEVATION

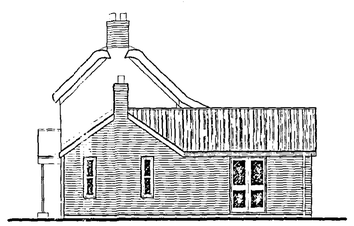

SIDE ELEVATION

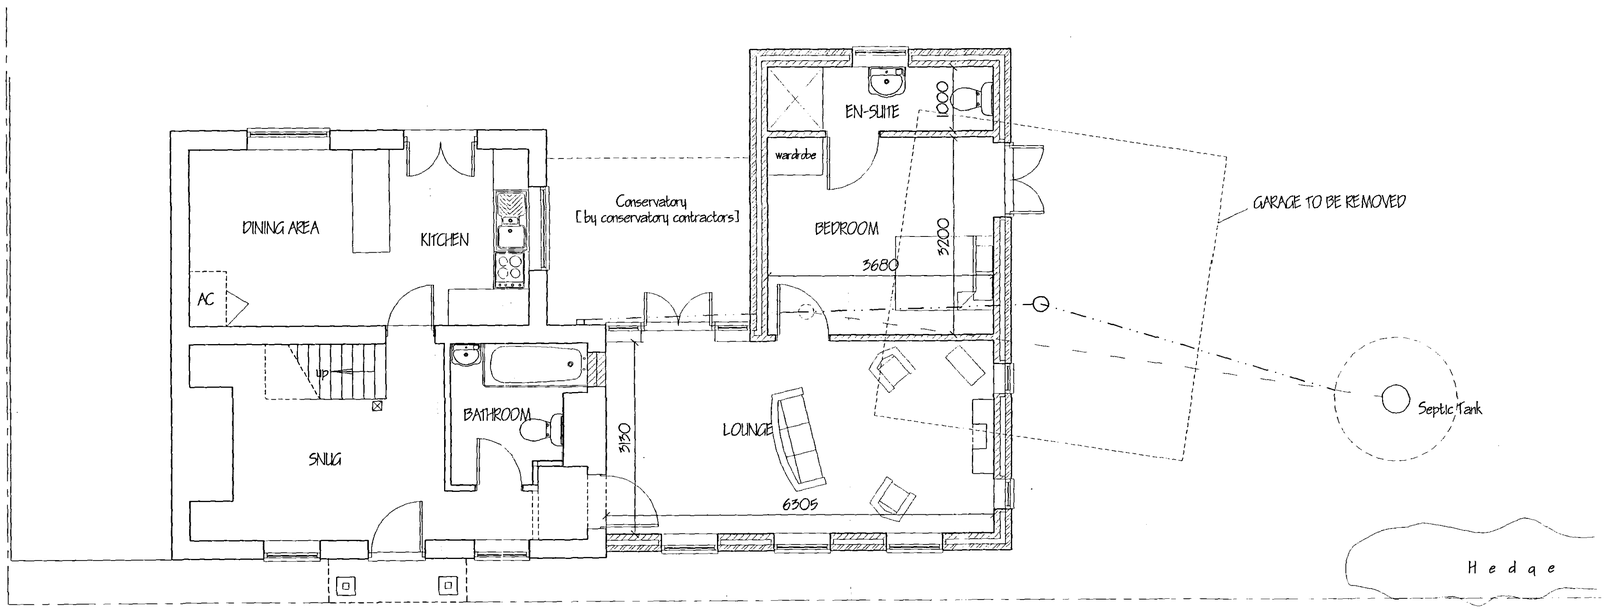

GROUND FLOOR PLAN

SHDC
Planning & Development
- 9 AUG 2004
Ref: 1067/04

ref	revision	date
B	CLIENTS AMENDMENTS	AUG '04
A	RE-DESIGN AFTER PLANNING REFUSAL	AUG '04

G. R. MERCHANT BM
I.ENG AMICE FIWO

ARCHITECTURAL, STRUCTURAL AND LAND DRAINAGE CONSULTANTS

Unit 4, Wrights Mews
12A Park Road, Holbeach,
Spalding, Lincs. PE12 7EE
Tel: 01406 490800
Fax 01406 425744
E-Mail: G. R. Merchant @ Merchant. Fs. Co. UK

Project
EXTENSION & ALTERATIONS.
GOLDFINCH COTTAGE.
22 BROADGATE.
WHAPLODE DROVE.

Client
MR. & MRS. S. BILLEY.

Drawing
FLOOR PLANS & ELEVATIONS.
- PROPOSED.

Job Ref.	Drawing No.
849-03	03B
Date: MARCH '04	Drawn: GRM

Scales
1/50 1/100

DO NOT SCALE FROM THIS DRAWING

This drawing is copyright and may not be altered, traced, photographed or used for any other purpose other than that for which it is issued. The General Contractor is to check all dimensions on site and report any discrepancies to the Architect. All details shown on this drawing including foundations are based upon typical site conditions related to the area. No responsibility can be accepted for abnormal conditions which may be discovered during construction unless reported to the Architect so that design amendments may be considered. Site soil surveys are recommended in respect of foundations to establish specific site conditions before foundation work is undertaken. This drawing is limited in the amount of information contained and does not purport to contain a full specification of the works. It is solely for the purposes of obtaining Planning / Building Regulation approval. This drawing must not be used as a contract document alone. The works will not be scanned and or inspected on site by G R Merchant or any representative thereof. It is the client or their appointed agents responsibility to control workmanship, substitution of materials, adherance to specification, variations to contract etc.

All materials to be new unless otherwise stated and all components and materials etc. to be used fixed and installed only in strict accordance with manufacturers instructions and relevant codes of practice. Variation shall commence in response to written instruction issued by the Architect or Employer. Except in an emergency, the Contractor shall not proceed with any variation without the agreement of and receipt of instruction. The Contractor is to ensure that the appointed contractor is competent and adopts a management policy to enforce compliance with Health and Safety Regulations for Building sites and Work places. The Employer / Client is advised that should the works need to comply with the Construction Design and Management Regulations an Independent Planning Supervisor will be required. The works shall comprise of all that is shown on the drawing and details. Work that may not specifically shown but can be reasonably inferred as necessary