




FRONT ELEVATION [ALTERNATIVE]

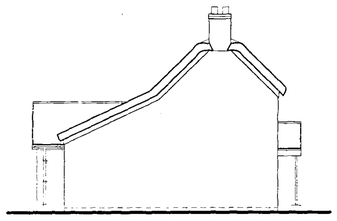


SIDE ELEVATION

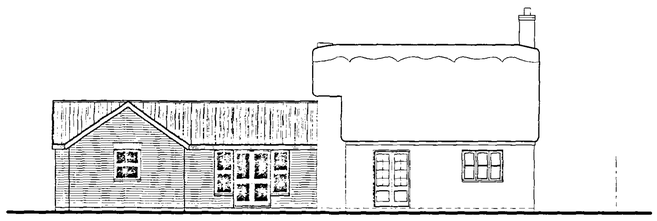

REAR ELEVATION

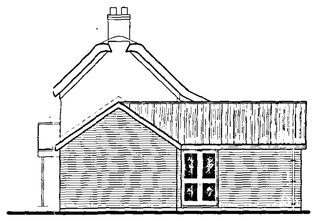

SIDE ELEVATION

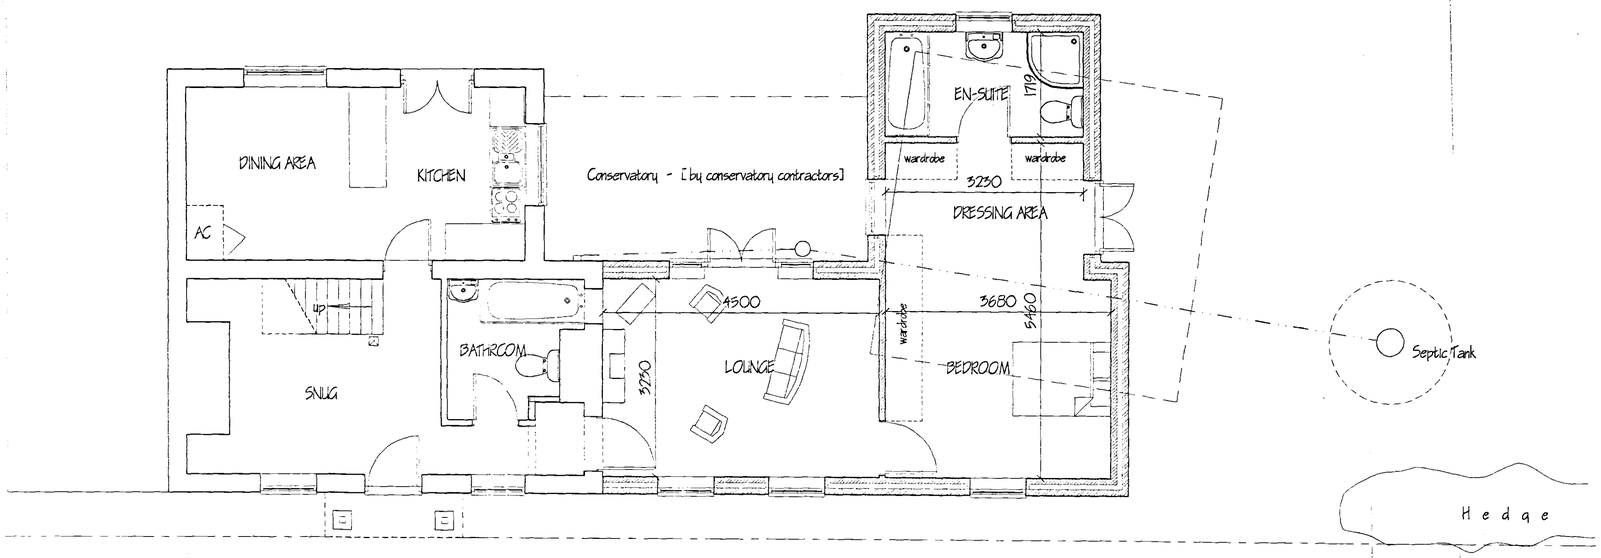

GROUND FLOOR PLAN

ref.	revision	date

G. R. MERCHANT I.ENG AMICE FIWO

ARCHITECTURAL, STRUCTURAL AND LAND DRAINAGE CONSULTANTS

Unit 4, Wrights Mews
12A Park Road, Holbeach,
Spalding, Lincs. PE12 7EE
Tel: 01406 490600
Fax 01406 428744
E-Mail: G. R. Merchant @ Merchant. Fs. Co. UK

Project
EXTENSION & ALTERATIONS.
GOLDFINCH COTTAGE.
22 BROADGATE.
WHAPLODE DROVE.

Client
MR. & MRS. S. BULLEY.

Drawing
FLOOR PLANS & ELEVATIONS.
- PROPOSED.

Job Ref.	Drawing No.
849-03	03
Date	**Drawn**
MARCH '04	GRM

Scales
1/50 1/100

DO NOT SCALE FROM THIS DRAWING

This drawing is copyright and may not be altered, traced, photographed or used for any other purpose other than that for which it is issued. The General Contractor is to check all dimensions on site and report any discrepancies to the Architect. All details shown on this drawing including foundations are based upon typical site conditions related to the area. No responsibility can be accepted for abnormal conditions which may be discovered during construction unless reported to the Architect before any design amendments may be considered. Site soil surveys are recommended in respect of foundations to individual specific site conditions before foundation work is undertaken. The drawing is limited in the amount of information contained and does not purport to contain a full specification of the works. It is to be read in conjunction with all obtaining Planning / Building Regulation approval. This drawing must not be used for the purpose of a contract document stone. The works will not be supervised or inspected on site by G R Merchant or any representative thereof. It is the client or their appointed agents responsibility to inspect the construction and installation of materials, adherence to specification, ventilation to correct standards.

All materials to be new unless otherwise stated and all components and materials etc. to be used fitted and installed etc. in strict accordance with manufacturers instruction and relevant code of practice. Materials shall conform to appropriate British standard specification or BBA certificate or European code equivalent. The Employer / Client shall ensure that the essential contractors are appointed with and accepts all measures necessary to achieve compliance with Health and Safety legislation for Building sites and Work places. The Employer / Client is advised that should the works need to comply with the Construction Design and Management Regulations an independent Planning Supervisor will be required. The