




FRONT ELEVATION [ALTERNATIVE]

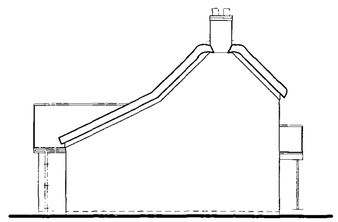


SIDE ELEVATION

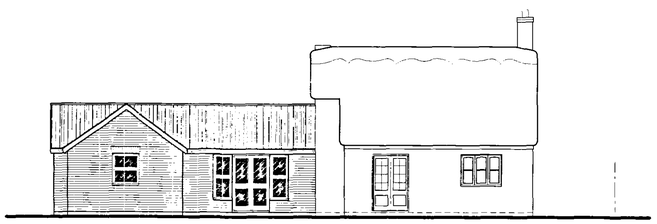

REAR ELEVATION

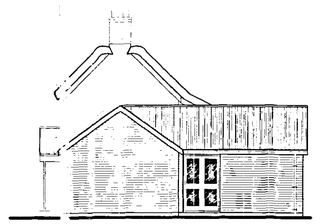

SIDE ELEVATION

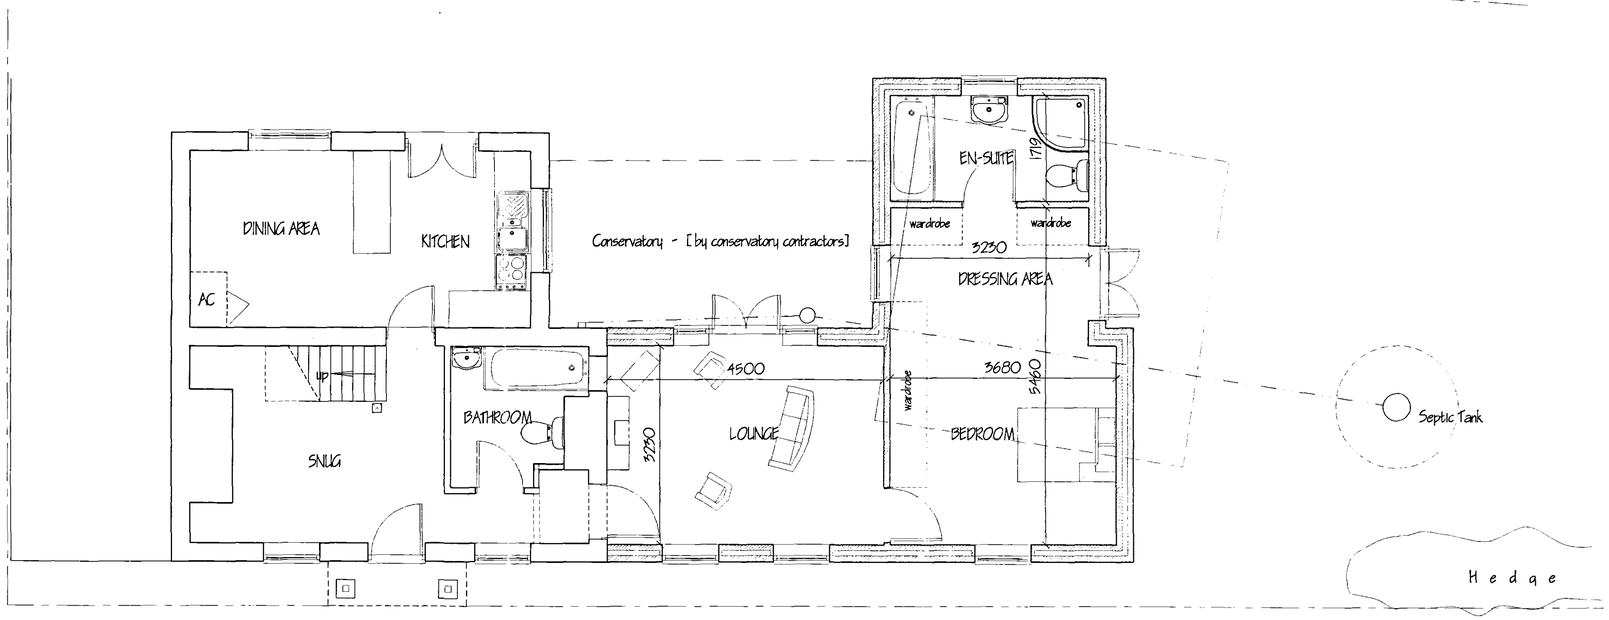

GROUND FLOOR PLAN

DETERMINED PLAN

SHDC
Planning & Development
31 MAR 2004
Ref: 0437/04

ref.	revision	date

G. R. MERCHANT I.ENG AMICE FIWO

ARCHITECTURAL, STRUCTURAL AND LAND DRAINAGE CONSULTANTS

Unit 4, Wrights Mews
12A Park Road, Holbeach,
Spalding, Lincs. PE12 7EE
Tel: 01406 490600
Fax: 01406 425744
E-Mail: G. R. Merchant @ Merchant. Fsbusiness. Co. UK

Project
EXTENSION & ALTERATIONS.
GOLDFINCH COTTAGE.
22 BROADGATE.
WHAPLODE DROVE.

Client
MR. & MRS. S. BILLEY.

Drawing
FLOOR PLANS & ELEVATIONS.
- PROPOSED.

Job Ref.	Drawing No.
849-03	03
Date	Drawn
MARCH '04	GRM

Scales
1/50 1/100

DO NOT SCALE FROM THIS DRAWING

This drawing is copyright and may not be altered, traced, photographed or used for any other purpose other than that for which it is issued. The General Contractor is to check all dimensions on site and report any discrepancies to the Architect. All details shown on the drawing including Boundaries are based upon typical site conditions related to the area. No responsibility can be accepted for abnormal conditions which may be discovered during construction unless reported to the Architect before commencement. Trial holes are to be dug to the foundation depths required by Building Regulations and Structural Engineers conditions before foundations are commenced. This drawing is limited in the amount of information contained in any does not purport to contain a full specification of the wo.. ks. It is solely for the purpose of obtaining Planning / Building Regulation approval. This drawing must not be used as a contract document alone. The works will not be supervised or inspected on site by G R Merchant or any representative thereof. It is the client or their appointed agents responsibility to receive variations/ms, substitution of materials, adherence to specification, variations to contract etc.

All materials to be new unless otherwise stated and all components and materials etc. to be used fitted and installed etc. in strict accordance with manufacturers instruction and relevant code of practice. Materials shall conform to appropriate British standard specification or BBA certificate or European close equivalent. The Employer / Client shall ensure that the awarded contractor is competent with and aware all materials necessary to achieve compliance with Health and Safety legislation for Building sites and Work places. The Employer / Client is advised that should the works need to comply with the Construction (Design and Management) Regulations 1994 the Principal Planning Supervisor will be responsible for the preparation of all such a shown on the drawing and details. Work that may not specifically shown but may be reasonably inferred as necessary to comply and the whole shall be deemed to be included.