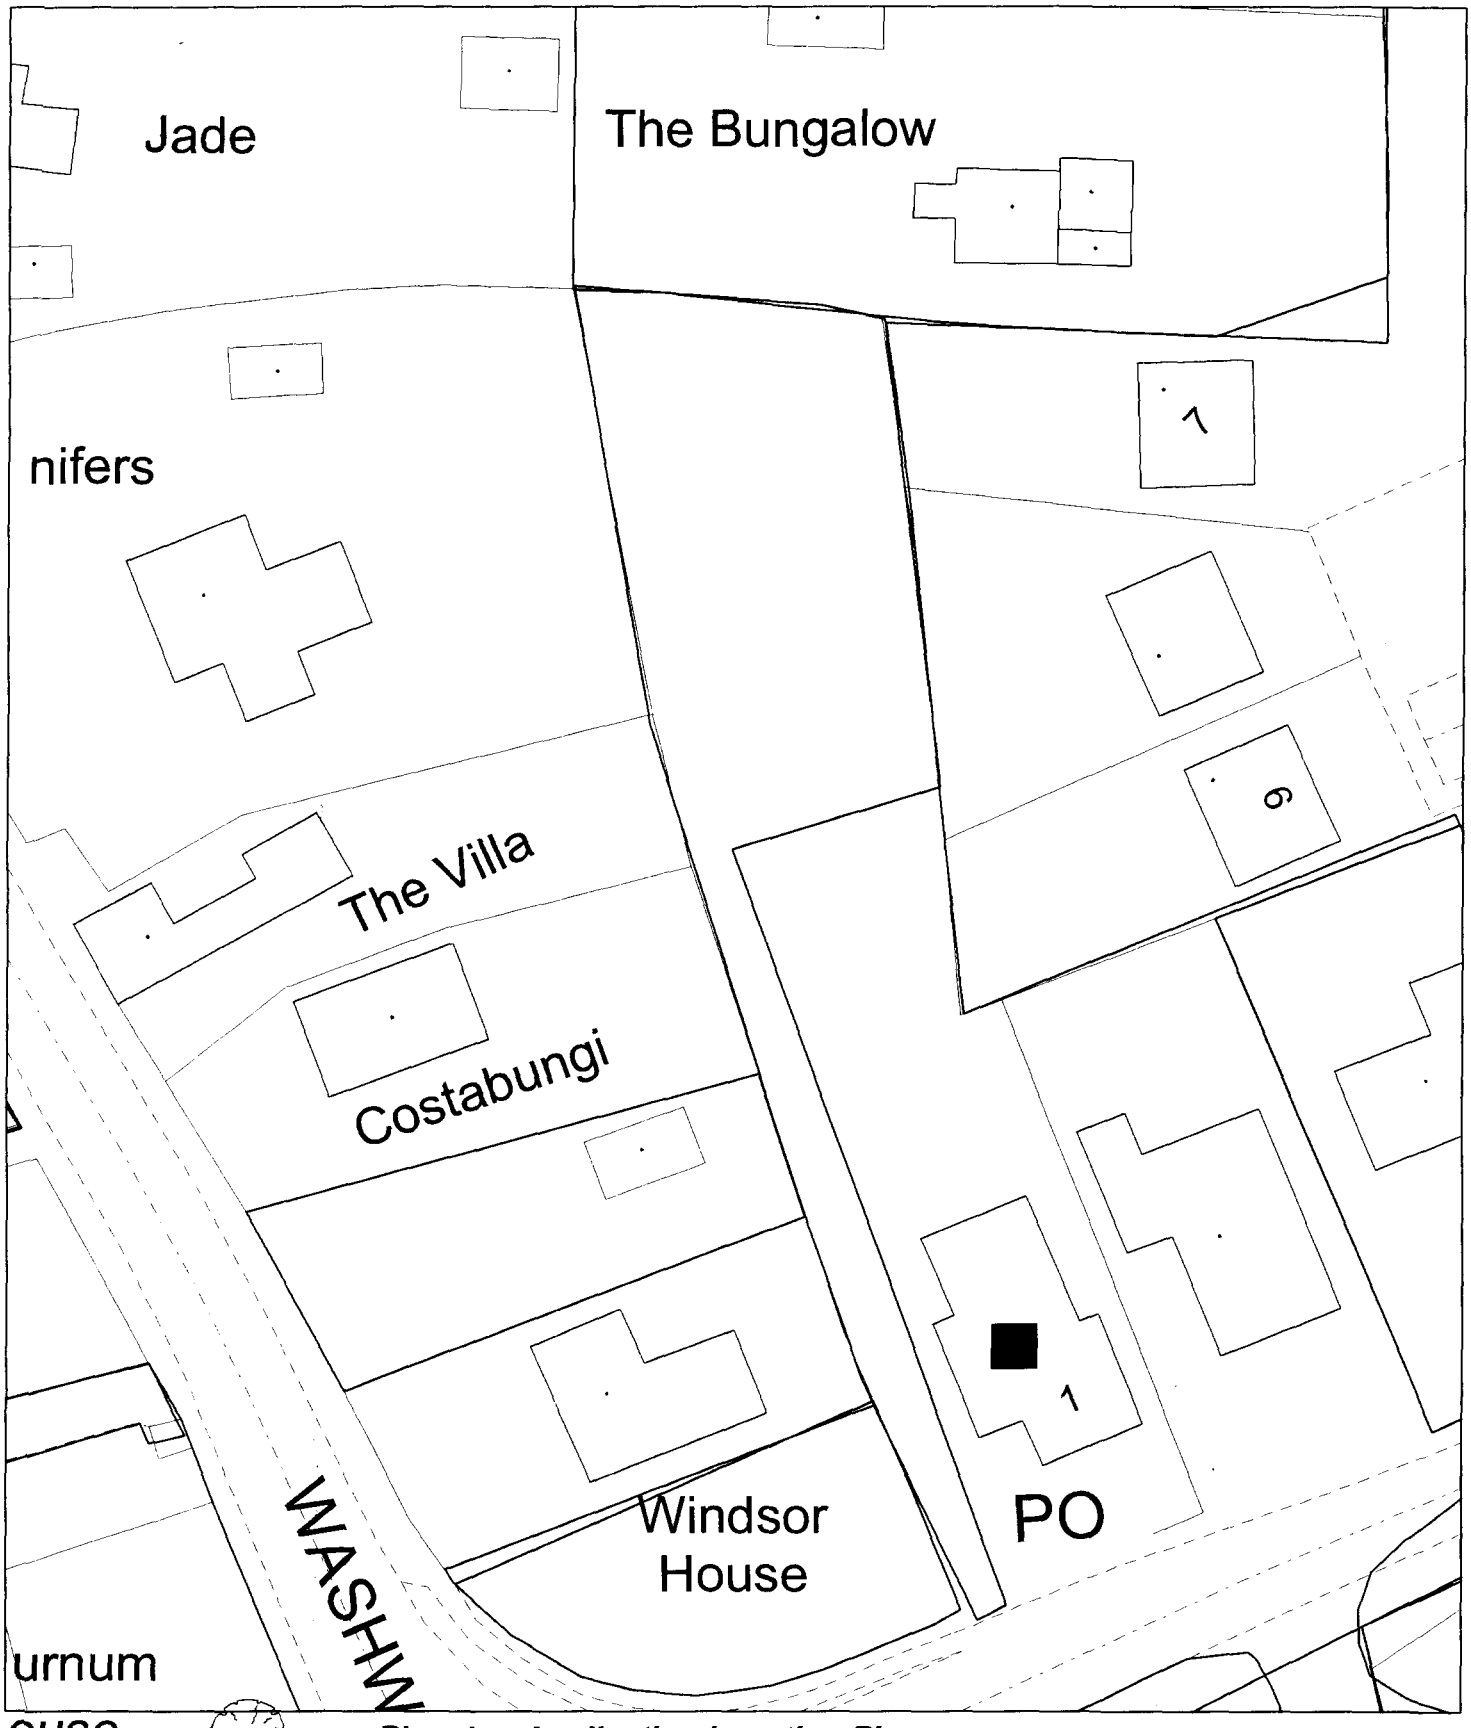


Planning Application Location Plan
Ward Member Notification

Scale: 1:500

Housing and Planning Services Department

Council Offices, Priory Road, Spalding, Lincolnshire

PLEASE DO NOT COPY THIS PLAN
This map is reproduced from Ordnance Survey material with permission of Ordnance Survey on behalf of Her Majesty's Stationery Office (c) Crown copyright. Unauthorised reproduction infringes Crown copyright and may lead to prosecution or civil proceedings. South Holland District Council LA079413 2001

Do not scale from this drawing.

This drawing is copyright and may not be altered, traced, copied, photographed or used for any purpose other than that for which it is issued without written permission from Messrs. Status Design.


The General Contractor is to check all dimensions on site and report discrepancies to the Architect.

All details shown on this drawing are based upon typical site conditions related to the area. No responsibility can be accepted for abnormal conditions unless reported to the Architects so that design amendments may be considered.

Please note: This drawing is not a conveyance drawing.

Construction work to be carried out with due regard to the Construction(Design and Management) Regulations 1994 (CDM) and the Health and Safety at Work, etc. Act 1974 (HSW Act).


33.4 × 19.2 = 0.64

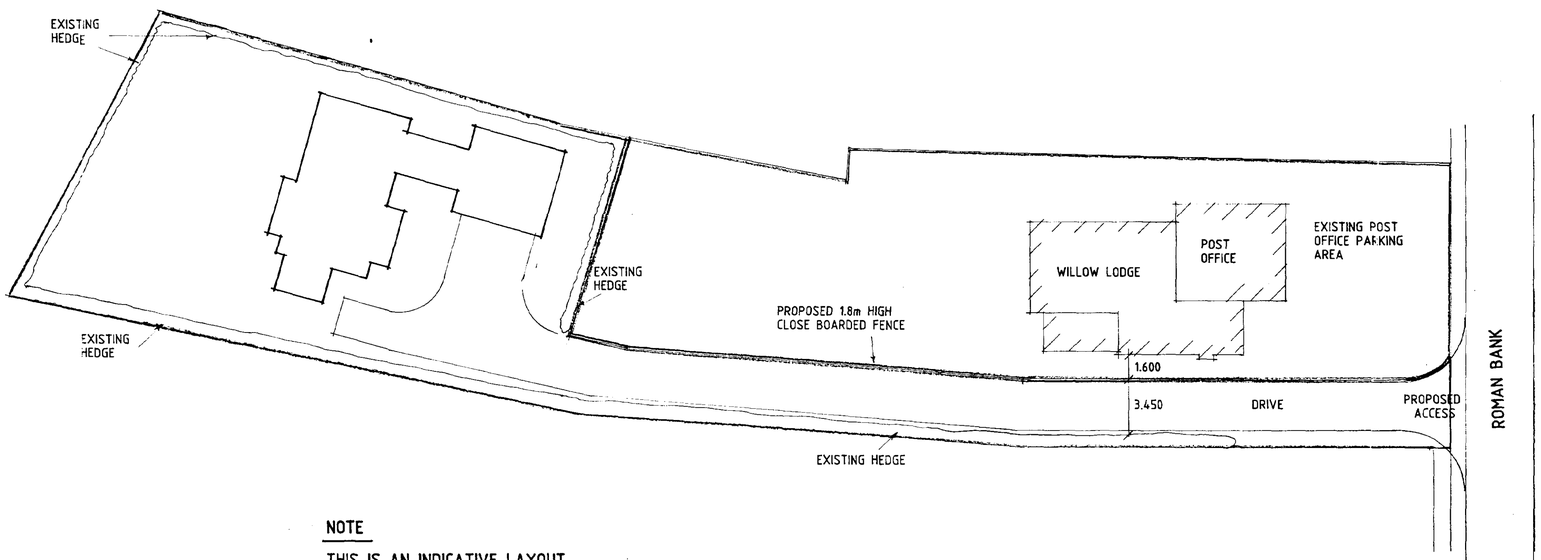

NOTE

THIS IS AN INDICATIVE LAYOUT ONLY

SITE PLAN

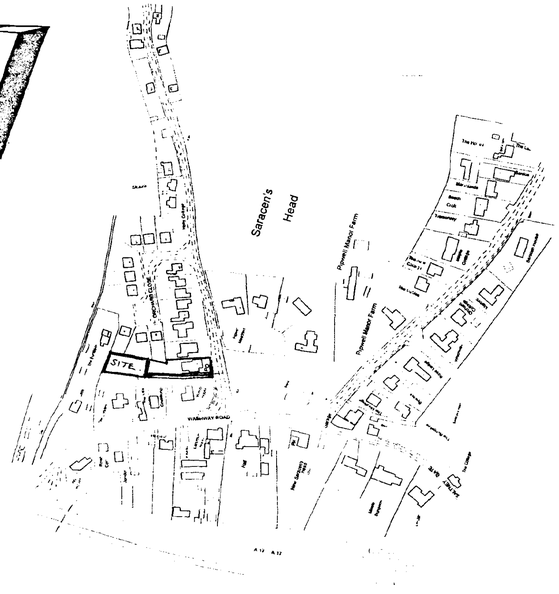

LOCATION PLAN

10 MAY 2001

DESIGN Status
CONSULTANTS IN ARCHITECTURE & PLANNING

PROPOSED SINGLE BUNGALOW & GARAGE TO THE REAR OF WILLOW LODGE, ROMAN BANK, SARACEN S HEAD FOR

MRS. L. SHAW.

1:200 1:2500	SD01-016/1
MARCH-01	B.GILHAM.

2 Edinburgh Walk, Holbeach,
Spalding, Lincs. PE12 7AP.
Tel: 01406 424343 Fax: 01406 490702