Note digger L to then on enquiry

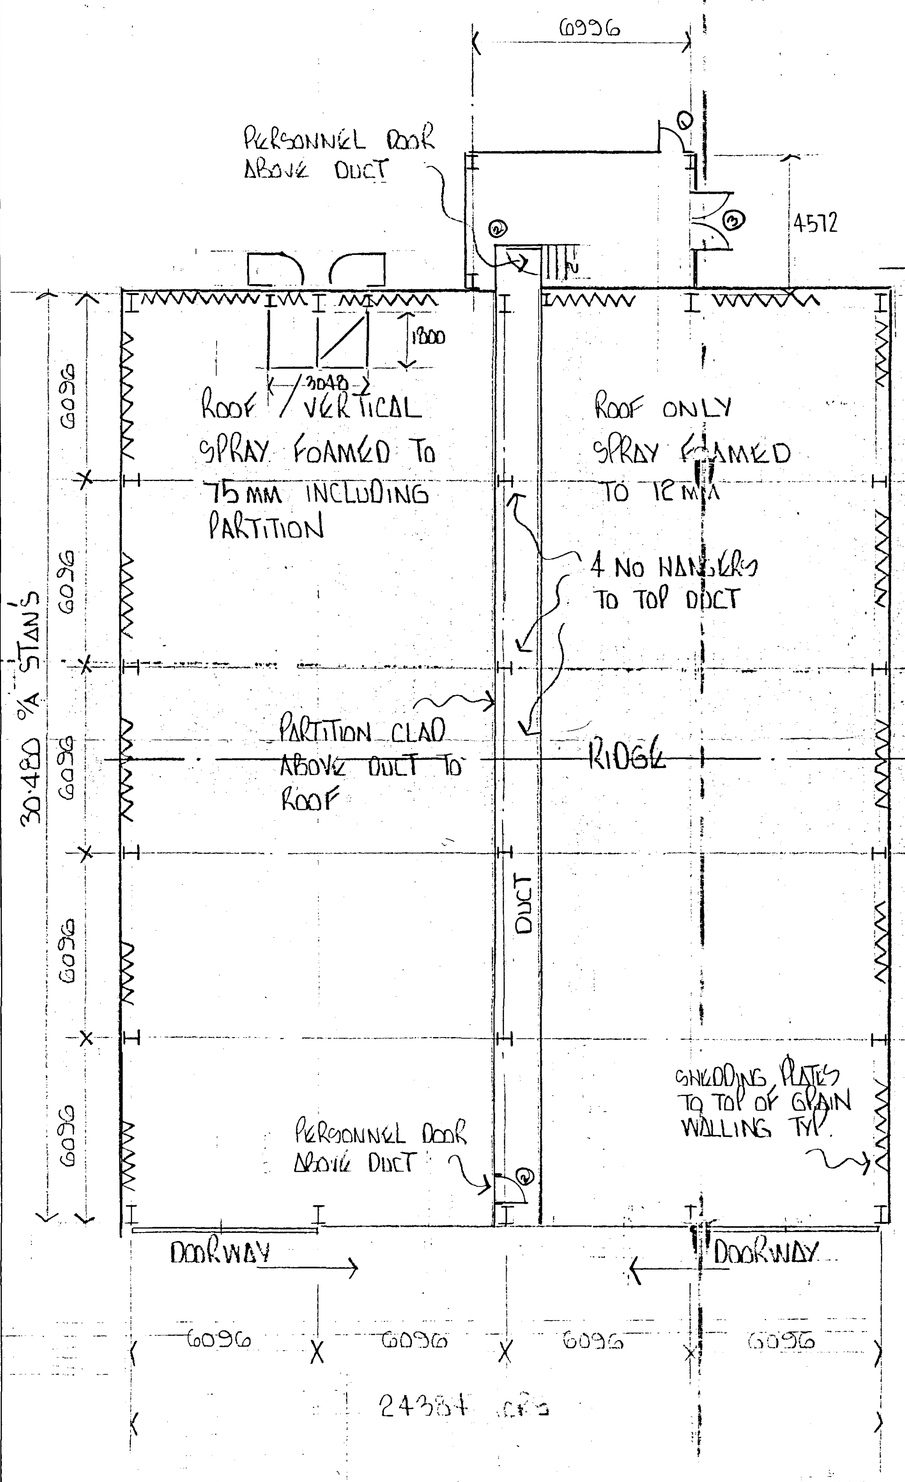

FLOOR PLAN

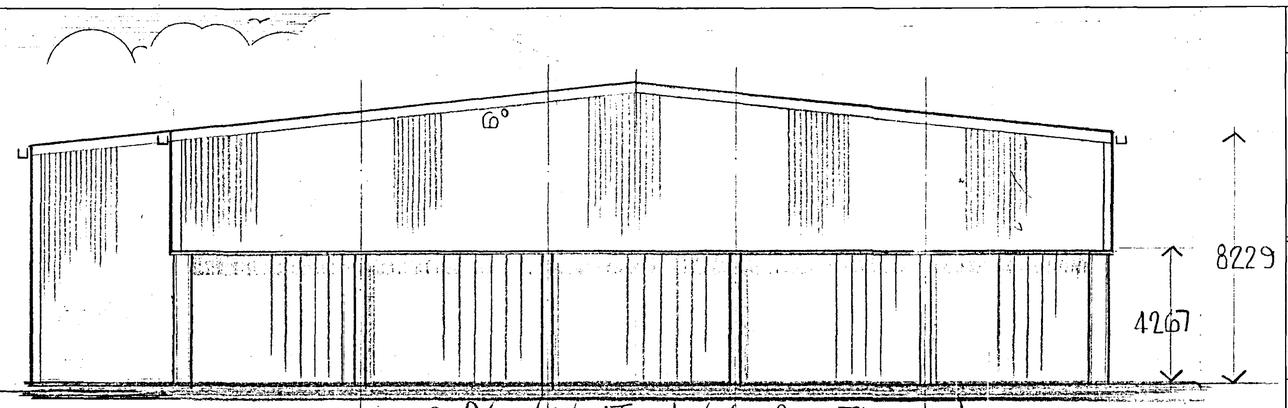

SIDE ELEVATION (FUTURE EXTENSION)

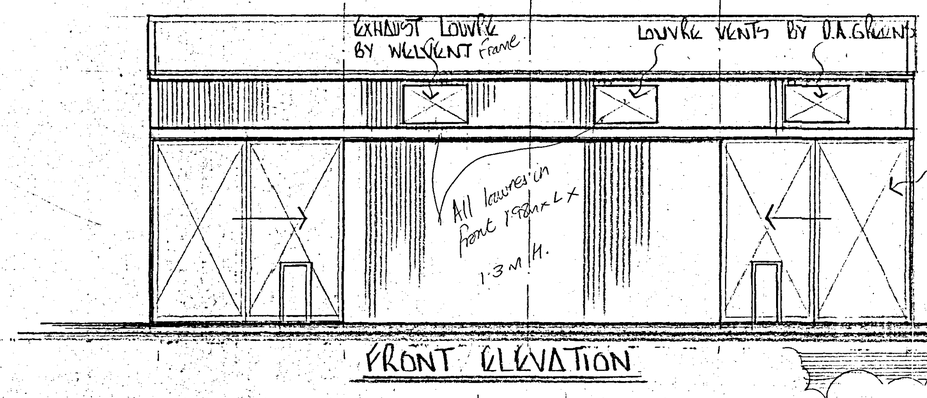

FRONT ELEVATION

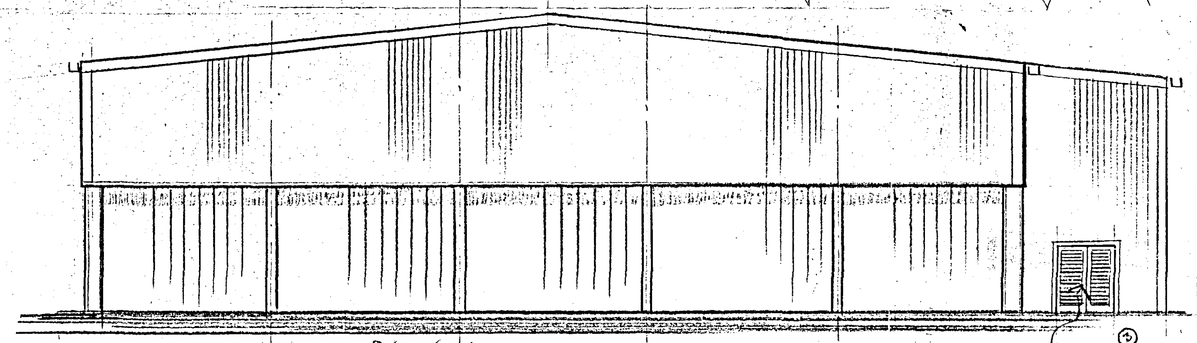

SIDE ELEVATION

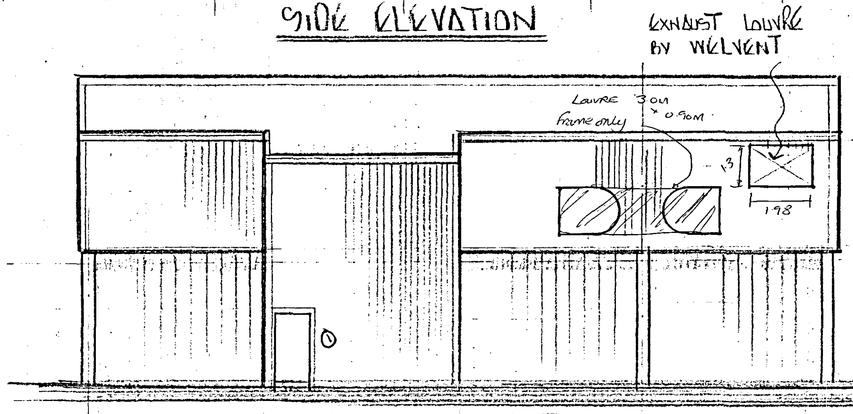

REAR ELEVATION

GENERAL NOTES
ALL HOLE SIZES MUST BE NOTED ON ACTUAL DETAILS.
ALL WELDING TO BE mm FILLET WELD CONT. EXCEPT WHERE NOTED.
ALL NOTCHES TO HAVE 10mm RADIUS.

REVISIONS | BY | DATE

S/BLAST
PAINT
REPAINT
SCALE | DATE
DRAWN MW | FEB 95
CHKD.

DRAWING ISSUED TO

F.	W.	SP.	A.	AP.	T.	SM.	CR.
SC.	LP	RC	CM.	SO.	ST.	B.	

ARCHITECT

CONSULTING ENGINEER

MAIN CONTRACTOR

PROJECT
CAUDWELL FARMS LTD

SITE ADDRESS
HOME FARM
WYKEHAM
SPALDING

DETAILS
PLAN / ELEVATIONS
SALES DRAWING

GREEN STRUCTURAL

DRAWING NO.

DRAWING NO.

D.A. GREEN & SONS Ltd.
WHAPLODE, SPALDING, LINCS, PE12 6TL.
Tel: HOLBEACH (01406) 370585
Fax: HOLBEACH (01406) 370766

SUMMIT D.O.S. 933558:A