



CROSS SECTION.

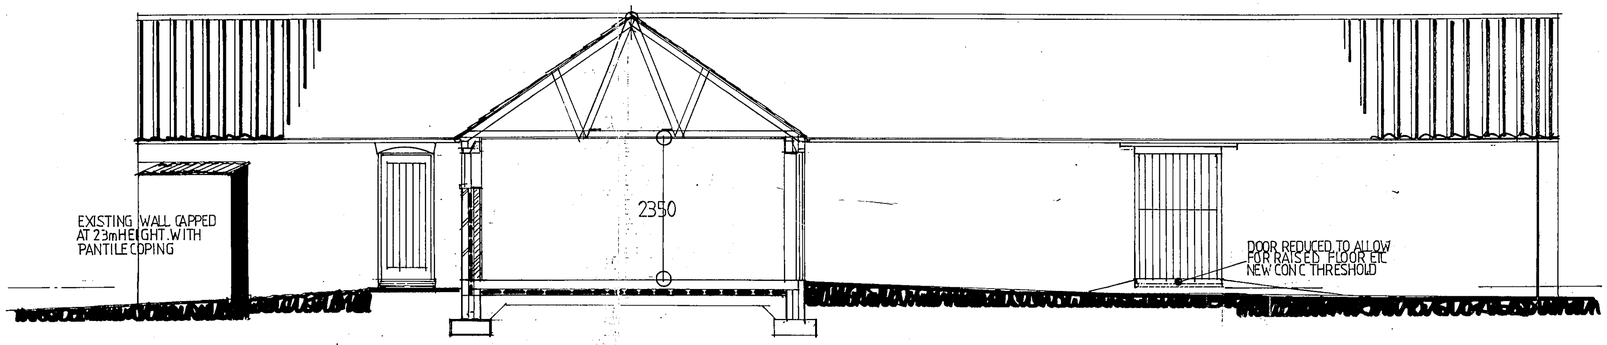


SOUTH ELEVATION existing barn

SOUTH ELEVATION

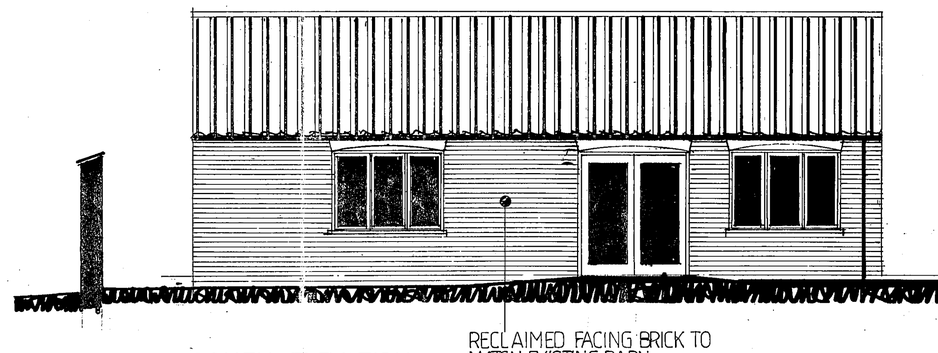


EAST ELEVATION to garden area

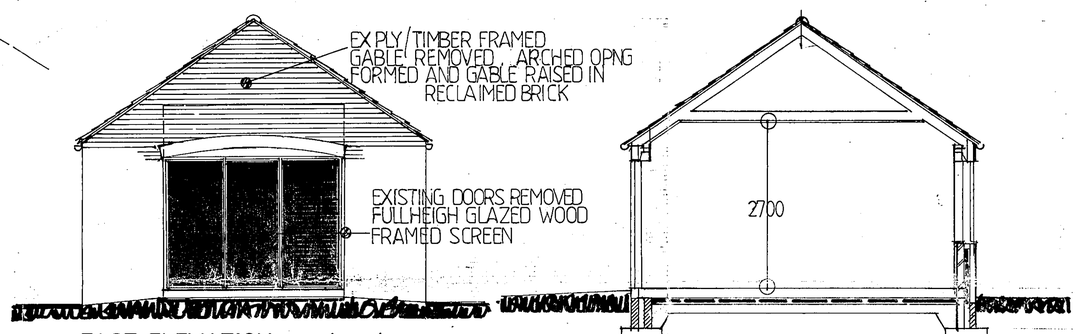


EAST ELEVATION existing barn


CROSS SECTION — painting studio

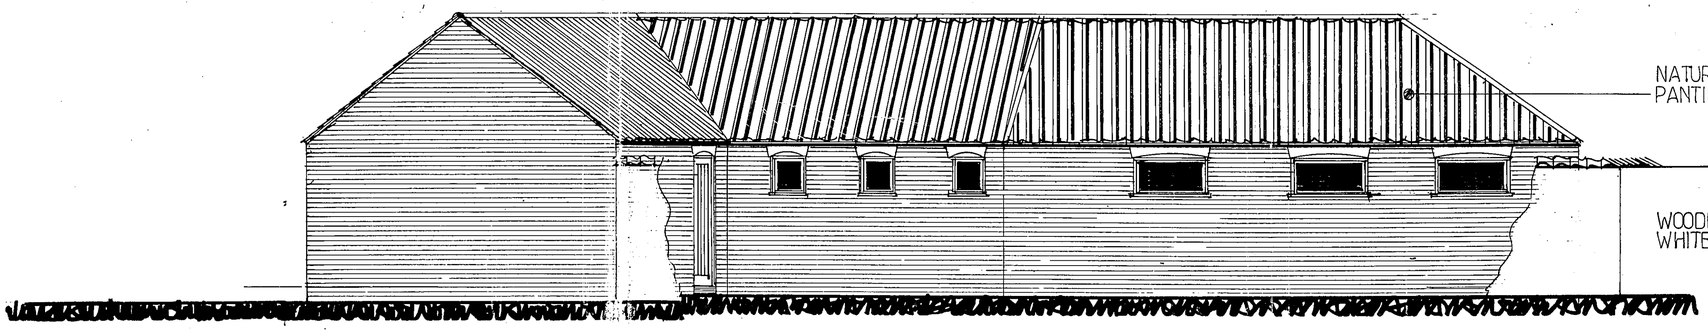

WEST ELEVATION to Sholtsgate

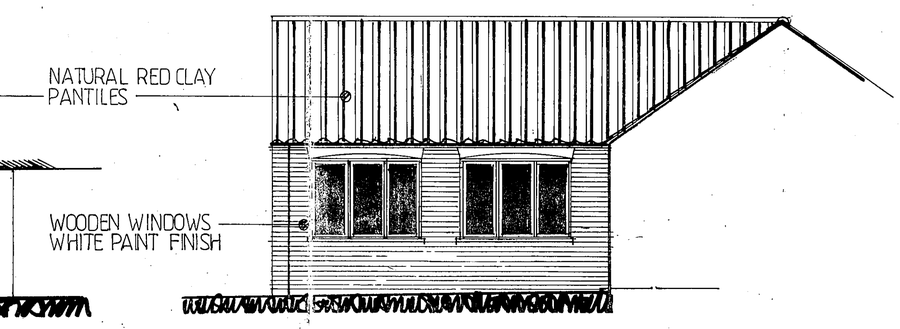

NORTH ELEVATION

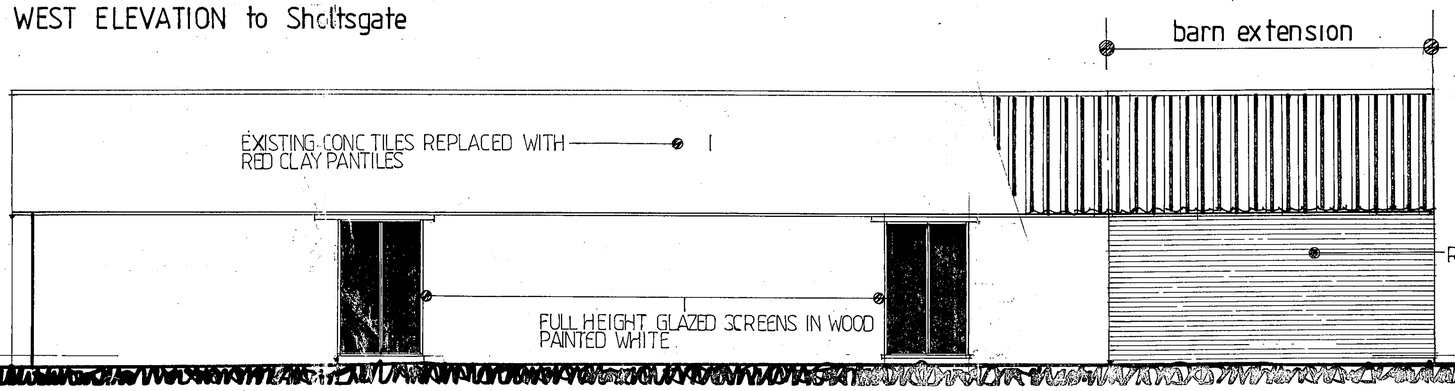

NORTH ELEVATION existing barn

DETERMINED PLAN

SHDC
PLANNING & DEVELOPMENT
- 3 APR 2006
Ref. 04/75/06

REVISIONS

proposals elevations

CLIENT	MR/MRS L WHITTINGTON
PROJECT	PROPOSED CERAMICS STUDIO & AND WORKSHOP. WHAPLODE
DRAWING	
DATE	MAR 06
SCALE	1:50
DRAWING NO	1074.064

CB DESIGN GROUP
ARCHITECTURAL & PLANNING SERVICES

NFU Buildings, Cowbridge, Spalding, Lincolnshire PE11 2ET.
Tel: 01775 722241
Fax: 01775 769986
Email: enquiries@cbinewhomes.co.uk
Web: www.cbinewhomes.co.uk