4

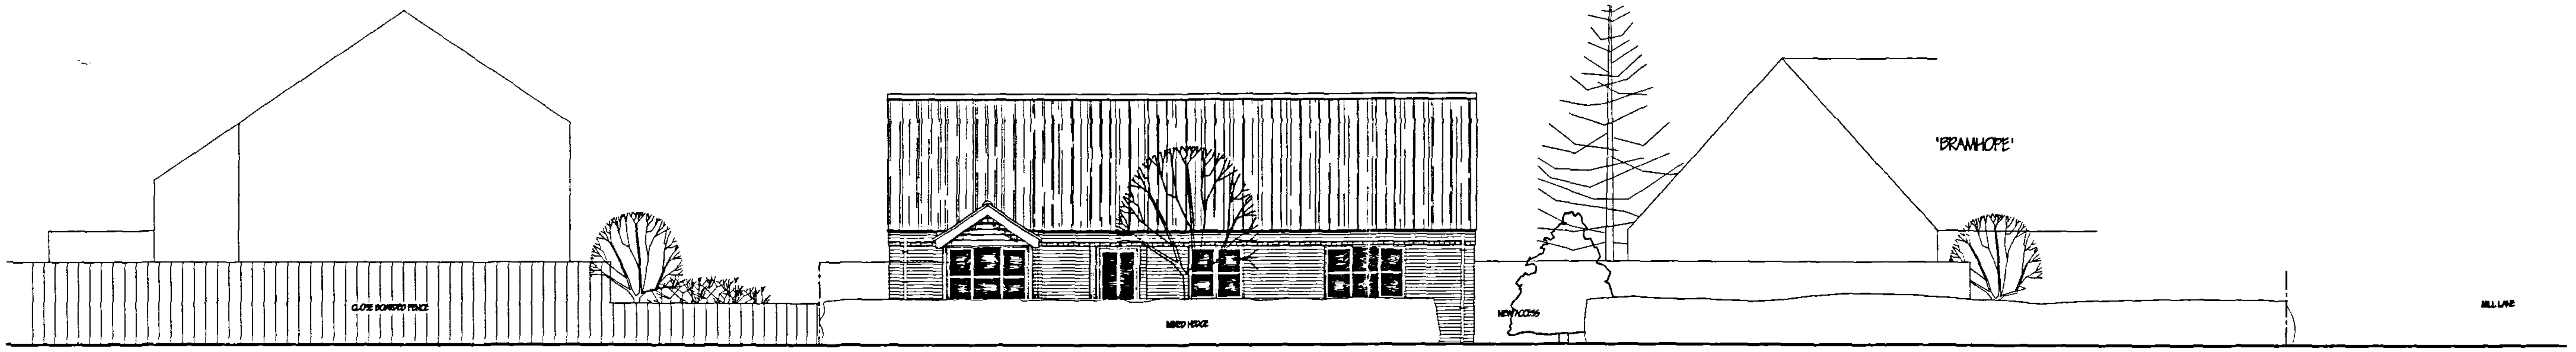

PROPOSED STREET SCENE - 1/100

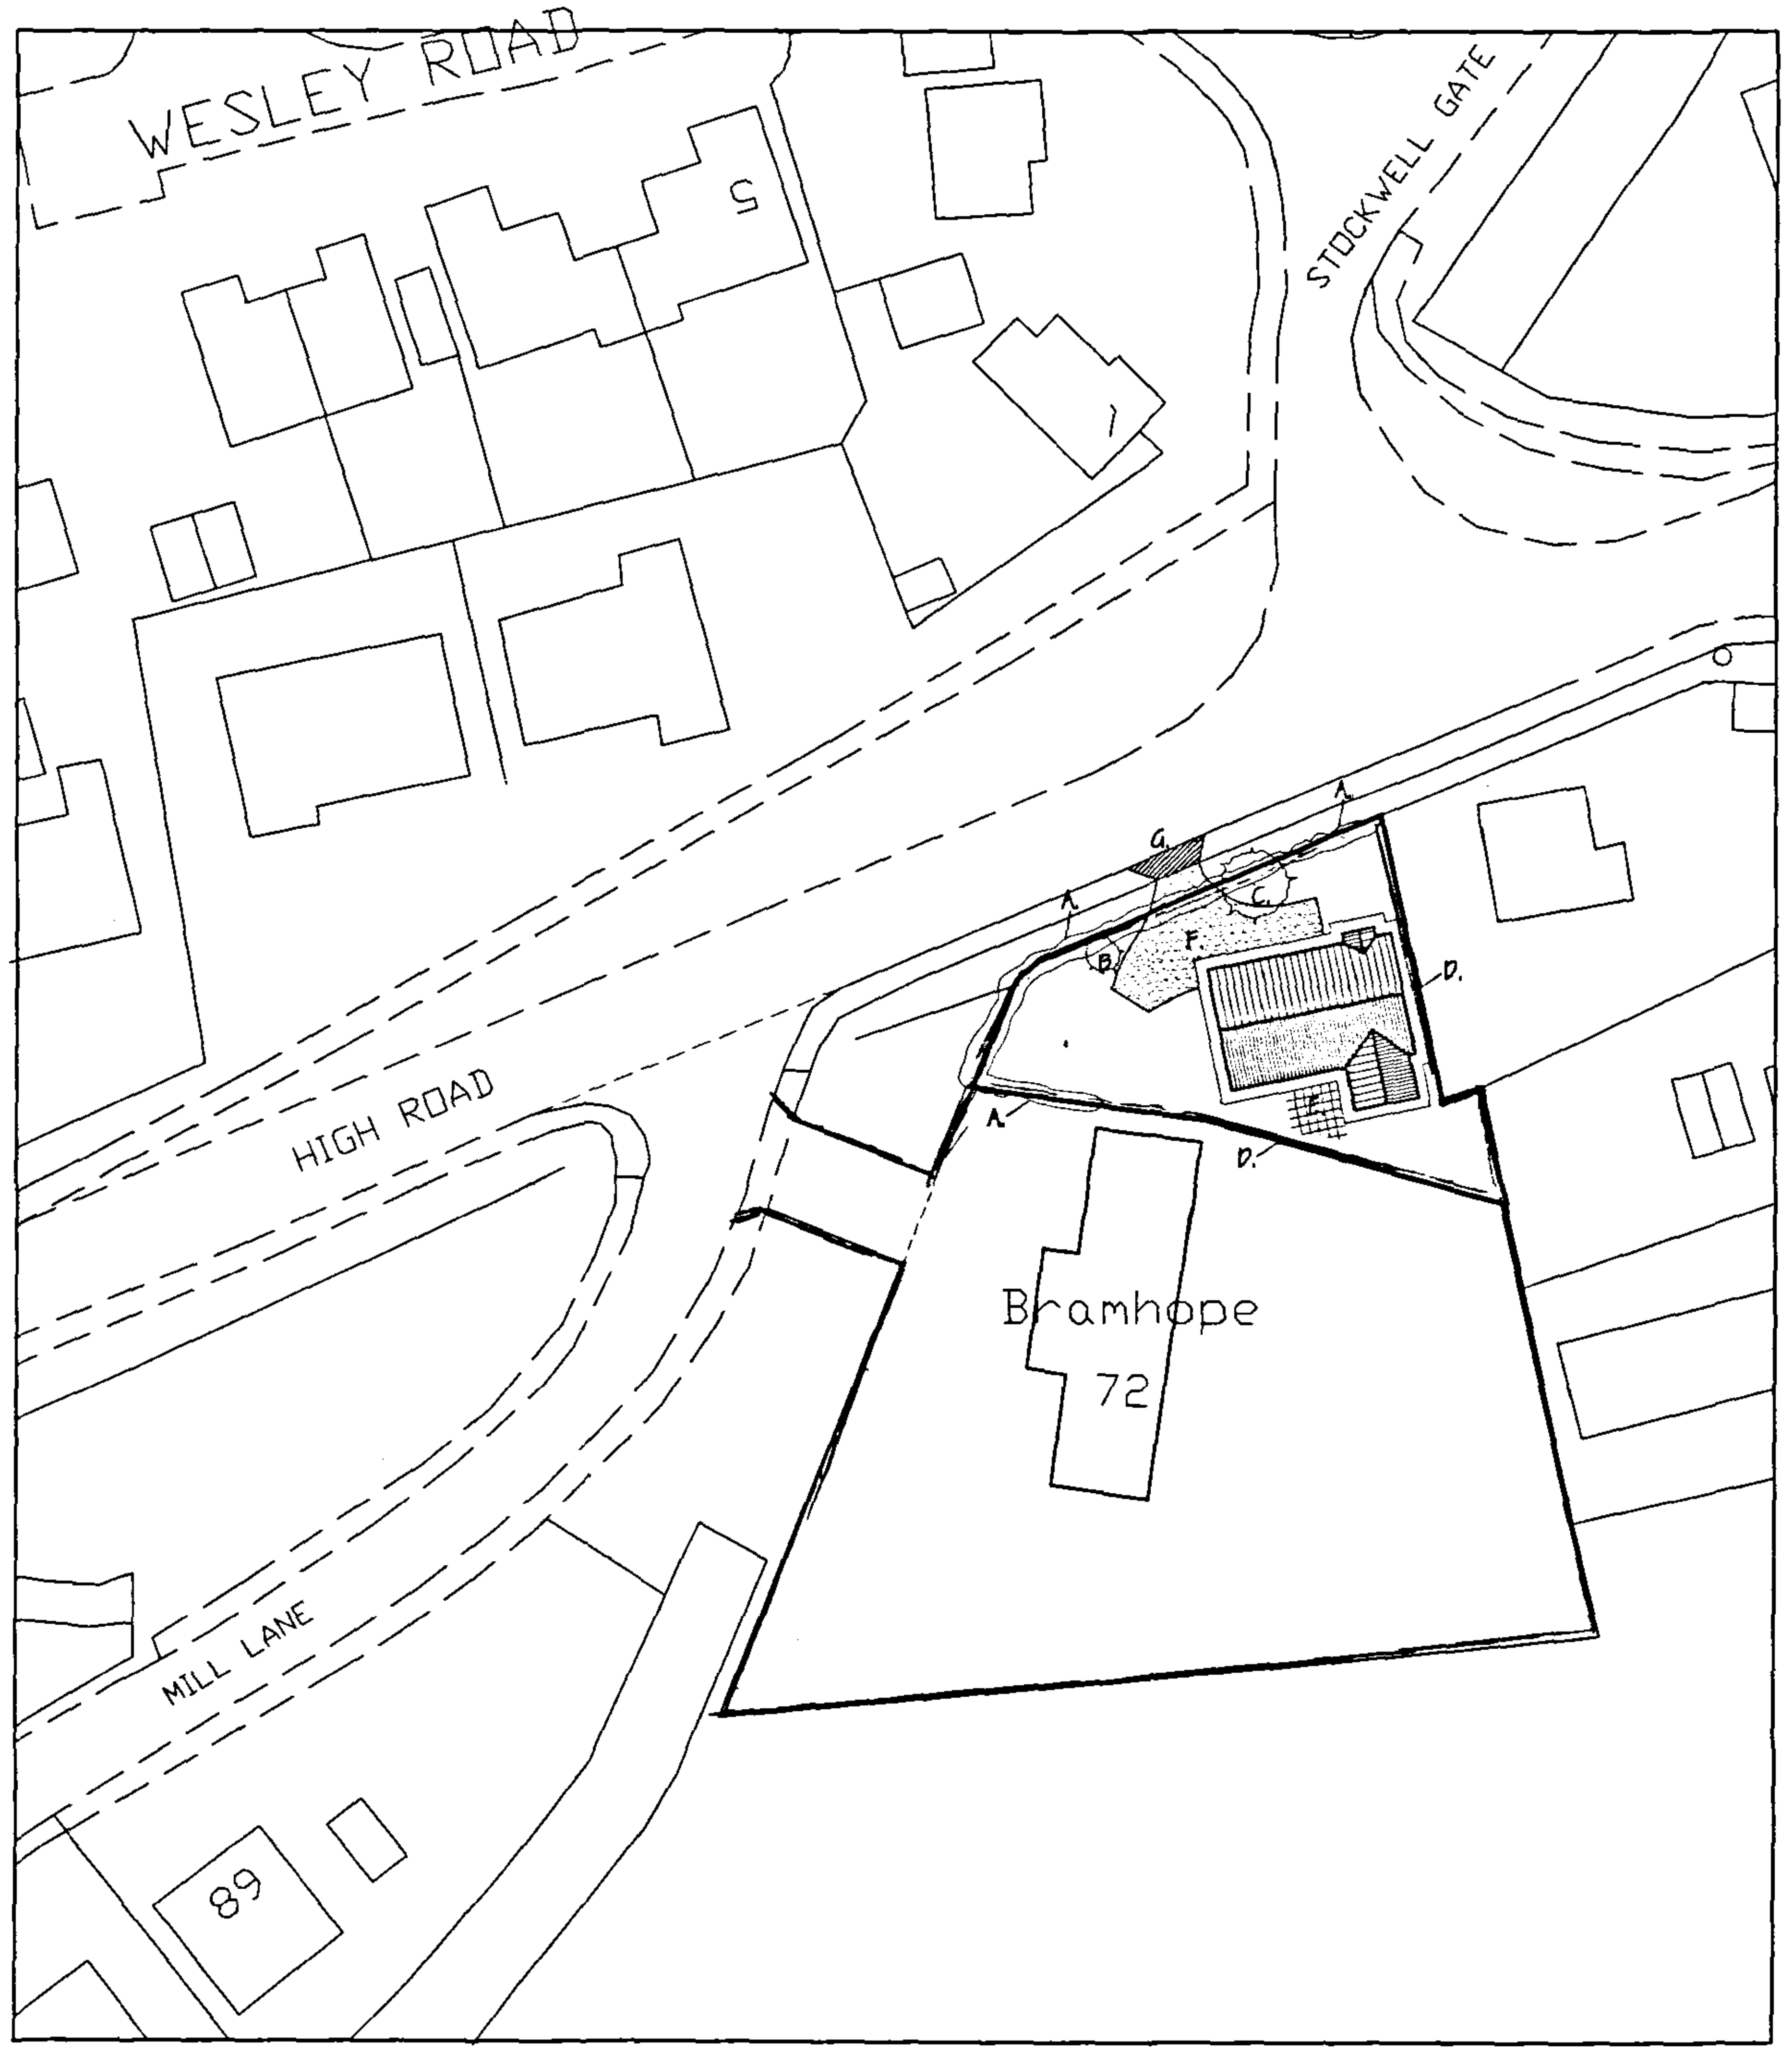

SITE PLAN
1/500

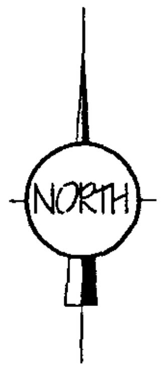

LANDSCAPING & TREE PLANTING SCHEME.

A - MIXED HEDGE
- (a) Hawthorn (Crataegus Monogyna)
- (b) Beech (Fagus Sylvatica)
- (c) Blackthorn (Prunus Spinosa)
- (d) Buckthorn (Rhamnos Cathartica)

B - SILVER BIRCH - Feathered
C - HAWTHORN - Feathered
D - 1.80 METRE CLOSE BOARDED FENCE
E - PATIO
F - CAR PARKING & DRIVE
G - PROPOSED ACCESS TO HIGH ROAD.

All planting to be in accordance with BS 4428:1989 and amendment No. 1 (1991)
All trees to be planted with minimum 0.6m plastic mulch mat and to be staked, tied and tubed.
1/3 to ½ bag of peat free tree and shrub planting compost to be incorporated into backfill for each tree hole.

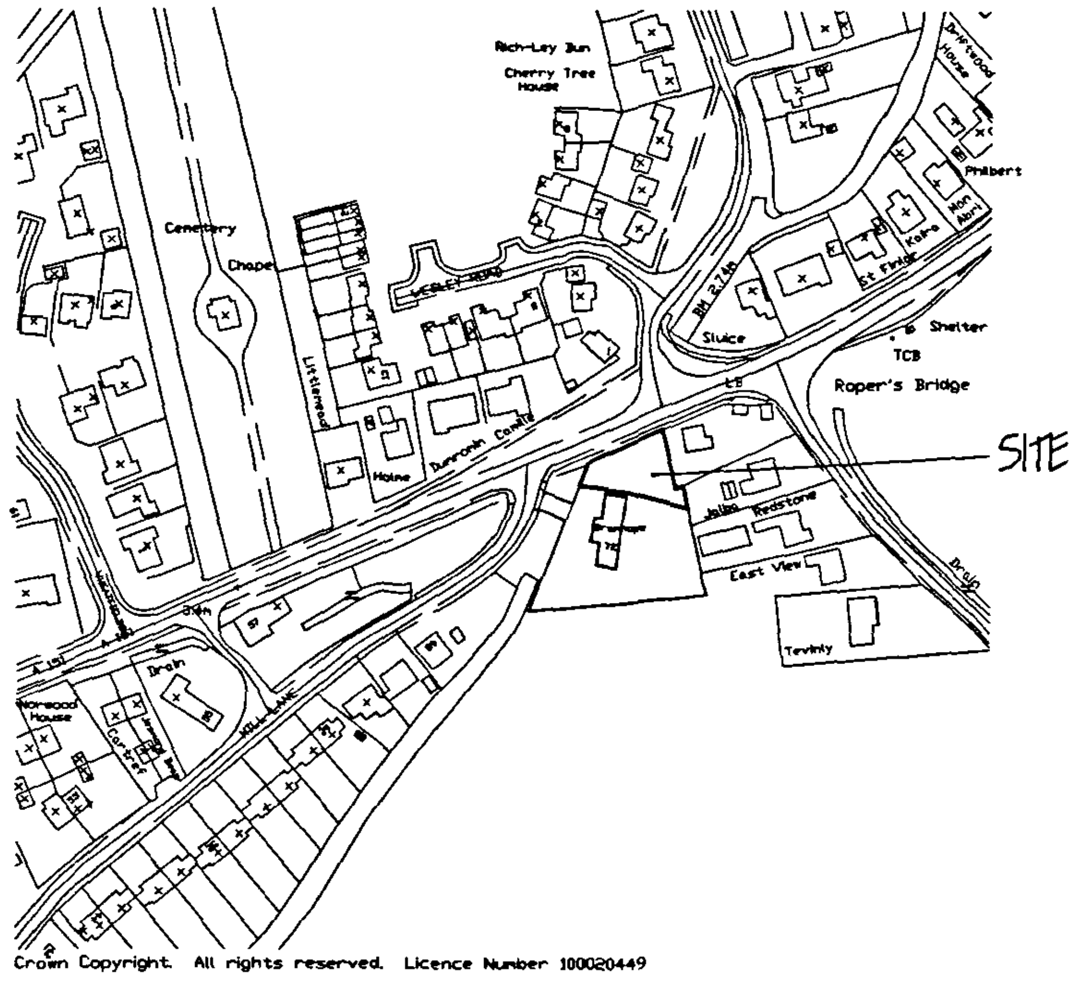

Crown Copyright. All rights reserved. Licence Number 100020449

LOCATION PLAN.
1/2500

ref:	revision	date

G. R. MERCHANT
I.ENG AMICE FIWO

ARCHITECTURAL, STRUCTURAL AND LAND DRAINAGE CONSULTANTS

Unit 4, Wrights Mews
12A Park Road, Holbeach,
Spalding, Lincs. PE12 7EE
Tel: 01406 490800
Fax: 01406 425744
E-Mail: G. R. Merchant @ Merchant. FS. Co. UK

Project
RESIDENTIAL DEVELOPMENT - BUILDING PLOT
Adjacent 'BRAMHOPE'.
HIGH ROAD.
WHAPLODE.

Client
MR. & MRS. L. T. JACKSON.

Drawing
SITE & LOCATION PLANS.

Job Ref.	Drawing No.
1511-06.	04.
Date	**Drawn**
APRIL '07.	GRM.

Scales
AS INDICATED.

DO NOT SCALE FROM THIS DRAWING

[illegible]