

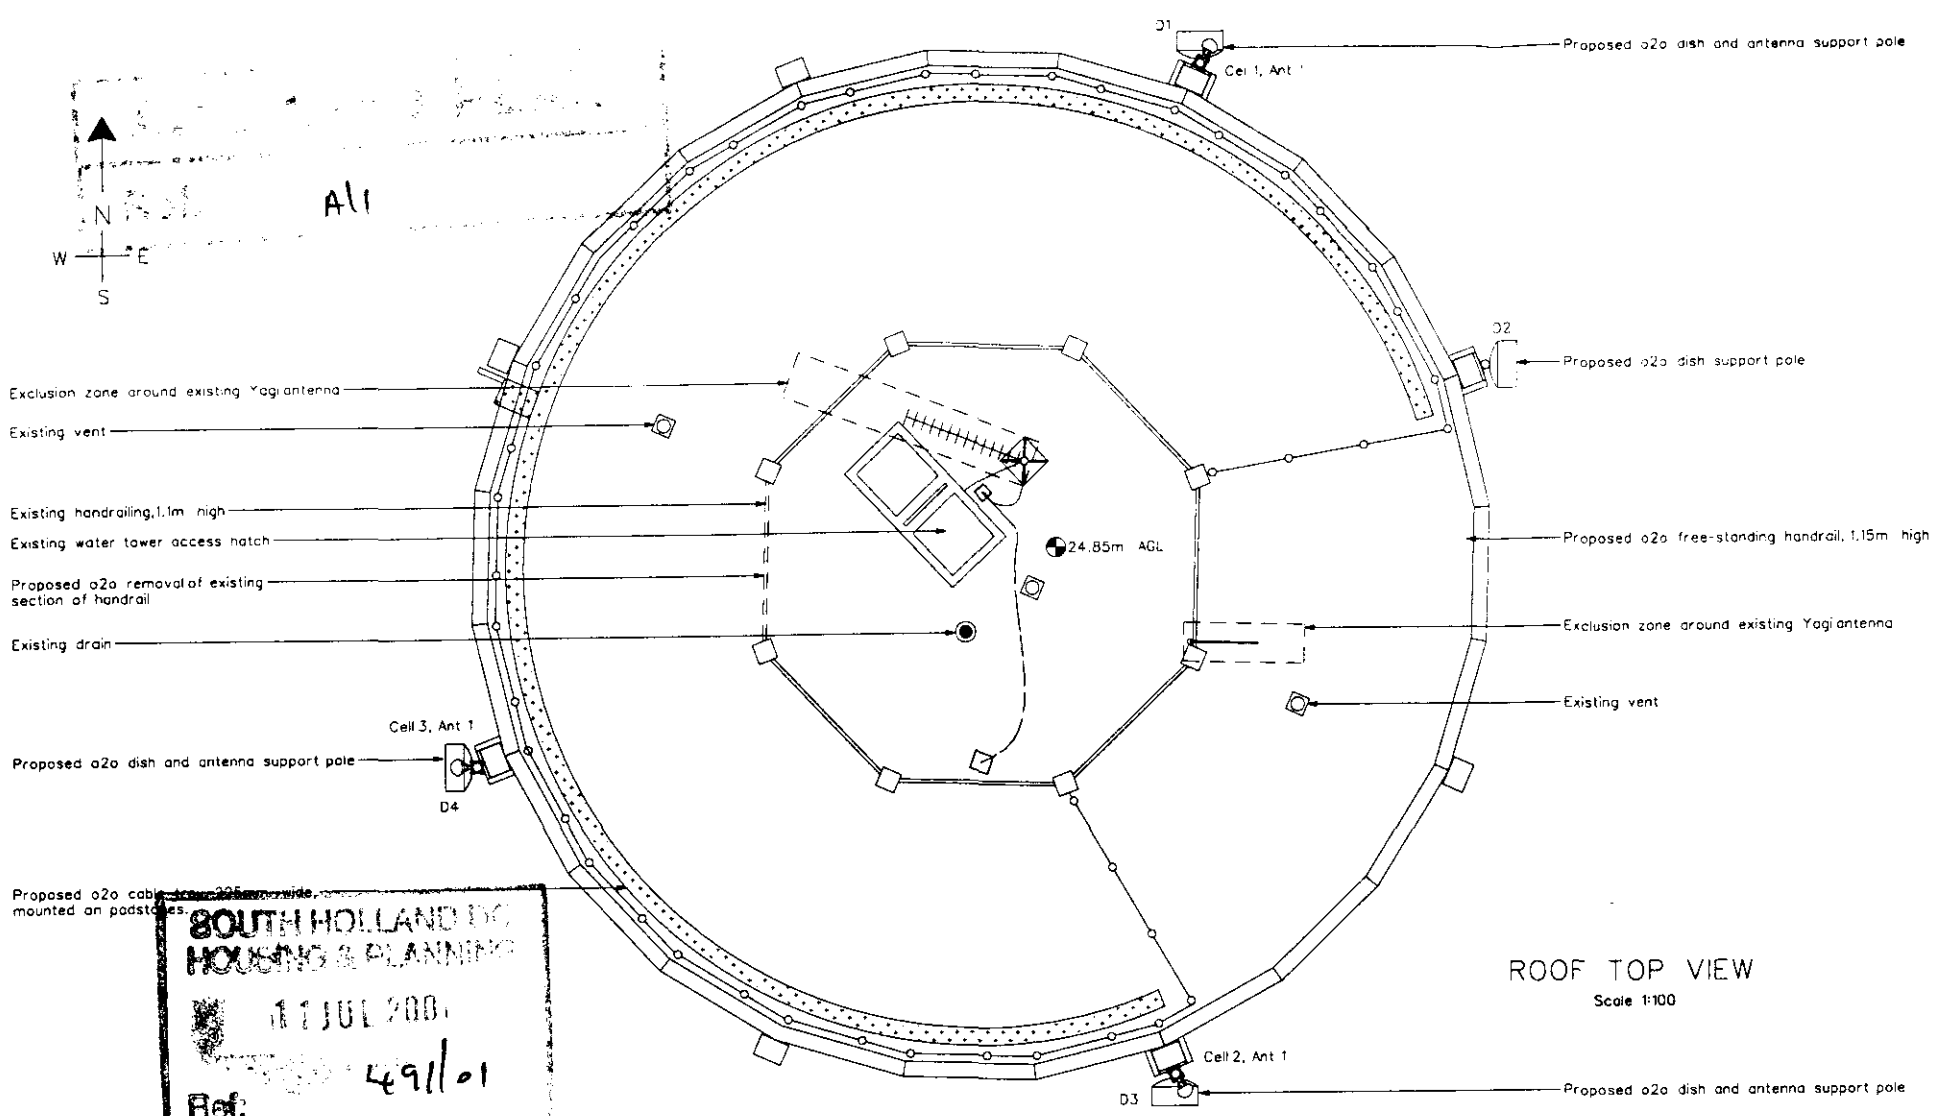


ROOF TOP VIEW
Scale 1:100

SOUTH HOLLAND DC
HOUSING & PLANNING
11 JUL 2001
Ref: 491/01

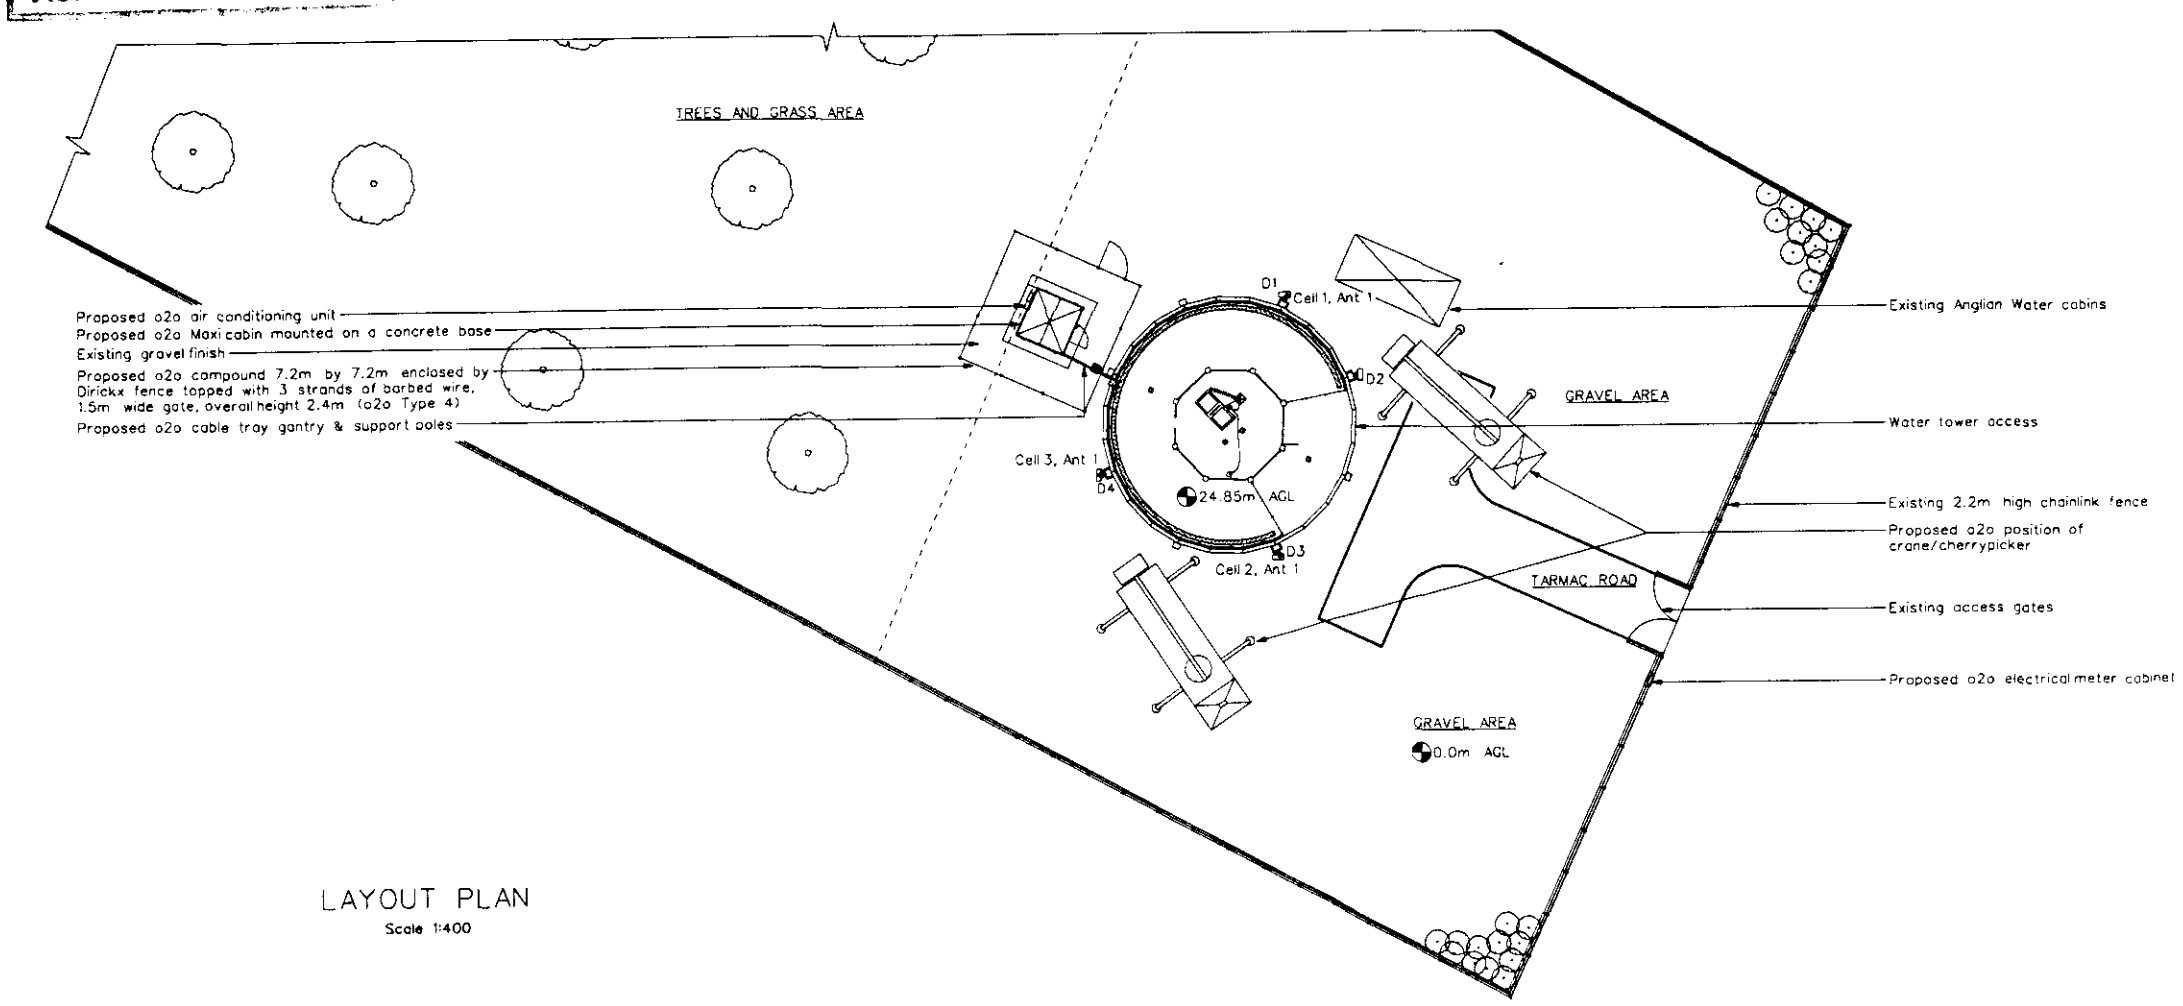

LAYOUT PLAN
Scale 1:400

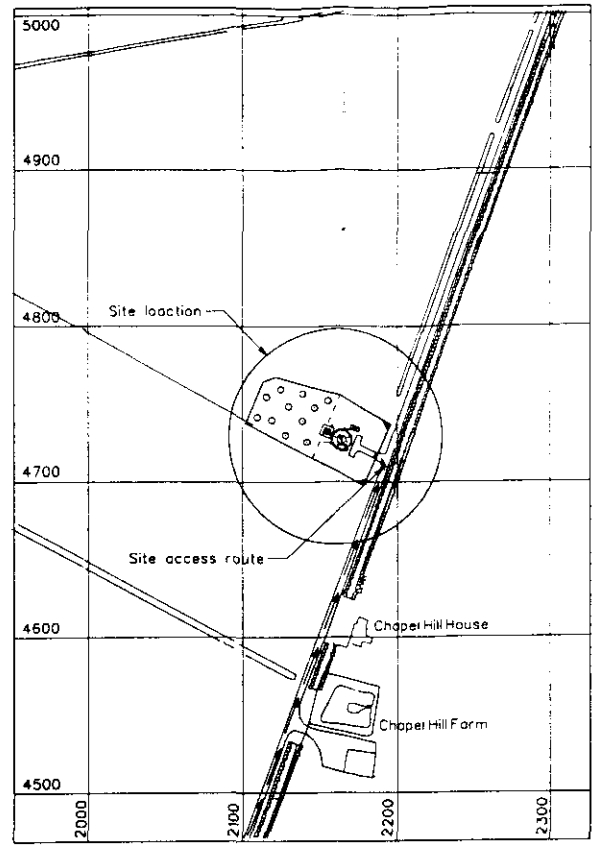

SITE LOCATION MAP
CELL: 65619 SITE ID:787759
NATIONAL GRID REFERENCE 532163/314727
Scale 1:2500

CAD File Ref No AP7*0298_3

NOTES

1.1 Do not scale

1.2 All dimensions are in mm unless otherwise specified

1.3 Assume all site details are existing unless otherwise specified.

o2o EQUIPMENT

PROPOSED CABIN DETAILS
o2o Ref : Portasilo MaxiCabin
Dimensions : 2760 x 2760 x 2900 high
Material : Steel
Colour : Grey

PROPOSED FINISH
All antennas, cable tray, dishes and support structures to be painted colour of existing tower

PROPOSED ANTENNA DETAILS
3 No. cross polar antennas with orientation of 30°, 150° & 270°

o2o meter cabinet may be secured dimensions 720 x 300 x 1200 high to be placed external to the building

Dependent on existing system earthing and lightning protection tapes may be run down the external face of the building

▲ Indicates position of secure roof anchorage points

● Indicates position of secure wall anchorage points

Indicates Exclusion zone

Indicates spot heights

PROPOSED DISH DETAILS

DISH ID	D1	D2	D3	D4
DISH SIZE	600	600	600	600
HEIGHT m AGL	22.0	22.0	22.0	22.0
BEARING °EGN	TBA	TBA	TBA	TBA
SITE LINK	TBA	TBA	TBA	TBA
SITE NAME	TBA	TBA	TBA	TBA

One 2 One Exclusion Zones conform to the ICNIRP Reference Level for limiting RF exposure to members of the general public.

NOTE: ORIGINAL DRAWING SIZE A1

100mm ON ORIGINAL A1 DRAWING

SCALE 1:200 0 1 2 3 4 5 6 7 8 9 10m

SCALE 1:400 0 2 4 6 8 10 12 14 16 18 20m

Rev	Date	Amendments	Drawn By	Approved By
B	21/06/01	o2o COMPOUND MOVED TO THE WEST. NORTH WEST ELEVATION ADDED.	AH	
A	02/04/01	FIRST ISSUE	JNW/AH	

A·P·T
A Marconi company

Client: one2one

Client Ref: One 2 One Personal Communications Limited

Job Title: CELL - 65619 WHAPLODE WATER TOWER
GREEN BANK
WHAPLODE DROVE
SPALDING PE12 0SH

Drawing Title: SITE LAYOUT (PLANNING)
(SHEET 1 OF 3)


Scale	Site ID	Issue Date
AS SHOWN	787759	

Drawn by	Date	Checked by	Date	Approved by	Date
JNW	05/03/01		26/6/01		05/07/01

Drawing No: 98045/65619/MPC01/01 Rev: B

A1

SOUTH HOLLAND DC
HOUSING & PLANNING
11 JUL 2001
Ref: 491/01

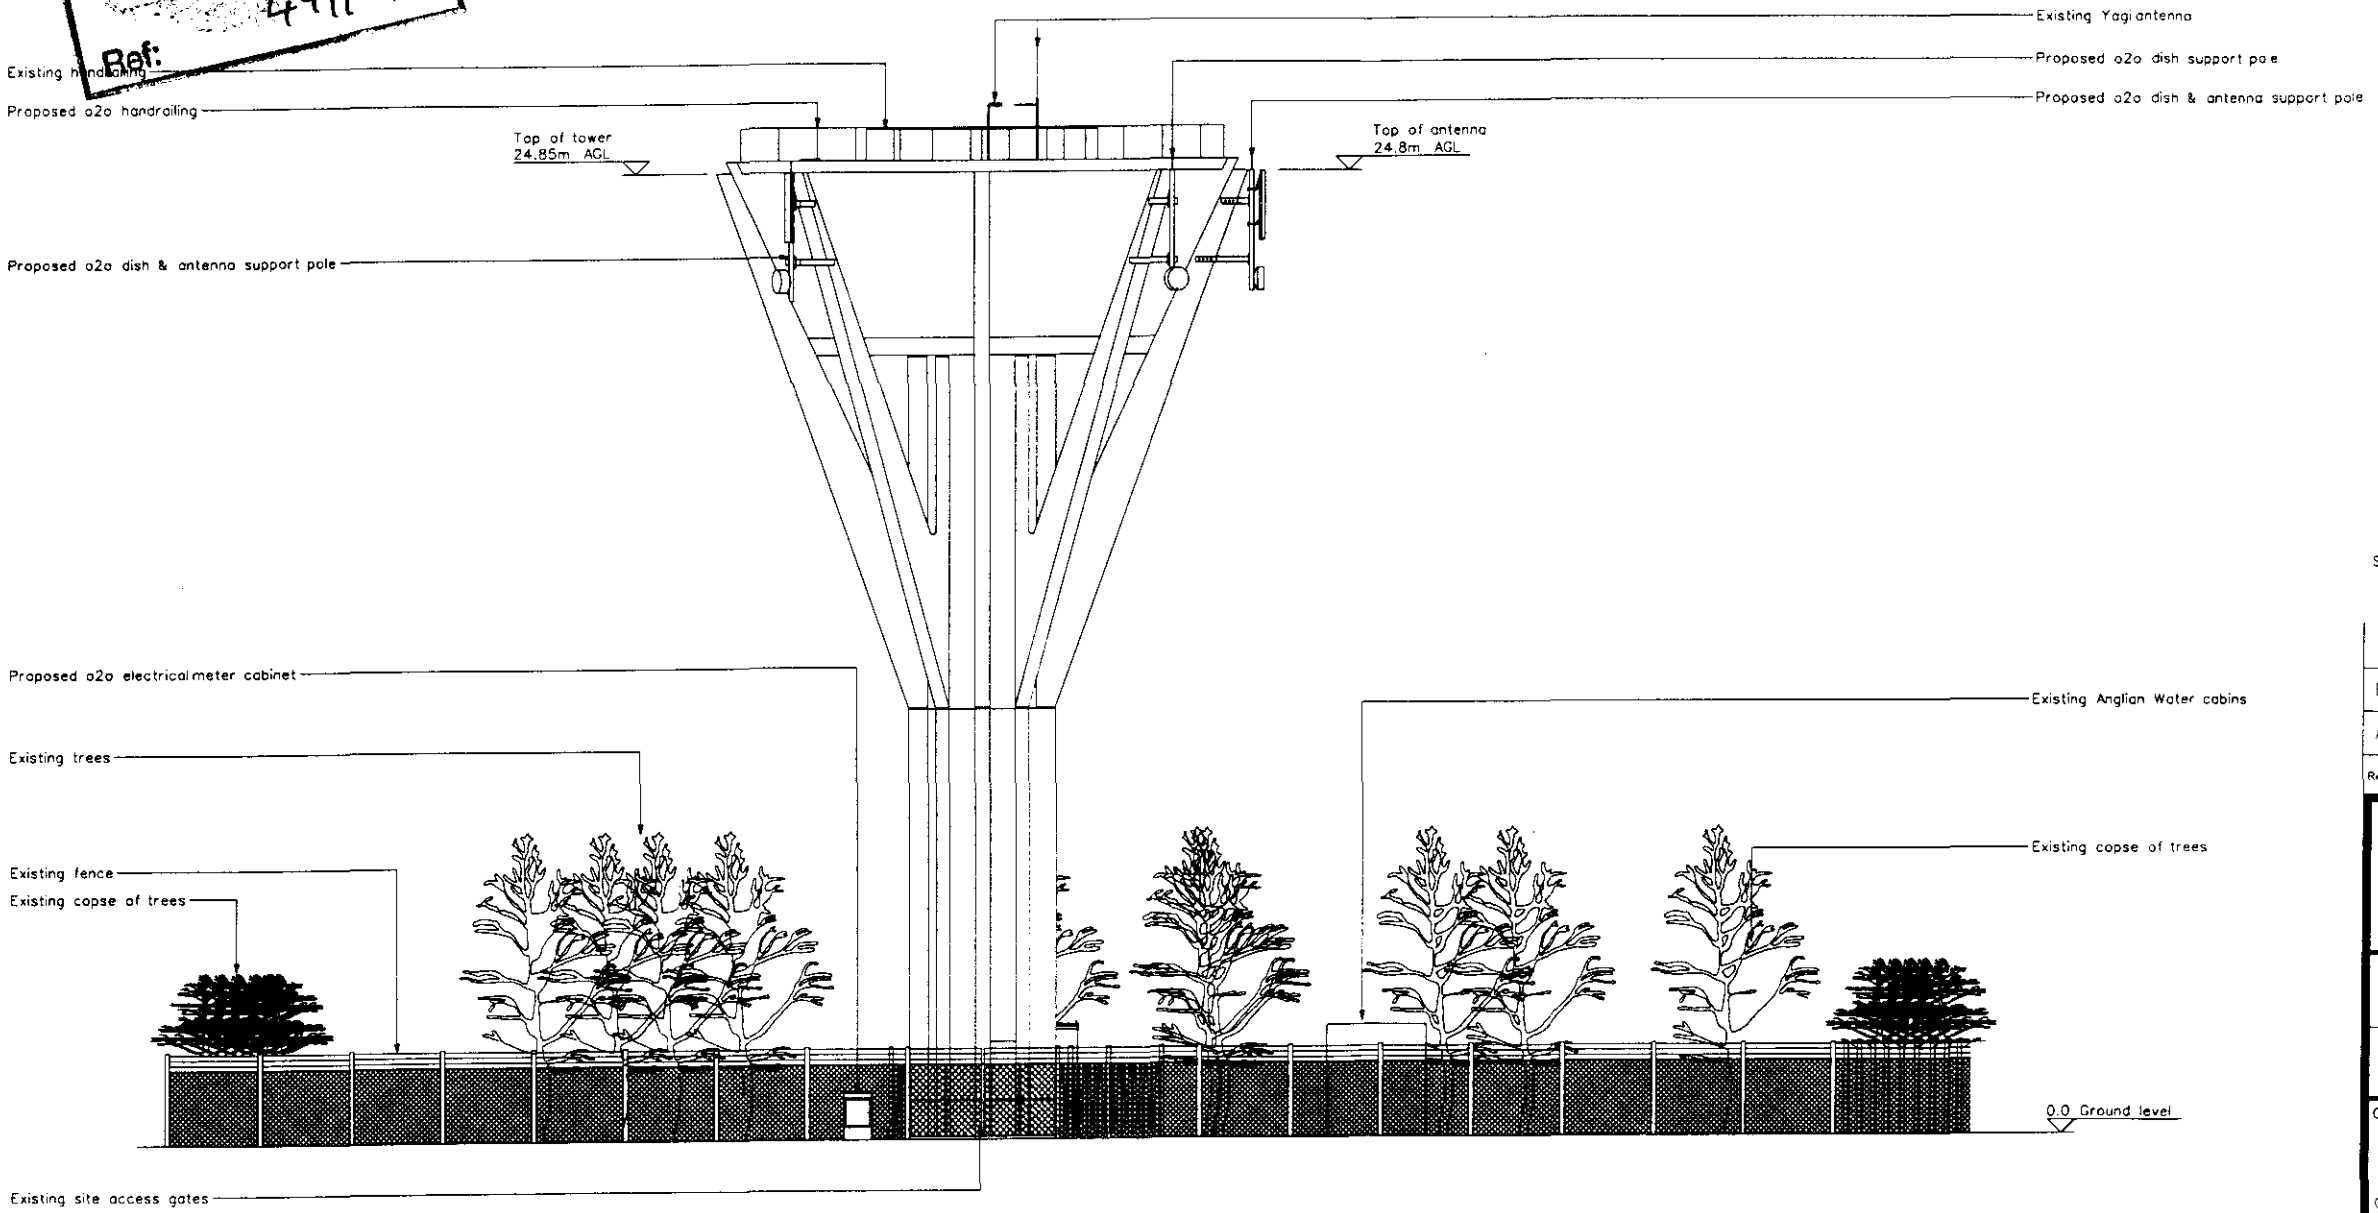

SOUTH EAST ELEVATION
Scale 1:200

CAD File Ref No APT1029B_3

NOTES

1. Do not scale
2. All dimensions are in mm unless otherwise specified
3. Assume all site details are existing unless otherwise specified.

o2o EQUIPMENT

PROPOSED CABIN DETAILS :
o2o Ref : Portasite MaxiCabin
Dimensions : 2760 x 2760 x 2900 high
Material : Steel
Colour : Grey

PROPOSED FINISH–
All antennas, cable tray, dishes and support structures to be painted colour of existing tower

PROPOSED ANTENNA DETAILS :
3 No cross polar antennas with orientation of 30°, 150° & 270°

o2o meter cabinet may be required dimensions 720 x300 x 1200 high to be placed external to the building

Dependent on existing system earthing and lightning protection tapes may be run down the external face of the building

▲ Indicates position of secure roof anchorage points
■ Indicates position of secure wall anchorage points
Indicates Exclusion zone
Indicates spot heights

PROPOSED DISH DETAILS :

DISH ID	D1	D2	D3	D4
DISH SIZE	600	600	600	600
HEIGHT m AGL	22.0	22.0	22.0	22.0
BEARING °EGN	TBA	TBA	TBA	TBA
SITE LINK	TBA	TBA	TBA	TBA
SITE NAME	TBA	TBA	TBA	TBA

One 2 One Exclusion Zones conform to the ICNIRP Reference Level for limiting RF exposure to members of the general public.

NOTE: ORIGINAL DRAWING SIZE A1
100mm ON ORIGINAL A1 DRAWING
SCALE 1:200 0 1 2 3 4 5 6 7 8 9 10m

Rev.	Date	Amendments	Drawn By	Approved By
B	21/06/01	o2o COMPOUND MOVED TO THE WEST. NORTH WEST ELEVATION ADDED.	AH	
A	02/04/01	FIRST ISSUE	JNW/AH	

A·P·T
A Marconi company

Client: one2one
Client Ref: One 2 One Personal Communications Limited
Job Title: CELL - 65619 WHAPLODE WATER TOWER
GREEN BANK
WHAPLODE DROVE
SPALDING PE12 0SH
Drawing Title: SITE LAYOUT (PLANNING)
(SHEET 2 OF 3)


Scale	Site ID	Issue Date
AS SHOWN	787759	

Drawn by	Date	Checked by	Date	Approved by	Date
JNW	05/03/01		26/6/01		03/07/01

Drawing No: 98045/65619/MPC01/02 Rev. B

A11

SOUTH HOLLAND DC
HOUSING & PLANNING
11 JUL 2001
Ref: 491/01

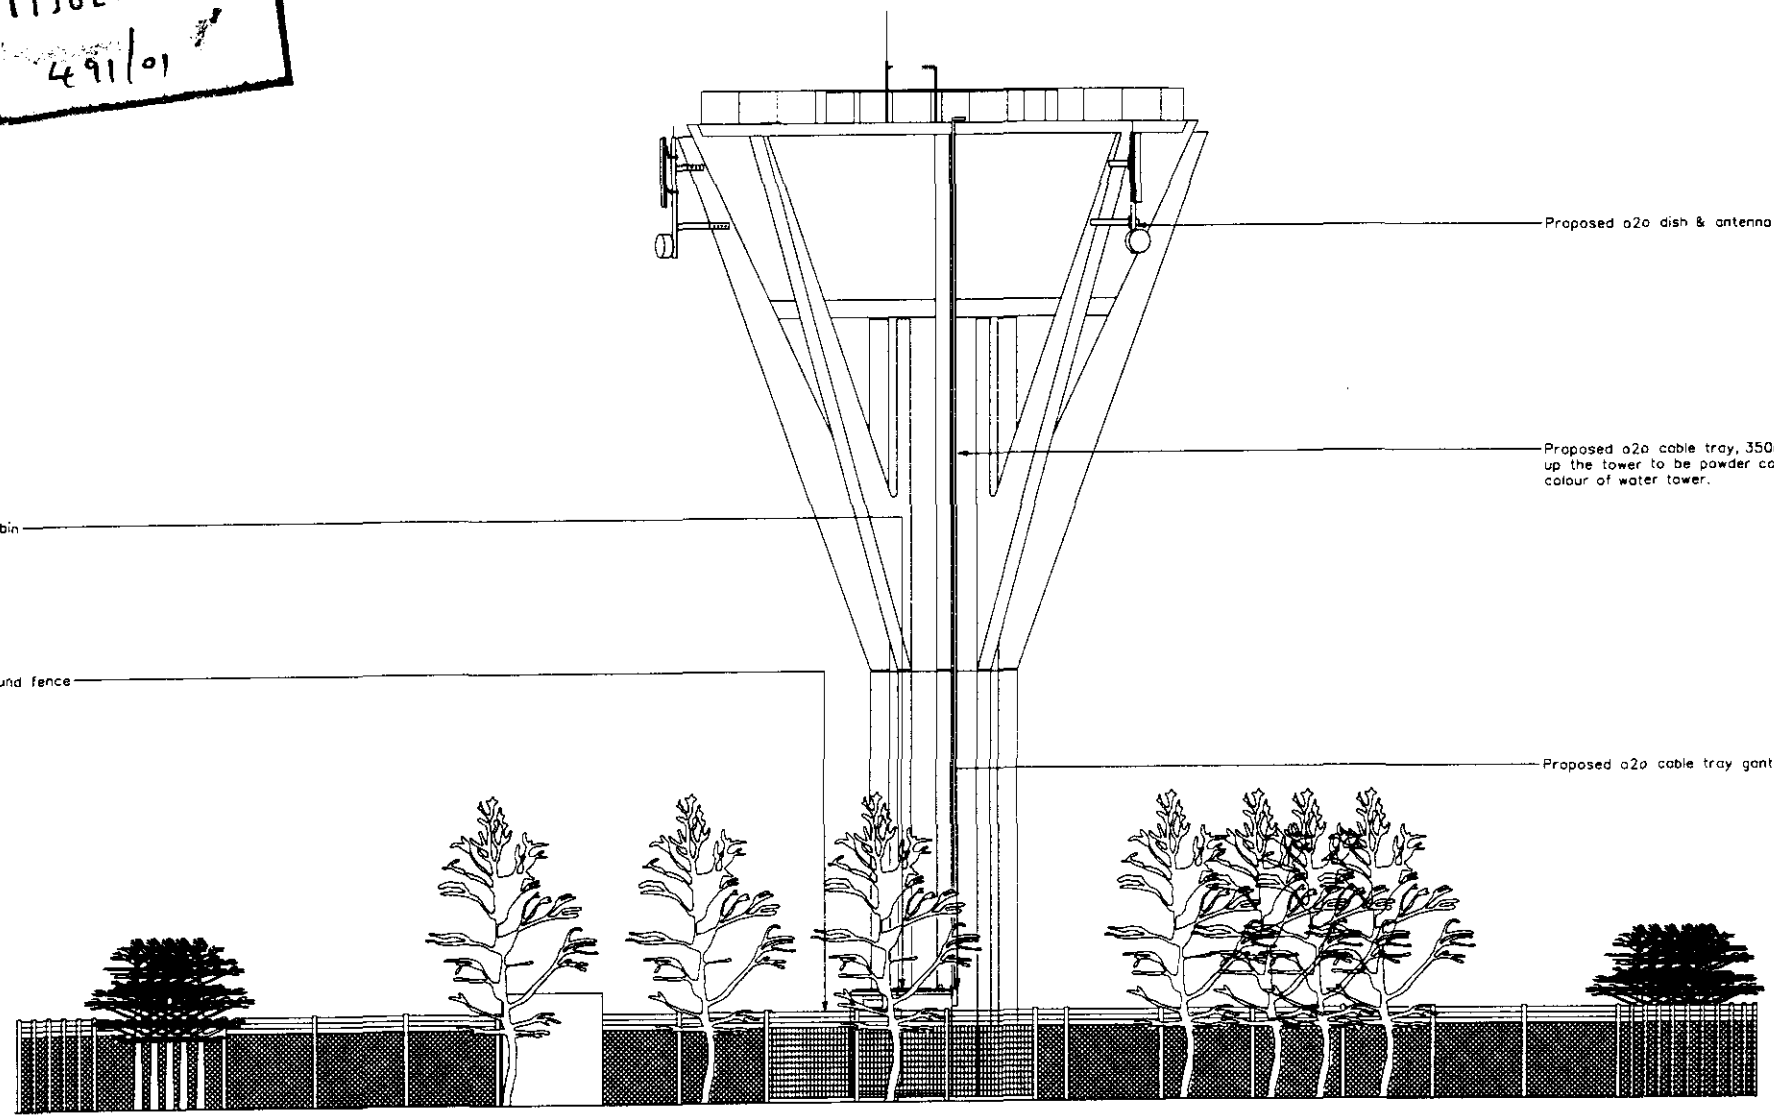

NORTH WEST ELEVATION
Scale 1:200

CAD File Ref No APT0298..3

NOTES

1.1 Do not scale

1.2. All dimensions are in mm unless otherwise specified

1.3 Assume all site details are existing unless otherwise specified.

o2o EQUIPMENT

PROPOSED CABIN DETAILS :
o2o Ref : Portasilo Maxi Cabin
Dimensions : 2760 x 2760 x 2900 high
Material : Steel
Colour : Grey

PROPOSED FINISH :
All antennas, cable tray, dishes and support structures to be painted colour of existing tower

PROPOSED ANTENNA DETAILS
3 No. cross polar antennas with orientation of 30°, 150° & 270°

o2o meter cabinet may be required dimensions 720 x300 x 1200 high to be placed external to the building

Dependent on existing system earthing and lightning protection tapes may be run down the external face of the building

▲ Indicates position of secure roof anchorage points

● Indicates position of secure wall anchorage points

Indicates Exclusion zone

Indicates spot heights

PROPOSED DISH DETAILS :

DISH ID	D1	D2	D3	D4
DISH SIZE	600	600	600	600
HEIGHT m AGL	22.0	22.0	22.0	22.0
BEARING °EGN	TBA	TBA	TBA	TBA
SITE LINK	TBA	TBA	TBA	TBA
SITE NAME	TBA	TBA	TBA	TBA

One 2 One Exclusion Zones conform to the ICNIRP Reference Level for limiting RF exposure to members of the general public.

NOTE: ORIGINAL DRAWING SIZE A1

100mm ON ORIGINAL A1 DRAWING

SCALE 1:200 0 1 2 3 4 5 6 7 8 9 10m

Rev	Date	Amendments	Drawn By	Approved By
B	21/06/01	o2o COMPOUND MOVED TO THE WEST. NORTH WEST ELEVATION ADDED.	AH	
A	02/04/01	FIRST ISSUE	JNW/AH	

A·P·T
A Marconi company

CAMBERLEY
Telephone 01276 605000
Fax 01276 683781

NORTHERN
Telephone 01270 535500
Fax 01270 535502

BRISTOL
Telephone 0117 9737700
Fax 0117 9737701

MIDLANDS
Telephone 01536 462700
Fax 01536 462701

NORTHERN IRELAND
Telephone 01232 238466
Fax 01232 237781

SCOTLAND
Telephone 01259 213939
Fax 01441 420949

NETHERLANDS
Telephone 31-30-6013448

BELGIUM
Telephone 32 (0)3 3811128
Fax 32 (0)3 336 26 42

Client
one2one

Client Ref: One 2 One Personal Communications Limited

Job Title
CELL - 65619 WHAPLODE WATER TOWER
GREEN BANK
WHAPLODE DROVE
SPALDING PE12 0SH

Drawing Title
SITE LAYOUT (PLANNING)
(SHEET 3 OF 3)

Scale	Site D	Issue Date
AS SHOWN	787759	

Drawn by	Date	Checked by	Date	Approved by	Date
JNW	05/03/01		26/6/01		03/07/01

Drawing No. 98045/65619/MPC01/03 Rev. B