Notes:
- Dimensions to be checked and confirmed on site before commencement of works
- All structural elements to be checked and installed to structural engineers details and specification.
- Foul and surface water drainage systems to be checked and confirmed on site before commencement of works



SHDC
Planning & Development
11 JUN 2010
Ref: 0496-10

PLANNING DRAWING

Alterations to form Indian Restaurant & Takeaway
254 High Road
Wheplode

Mr B Miah

Location Plan


May 2010 | 1:1250 @ A4

LPC | LPC-104-06 | -


Site Location Plan

Copyright LPC Architectural Design.
Do Not Scale This Drawing

Notes:
- Dimensions to be checked and confirmed site before commencement of works
- All structural elements to be checked and installed to structural engineers details and specification.
- Foul and surface water drainage systems to be checked and confirmed on site before commencement of works

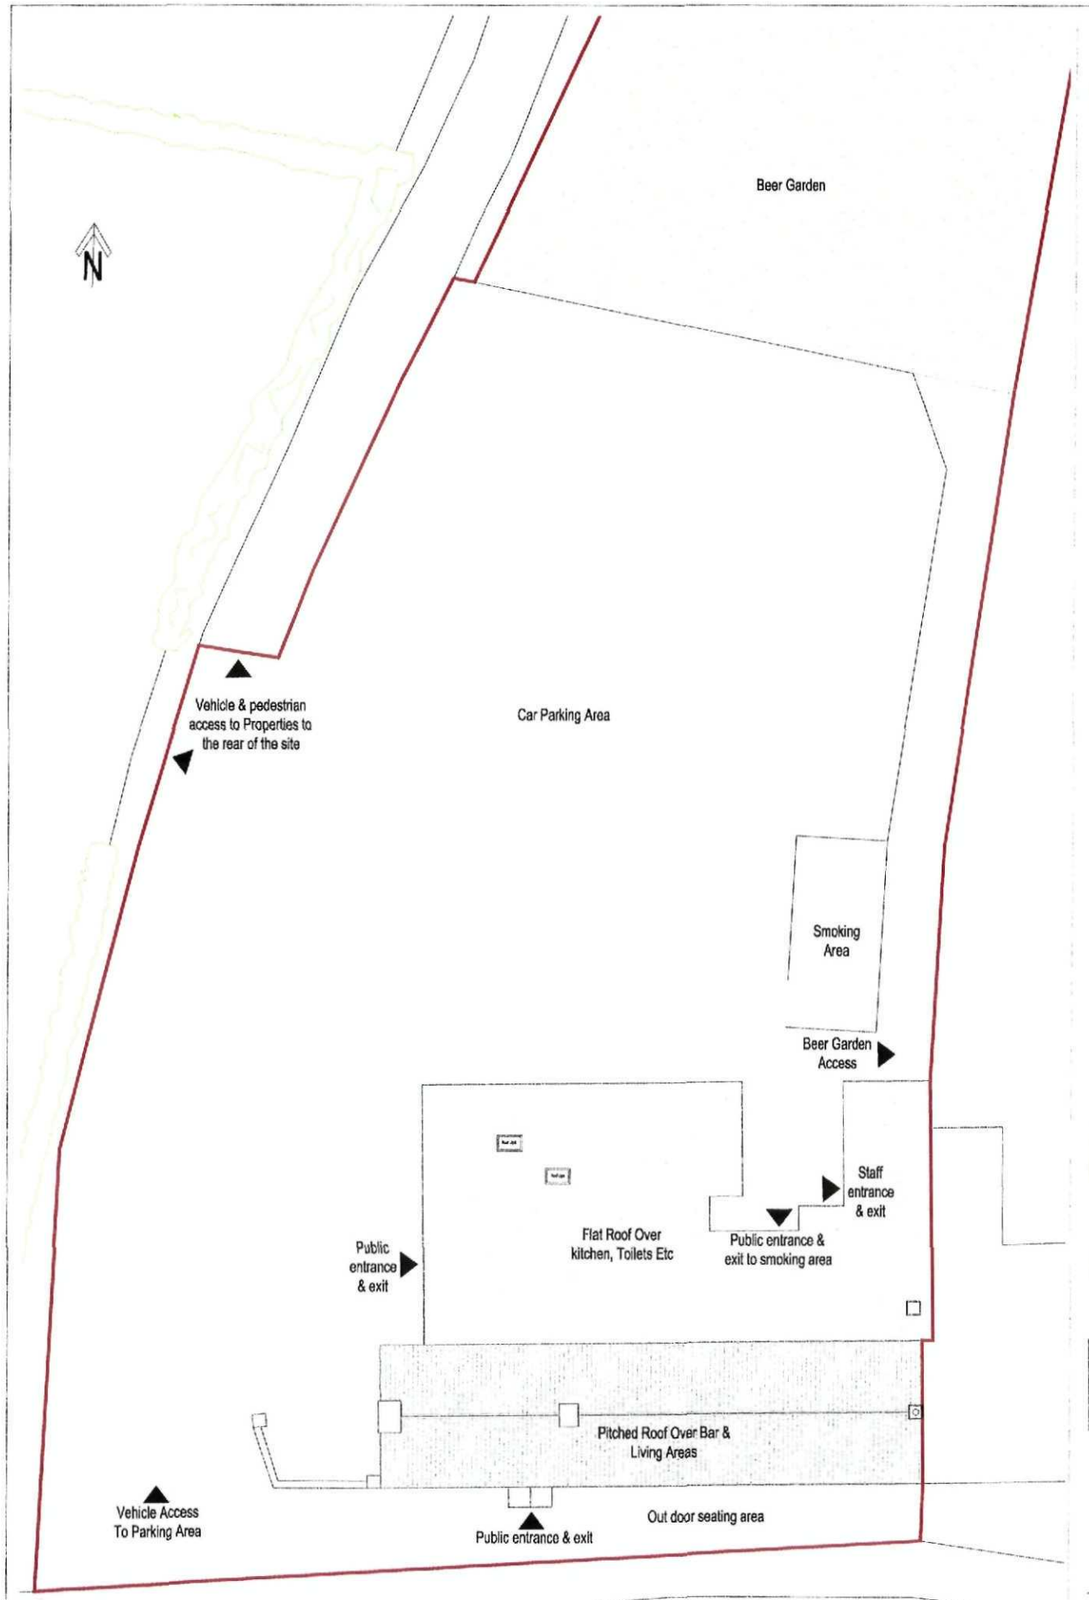

Existing Site Plan

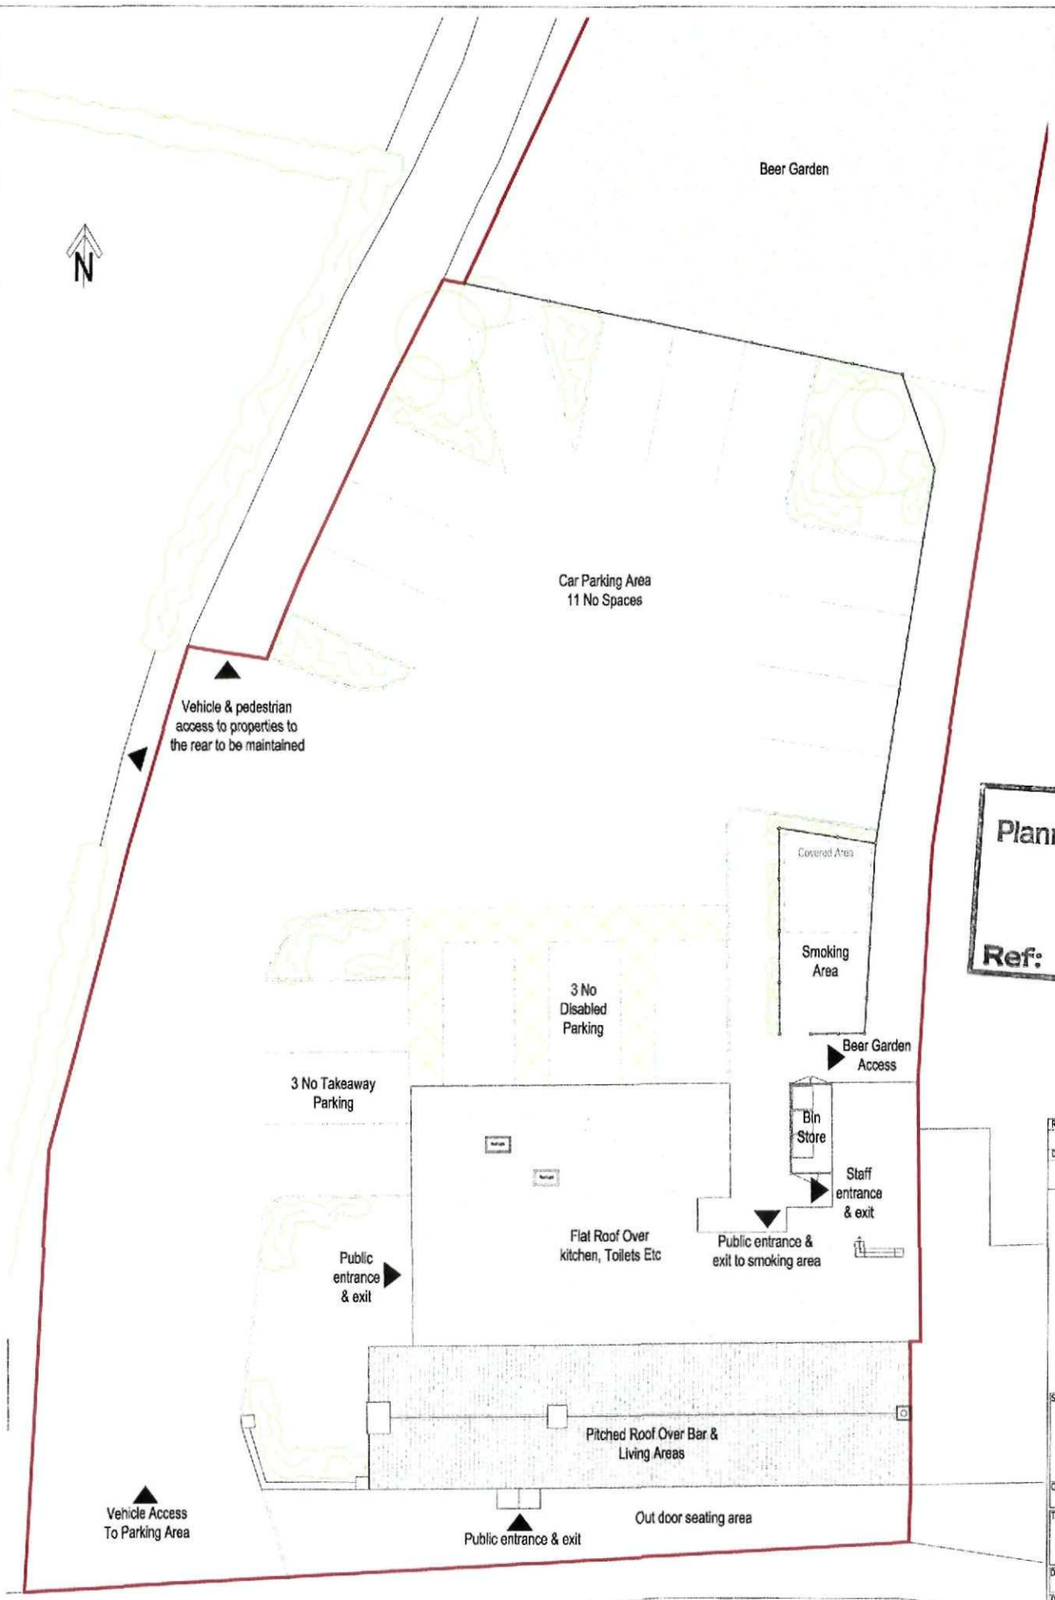

Proposed Site Plan

SHDC
Planning & Development
11 JUN 2010
Ref: 0496-10

REV	Note	Date
Drawing Status		

PLANNING DRAWING

Site: Alterations to form Indian Restaurant & Takeaway
254 High Road
Whaplode

Client: Mr B Miah

Title: Existing & Proposed Site Plans

Date: May 2010 | Scale: 1:200 @ A3

Drawn: LPC | Job No: LPC-104-03 | Rev: -

LPC Architectural Design
t- 07930 915730 e- lpc.arch@googlemail.com

Copyright L.P.C Architectural Design.
Do Not Scale This Drawing

Notes:
- Dimensions to be checked and confirmed site before commencement of works
- All structural elements to be checked and installed to structural engineers details and specification.
- Foul and surface water drainage systems to be checked and confirmed on site before commencement of works


Flat Roof Over
kitchen, Toilets Etc

Extract ventilation system installed to manufactures details and specification with flat roof construction made good to existing

Existing chimney and support bars to be removed and finished *made good to existing*

Existing first floor flat to be maintained as is

SHDC
Planning & Development
11 JUN 2010
Ref: 0496-10

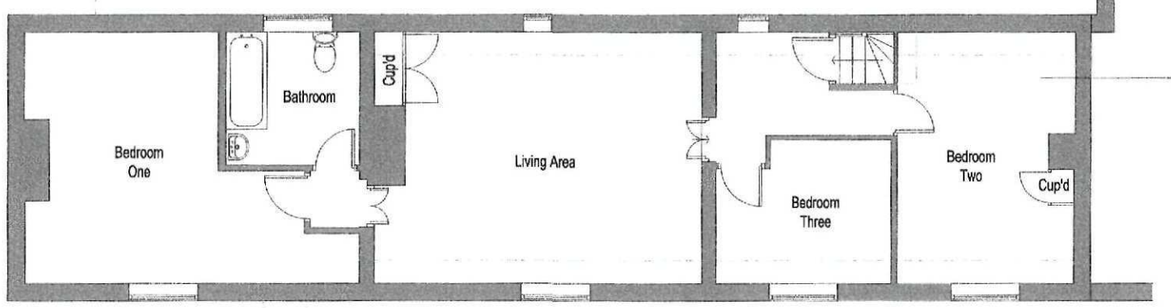

First Floor

New 1.8m high timber fencing and access gates to form new external bin store area


New wall and door construction created to corridor

New opening with double doors to be created in existing wall form access to cellar/storage areas

Existing door and frame to be removed with opening blocked up with finished to match existing

Existing door and frame removed with opening made larger to provide suitable access through to the bar area

Existing floor level to be checked and lower to suit bar area floor level if possible

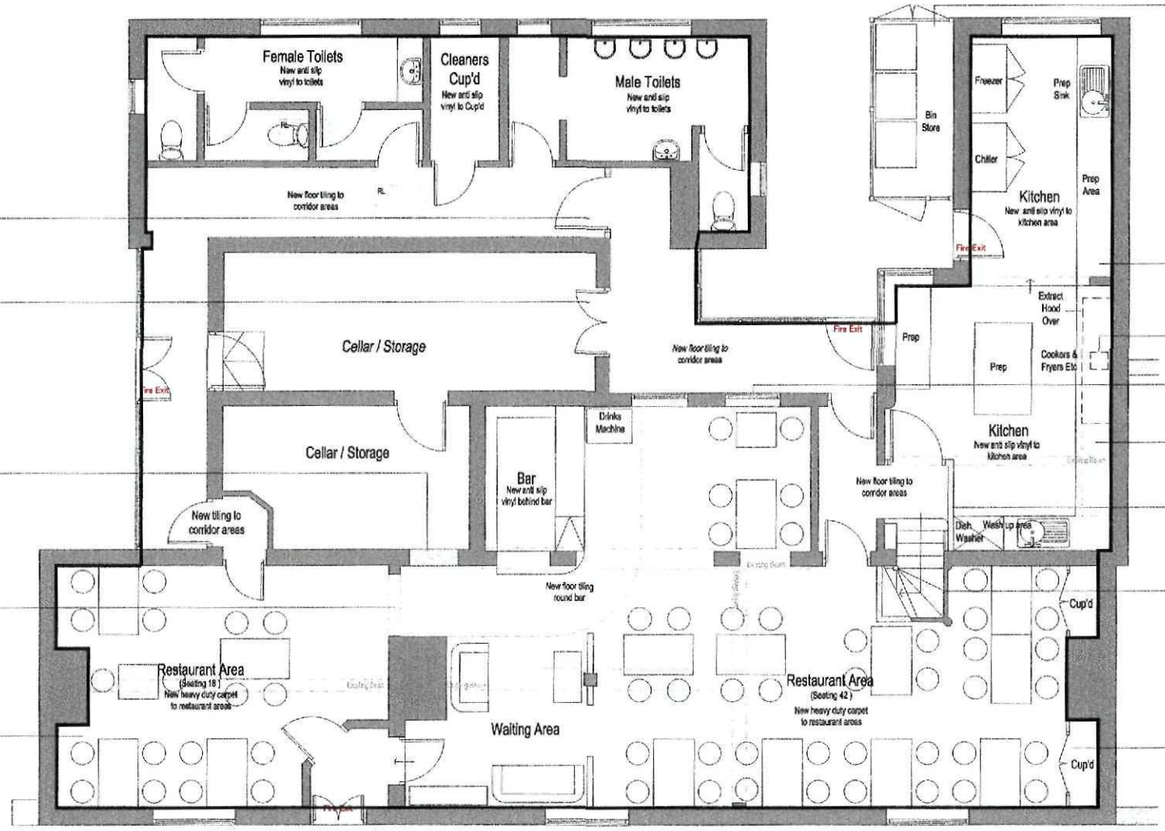

Ground Floor

Indicative kitchen layout shown final layout to clients details and specification

Extract ventilation system installed to manufactures details and specification

Existing frosted glass to be removed from 2no windows and replaced with new clear glazing

Existing chimney to be removed and finished made good to existing with structural beam extended to reach external wall to structural engineers details and specifications

Existing door and frame removed and new wall and door construction created to provide fire protection to existing staircase from kitchen area

Existing staircase to be squared off with new partition walls

Form new cupboards to both side of the existing chimney breast

REV	Note	Date

Drawing Status
PLANNING DRAWING

Site: Alterations to form Indian Restaurant & Takeaway
254 High Road
Whaplode

Client: Mr B Miah

Title: Proposed Floor Plans

Date: May 2010 | Scale: 1:100 @ A3
Drawn: LPC | Job No: LPC-104-04 | Rev: -

LPC Architectural Design
t- 07990 915730 e- lpc.arch@googlemail.com

Copyright LPC Architectural Design.
Do Not Scale This Drawing


Notes:
- Dimensions to be checked and confirmed site before commencement of works
- All structural elements to be checked and installed to structural engineers details and specification.
- Foul and surface water drainage systems to be checked and confirmed on site before commencement of works



North Elevation



West Elevation

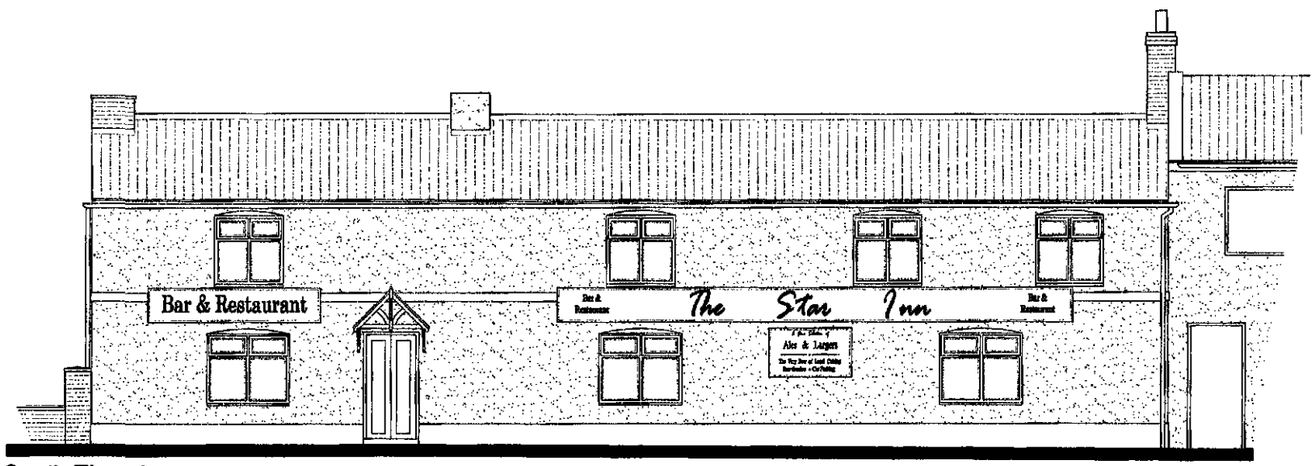

South Elevation

SHDC
Planning & Development
11 JUN 2010
Ref: 0496-10

REV	Note	Date

Drawing Status: PLANNING DRAWING

Site: Alterations to form Indian Restaurant & Takeaway
254 High Road
Whaplode

Client: Mr B Miah

Title: Existing Elevations

Date: May 2010 | Scale: 1:100 @ A3

Drawn: LPC | Job No: LPC-104-02 | Rev: -

LPC Architectural Design
t- 07200 915730 e- lpc.arch@googlemail.com

Copyright LPC Architectural Design.
Do Not Scale This Drawing

Notes:
- Dimensions to be checked and confirmed site before commencement of works
- All structural elements to be checked and installed to structural engineers details and specification.
- Foul and surface water drainage systems to be checked and confirmed on site before commencement of works

Existing chimney and support bars to be removed and finished made good to existing

Extract ventilation system installed to manufactures details and specification with flat roof construction made good to existing

New signage shown indicative final design to clients specifications




North Elevation

Existing chimney and support bars to be removed and finished made good to existing

Extract ventilation system installed to manufactures details and specification with flat roof construction made good to existing

New 1.8m high timber fencing and access gates to form new external bin store area

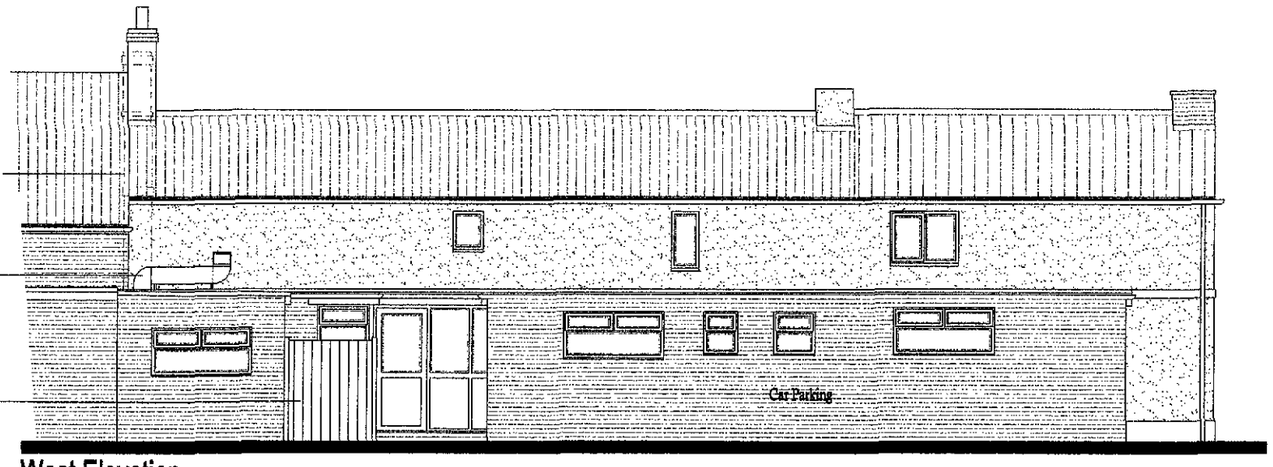

West Elevation

New signage shown indicative final design to clients specifications



South Elevation

SHDC
Planning & Development
11 JUN 2010
Ref: 0496-10

Rev	Note	Date

Drawing Status: PLANNING DRAWING

Site: Alterations to form Indian Restaurant & Takeaway
254 High Road
Whaplode

Client: Mr B Miah

Title: Proposed Elevations


Date: May 2010 | Scale: 1:100 @ A3

Drawn: LPC | Job No: LPC-104-05 | Rev: -


LPC Architectural Design
t- 07930 915739 e- lpc.arch@googlemail.com

Copyright LPC Architectural Design.
Do Not Scale This Drawing

Notes:
- Dimensions to be checked and confirmed site before commencement of works
- All structural elements to be checked and installed to structural engineers details and specification.
- Foul and surface water drainage systems to be checked and confirmed on site before commencement of works

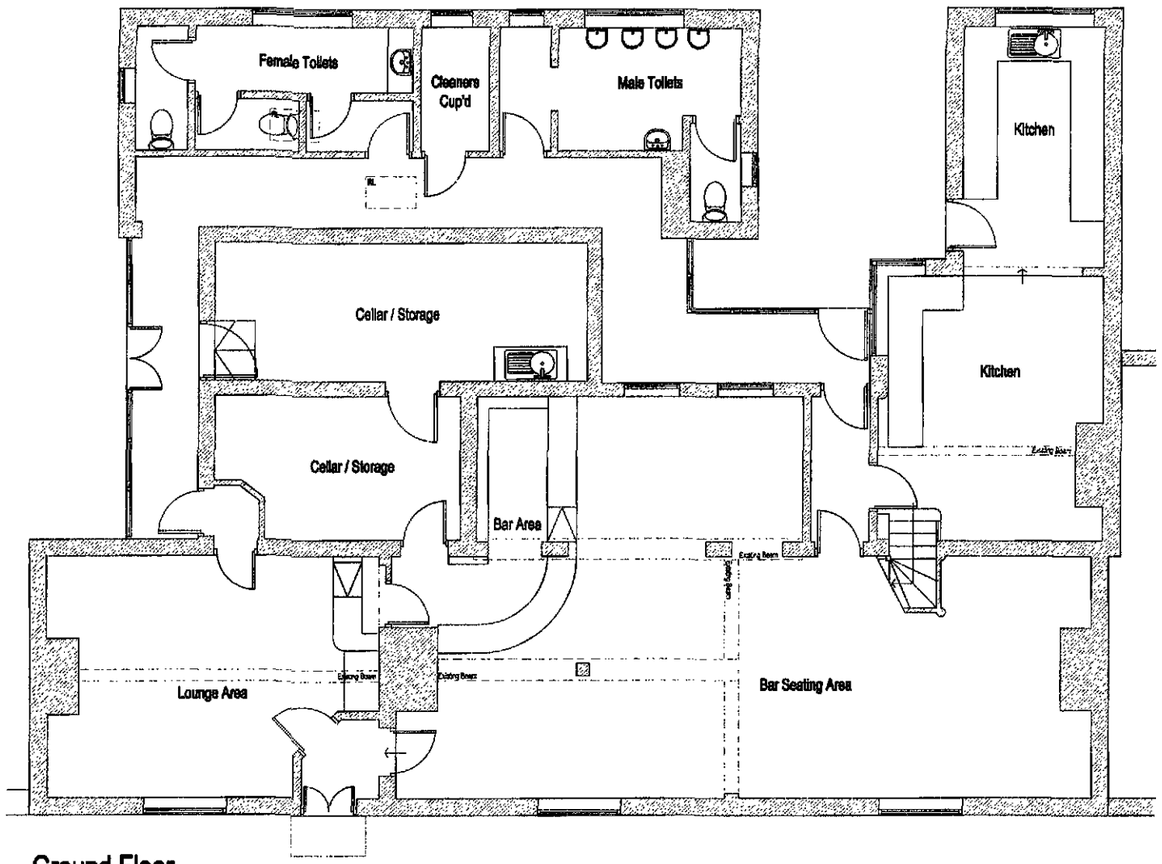

Ground Floor

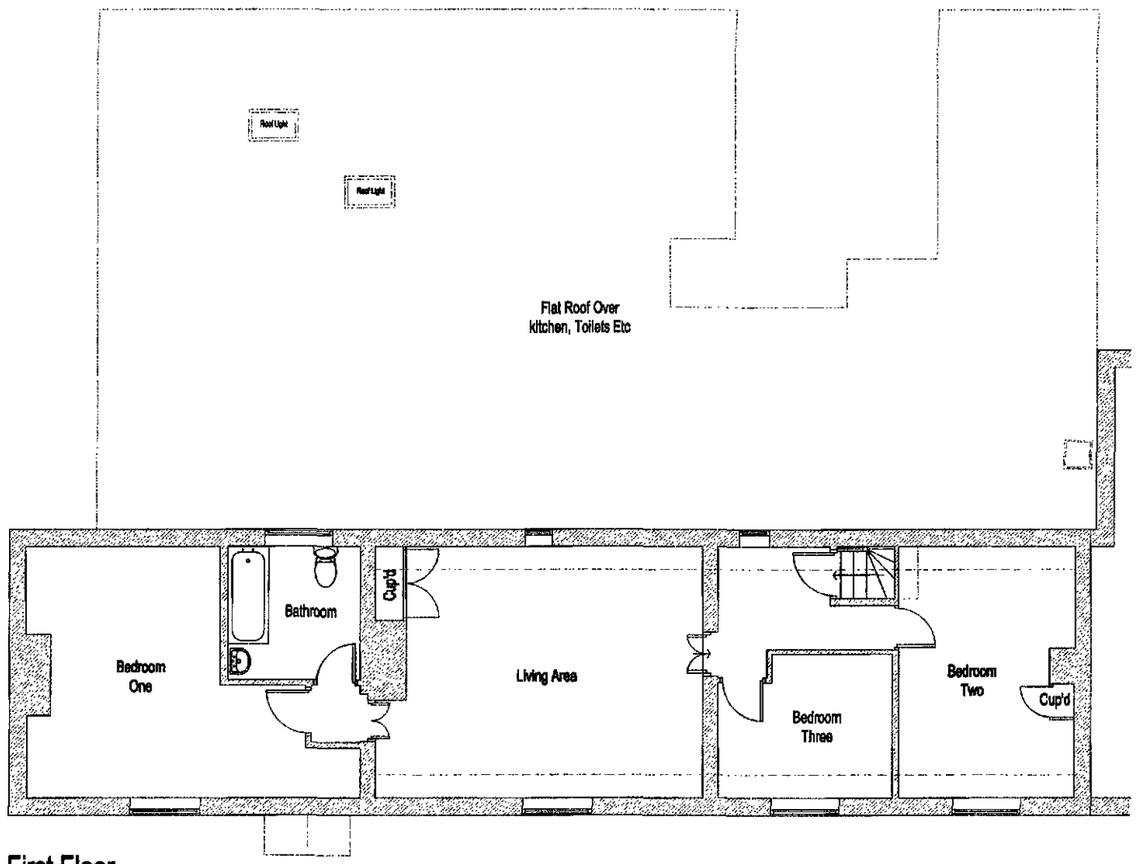

First Floor

SHDC
Planning & Development
11 JUN 2010
Ref: 0496-10

REV	Note	Date

Drawing Status
PLANNING DRAWING

Site: Alterations to form Indian Restaurant & Takeaway
254 High Road
Whaplode

Client: Mr B Miah

Title: Existing Floor Plans

Date: May 2010 | Scale: 1:100 @ A3

Drawn: LPC | Job No: LPC-104-01 | Rev: -

LPC Architectural Design
t- 07930 915738 e- lpc.arch@googlemail.com