Copyright LPC Architectural
Do Not Scale This Drawing

Notes:
- Dimensions to be checked and confirmed on site before commencement of works
- All structural elements to be checked and installed to structural engineers details and specification.
- Foul and surface water drainage systems to be checked and confirmed on site before commencement of works



SHDC
Planning & Development
11 JUN 2010
Ref: 0497-10

Rev | Note | Date

Drawing Status: PLANNING DRAWING

Site: Alterations to form Indian Restaurant & Takeaway
254 High Road
Whaplode

Client: Mr B Miah

Title: Location Plan

Date: May 2010 | Scale: 1:1250 @ A4


Drawn: LPC | Job No: LPC-104-06 | Rev: -

LPC Architectural Design
t: 07930 915730 e: lpcarch@googlemail.com


Site Location Plan

Copyright LPC Architectural Design.
Do Not Scale This Drawing

Notes:
- Dimensions to be checked and confirmed site before commencement of works
- All structural elements to be checked and installed to structural engineers details and specification.
- Foul and surface water drainage systems to be checked and confirmed on site before commencement of works

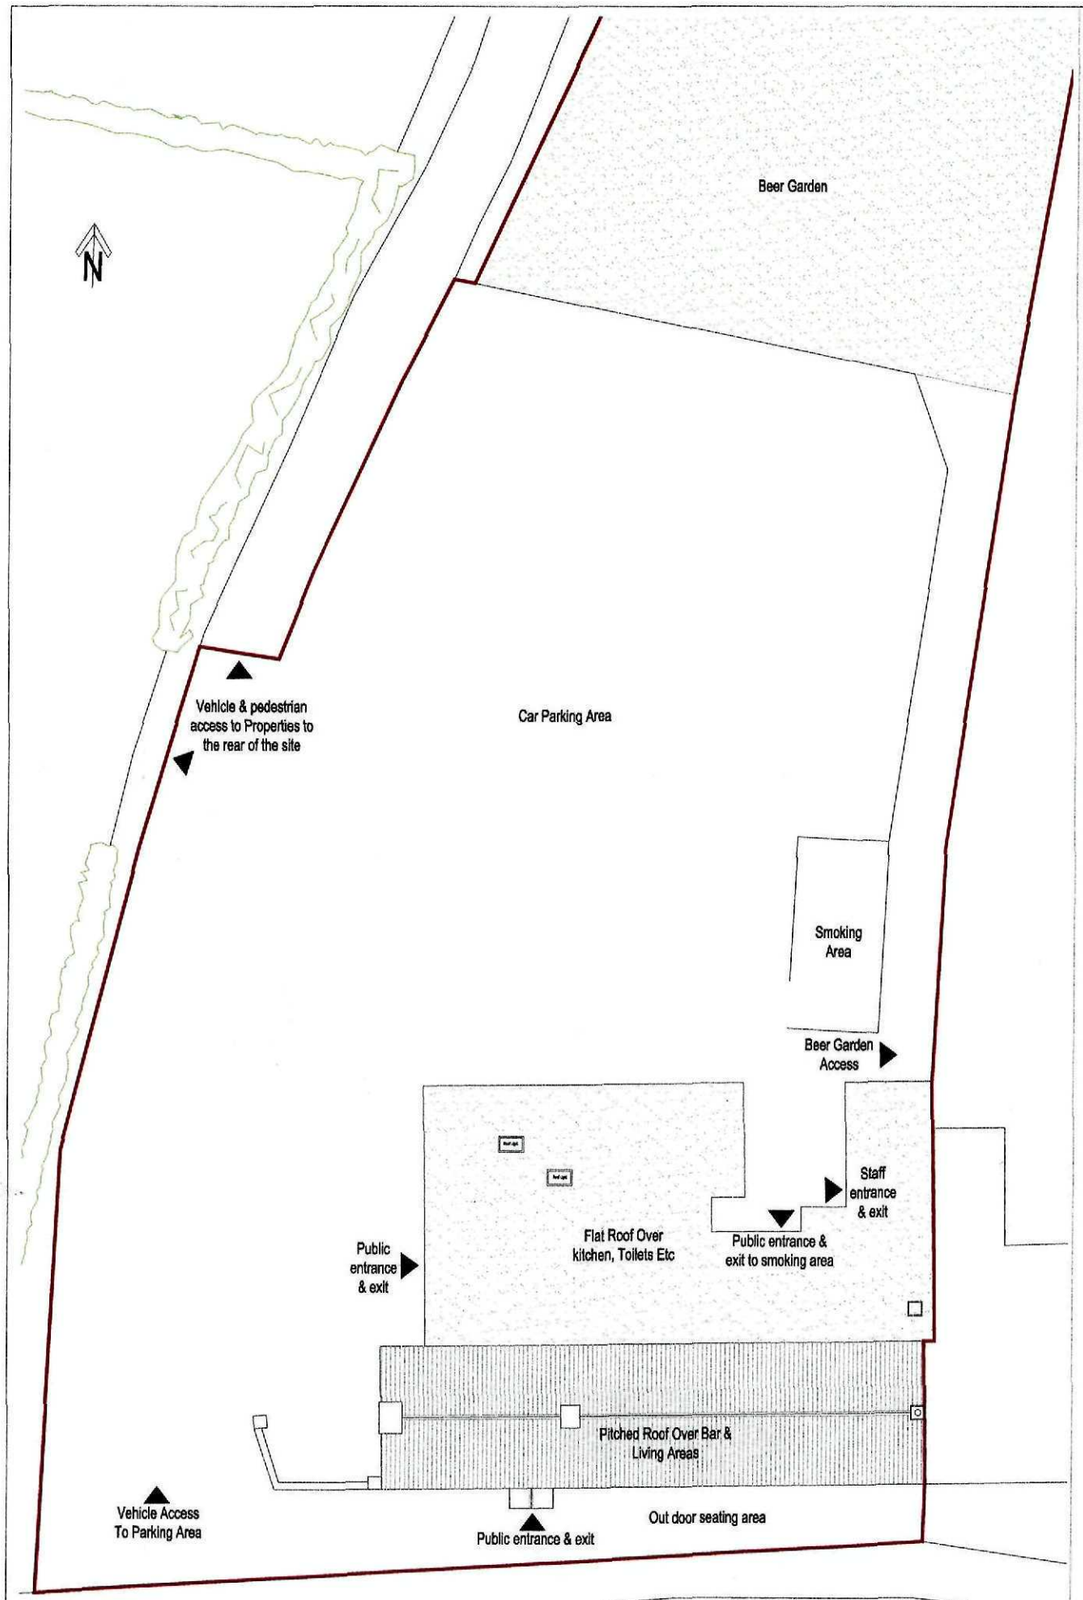

Existing Site Plan

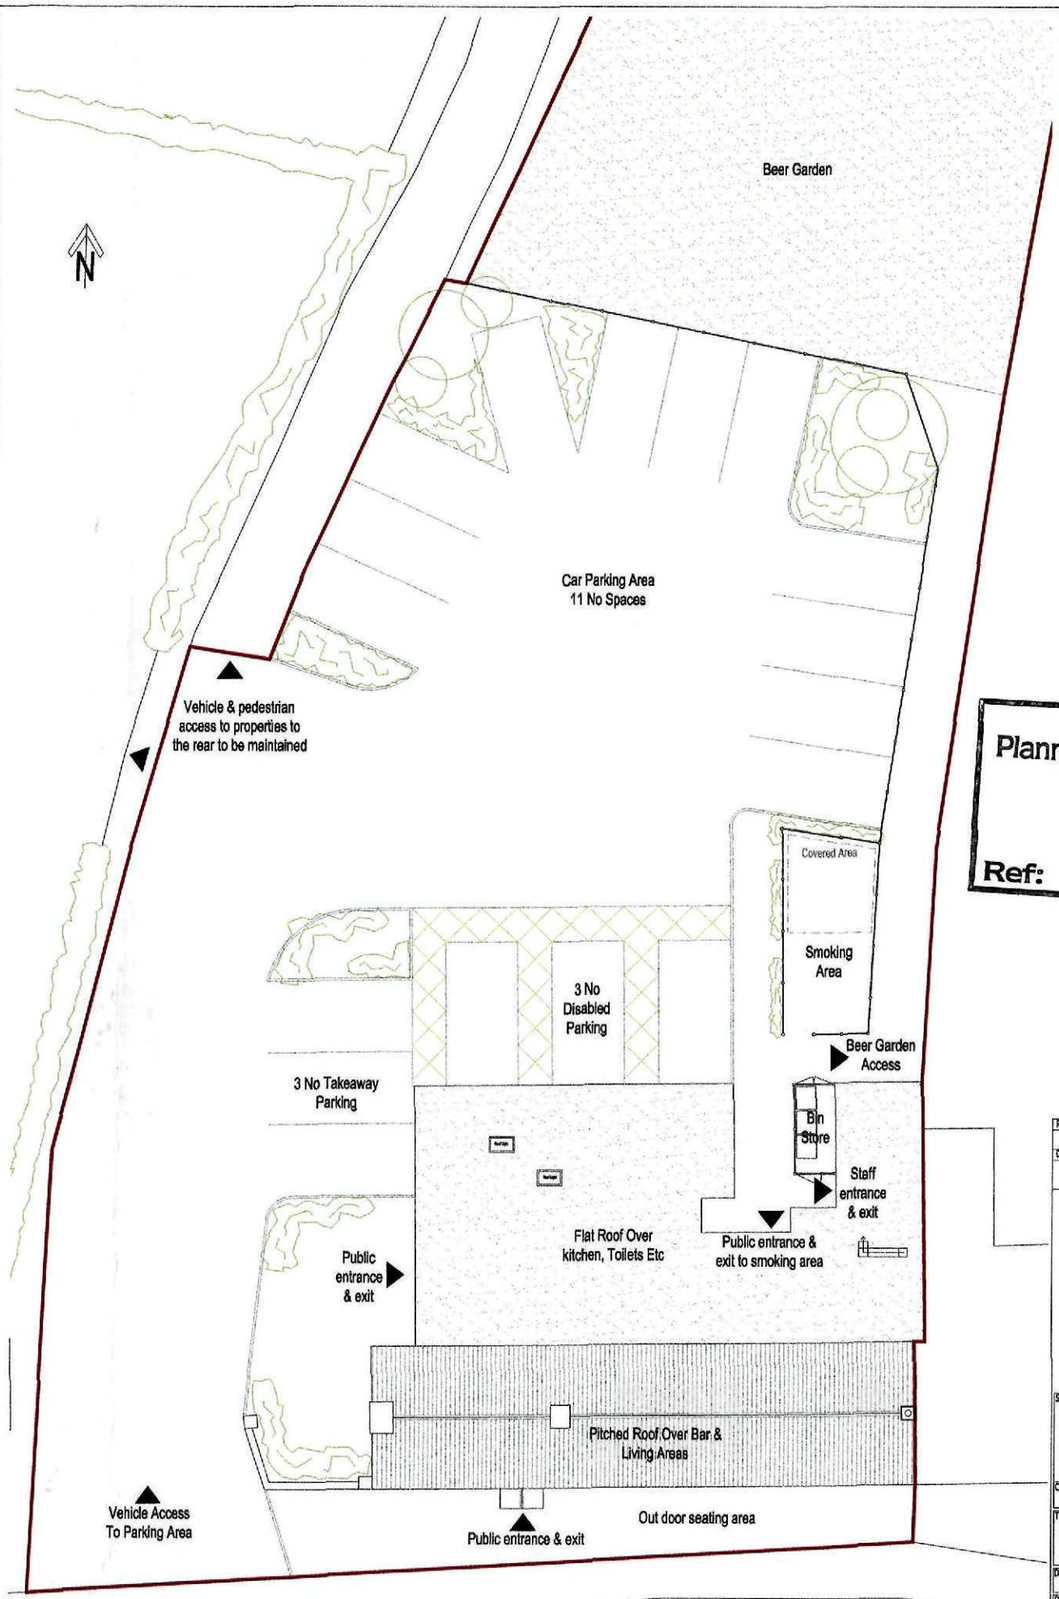

Proposed Site Plan

SHDC
Planning & Development
11 JUN 2010
Ref: 0497-10

REV	Note	Date

Drawing Status
PLANNING DRAWING

Site: Alterations to form Indian Restaurant & Takeaway
254 High Road
Whaplode

Client: Mr B Miah

Title: Existing & Proposed Site Plans


Date: May 2010 | Scale: 1:200 @ A3

Drawn: LPC | Job No: LPC-104-03 | Rev: -

LPC Architectural Design
t- 07930 915730 e- lpc.arch@googlemail.com

Copyright L.P.C Architectural Design.
Do Not Scale This Drawing

Notes:
- Dimensions to be checked and confirmed site before commencement of works
- All structural elements to be checked and installed to structural engineers details and specification.
- Foul and surface water drainage systems to be checked and confirmed on site before commencement of works

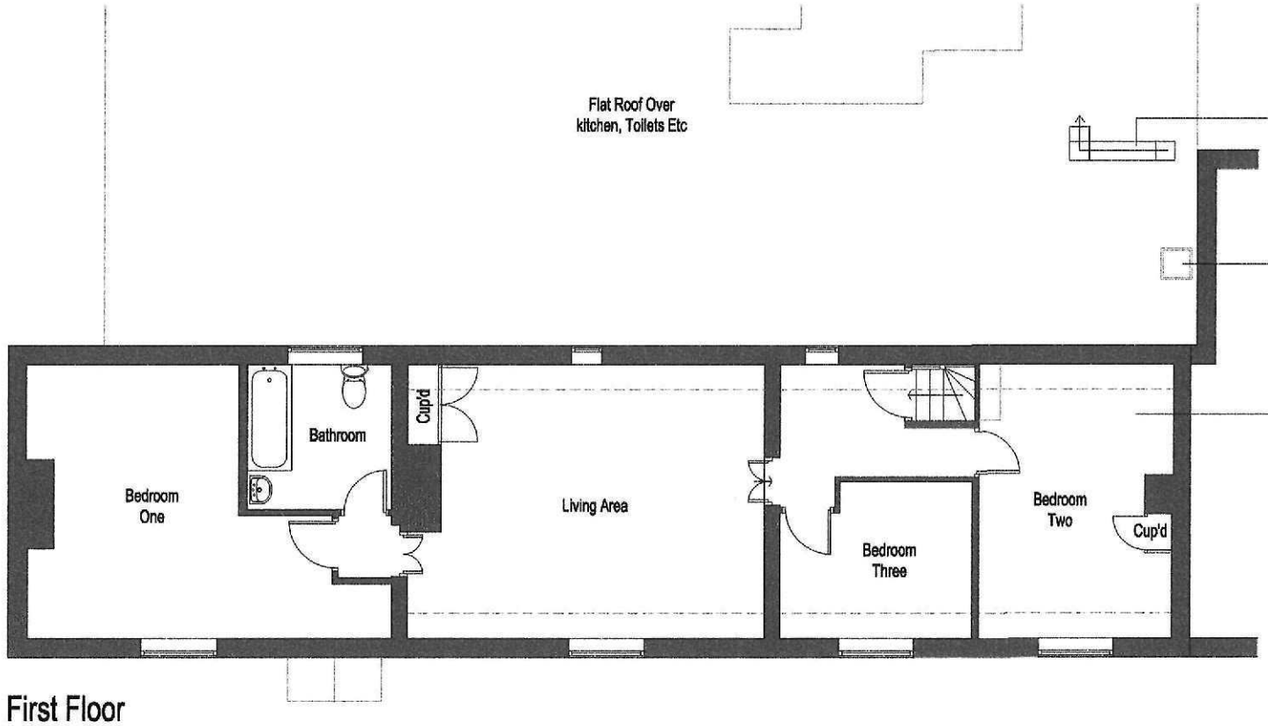


Extract ventilation system installed to manufactures details and specification with flat roof construction made good to existing

Existing chimney and support bars to be removed and finished made good to existing

Existing first floor flat to be maintained as is

SHDC
Planning & Development
11 JUN 2010
Ref: 0497-10

First Floor

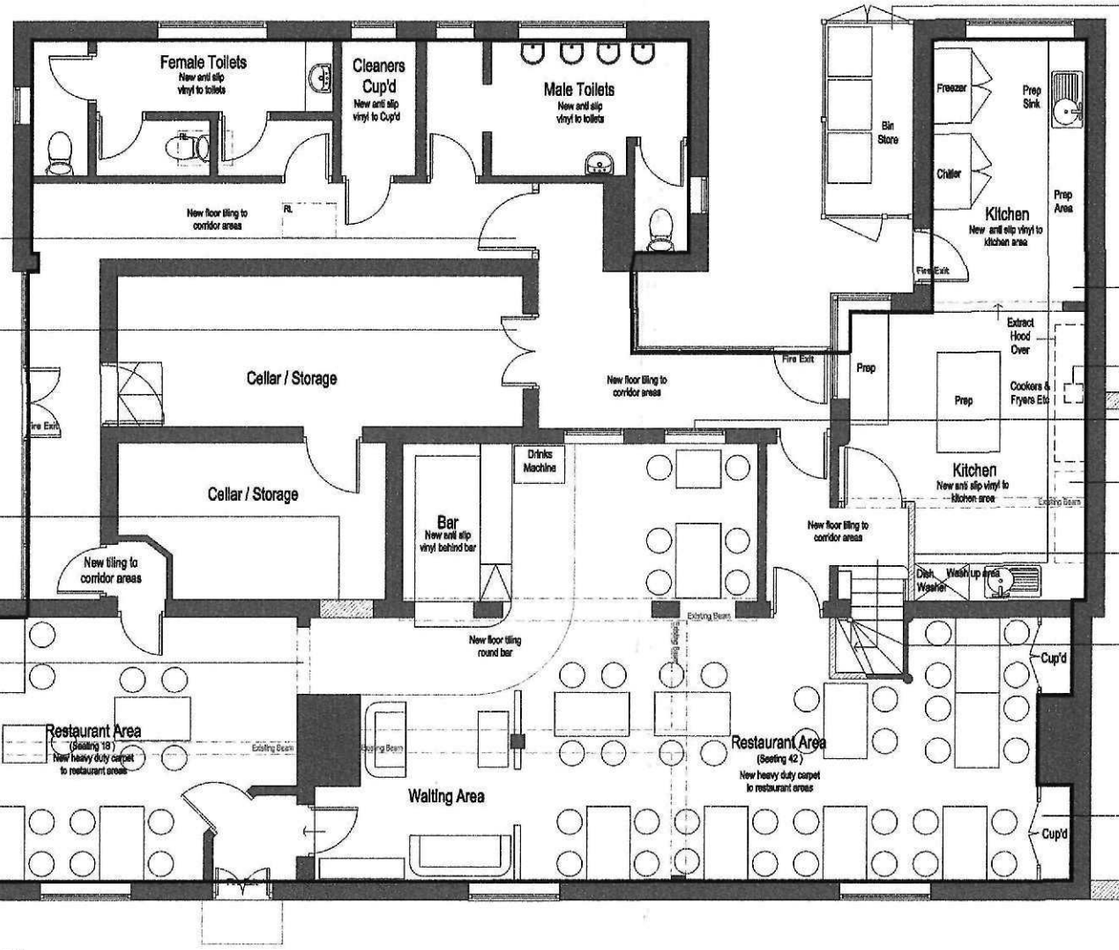

New 1.8m high timber fencing and access gates to form new external bin store area

New wall and door construction created to corridor

New opening with double doors to be created in existing wall form access to cellar/storage areas

Existing door and frame to be removed with opening blocked up with finished to match existing

Existing door and frame removed with opening made larger to provide suitable access through to the bar area

Existing floor level to be checked and lower to suit bar area floor level if possible

Indicative kitchen layout shown final layout to clients details and specification

Extract ventilation system installed to manufactures details and specification

Existing frosted glass to be removed from 2no windows and replaced with new clear glazing

Existing chimney to be removed and finished made good to existing with structural beam extended to reach external wall to structural engineers details and specifications

Existing door and frame removed and new wall and door construction created to provide fire protection to existing staircase from kitchen area

Existing staircase to be squared off with new partition walls

Form new cupboards to both side of the existing chimney breast

Ground Floor

REV	Note	Date

Drawing Status
PLANNING DRAWING

Site: Alterations to form Indian Restaurant & Takeaway
254 High Road
Whaplode

Client: Mr B Miah


Title: Proposed Floor Plans

Date: May 2010 | Scale: 1:100 @ A3
Drawn: LPC | Job No: LPC-104-04 | Rev: -


LPC Architectural Design
t- 07930 915730 e- lpc.arch@googlemail.com

Copyright LPC Architectural Design.
Do Not Scale This Drawing


Notes:
- Dimensions to be checked and confirmed site before commencement of works
- All structural elements to be checked and installed to structural engineers details and specification.
- Foul and surface water drainage systems to be checked and confirmed on site before commencement of works

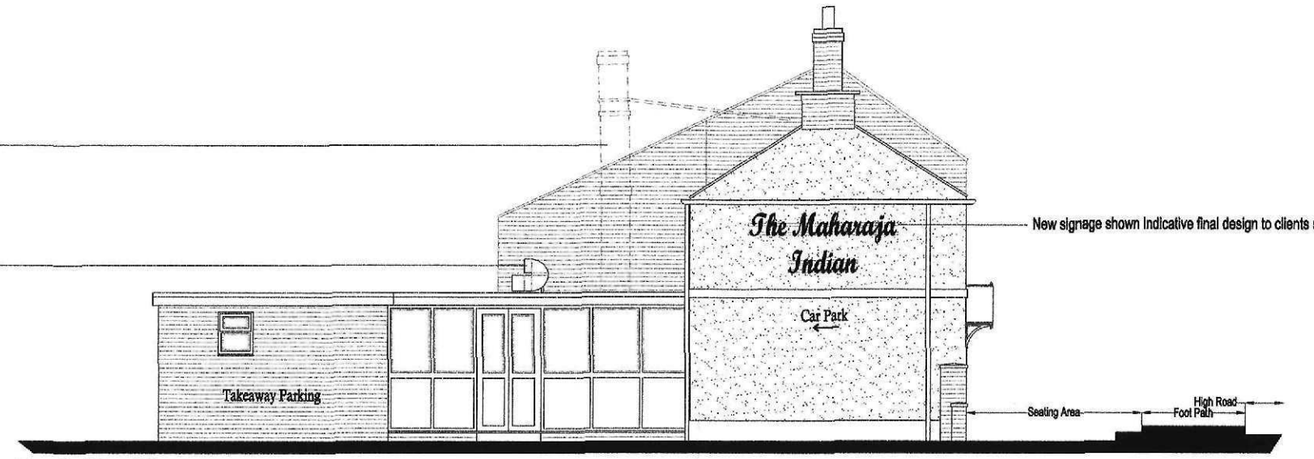

North Elevation

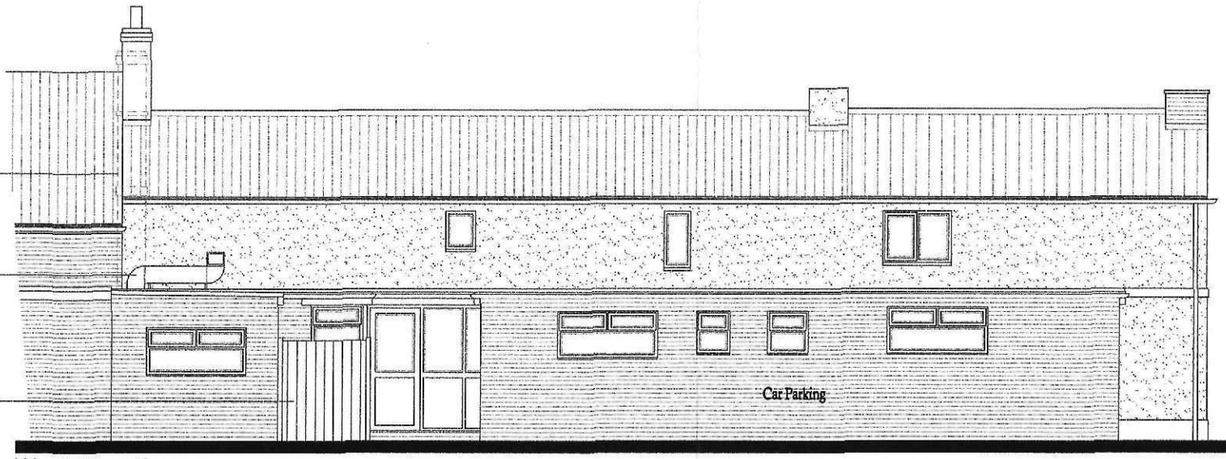

West Elevation

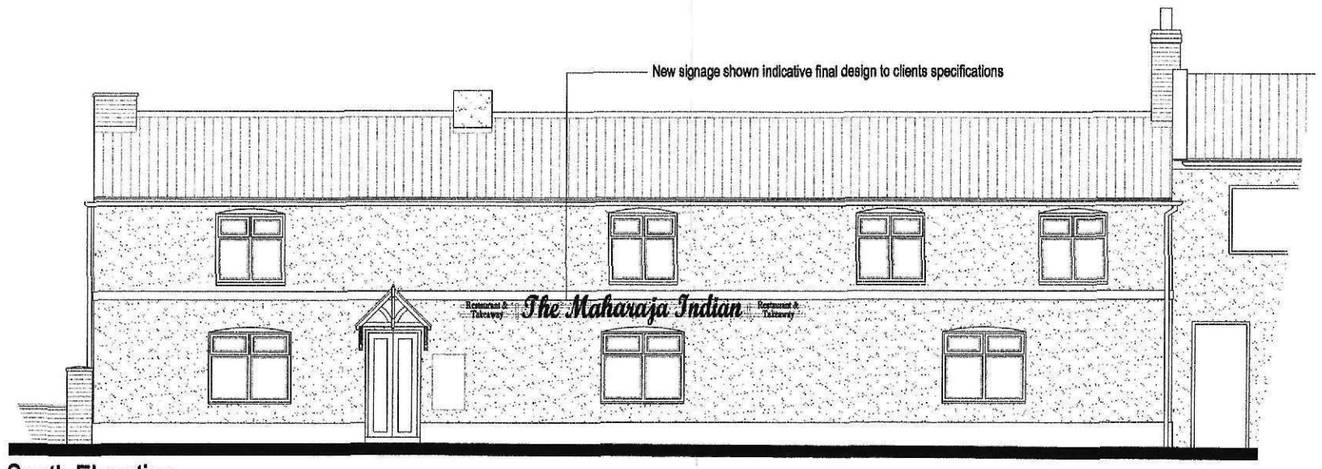

South Elevation

SHDC
Planning & Development
11 JUN 2010
Ref: 0497-10

REV	Note	Date

Drawing Status: PLANNING DRAWING

Site: Alterations to form Indian Restaurant & Takeaway, 254 High Road, Whaplode

Client: Mr B Miah

Title: Proposed Elevations


Date: May 2010 | Scale: 1:100 @ A3

Drawn: LPC | Job No: LPC-104-05 | Rev: -


LPC Architectural Design
t- 07936 815730 e- lpc.arch@googlemail.com

Copyright L.P.C Architectural Design.
Do Not Scale This Drawing

Notes:
- Dimensions to be checked and confirmed site before commencement of works
- All structural elements to be checked and installed to structural engineers details and specification.
- Foul and surface water drainage systems to be checked and confirmed on site before commencement of works

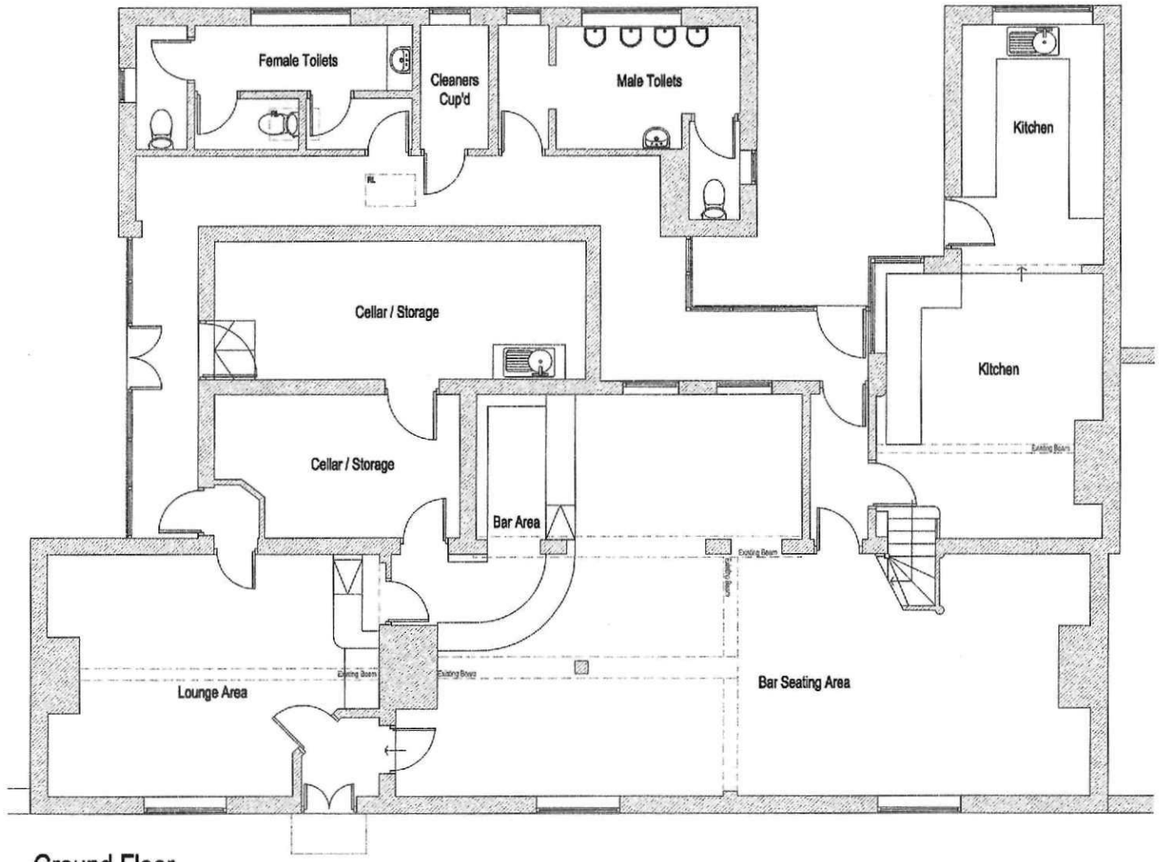

Ground Floor

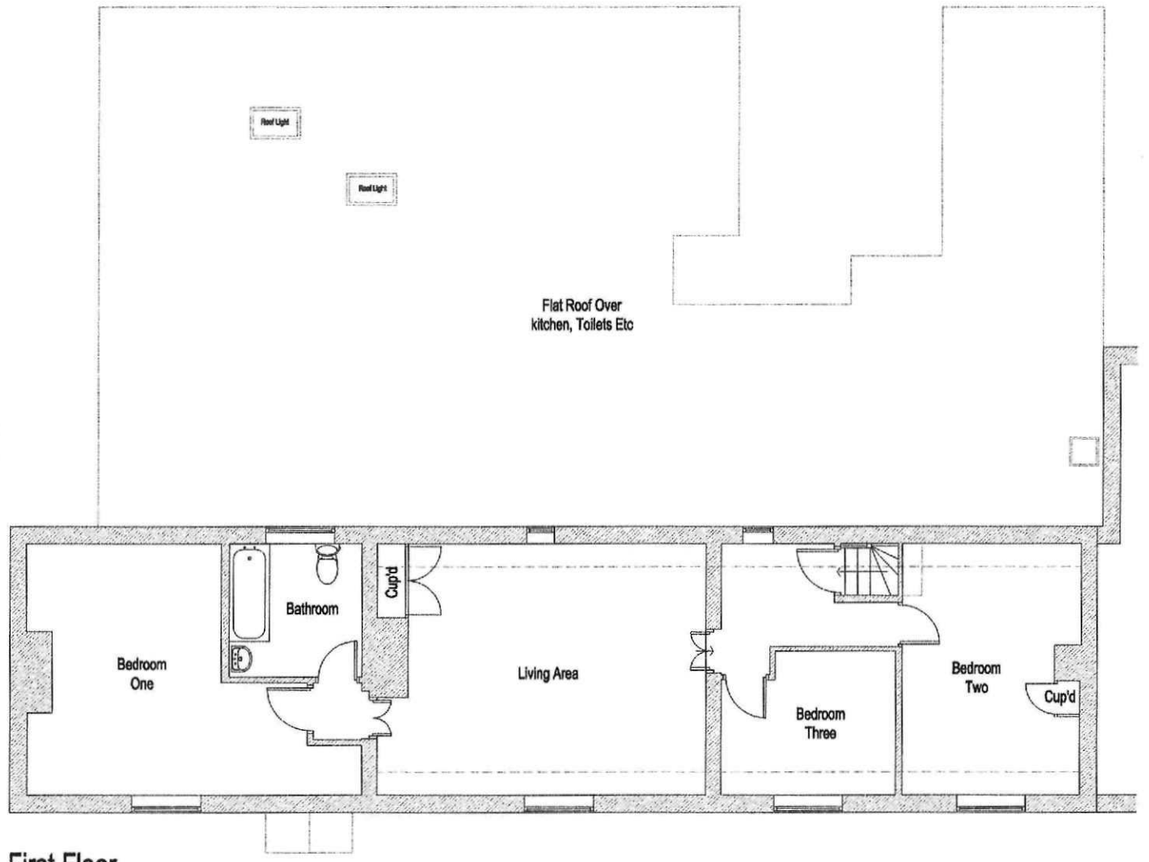

First Floor

SHDC
Planning & Development
11 JUN 2010
Ref: 0497-10

REV	Note	Date

Drawing Status: PLANNING DRAWING

Site: Alterations to form Indian Restaurant & Takeaway
254 High Road
Whaplode

Client: Mr B Miah

Title: Existing Floor Plans

Date: May 2010 | Scale: 1:100 @ A3
Drawn: LPC | Job No: LPC-104-01 | Rev: -


LPC Architectural Design
t- 07930 915730 e- lpc.arch@googlemail.com

Copyright LPC Architectural Design.
Do Not Scale This Drawing

Notes:
- Dimensions to be checked and confirmed site before commencement of works
- All structural elements to be checked and installed to structural engineers details and specification.
- Foul and surface water drainage systems to be checked and confirmed on site before commencement of works



North Elevation

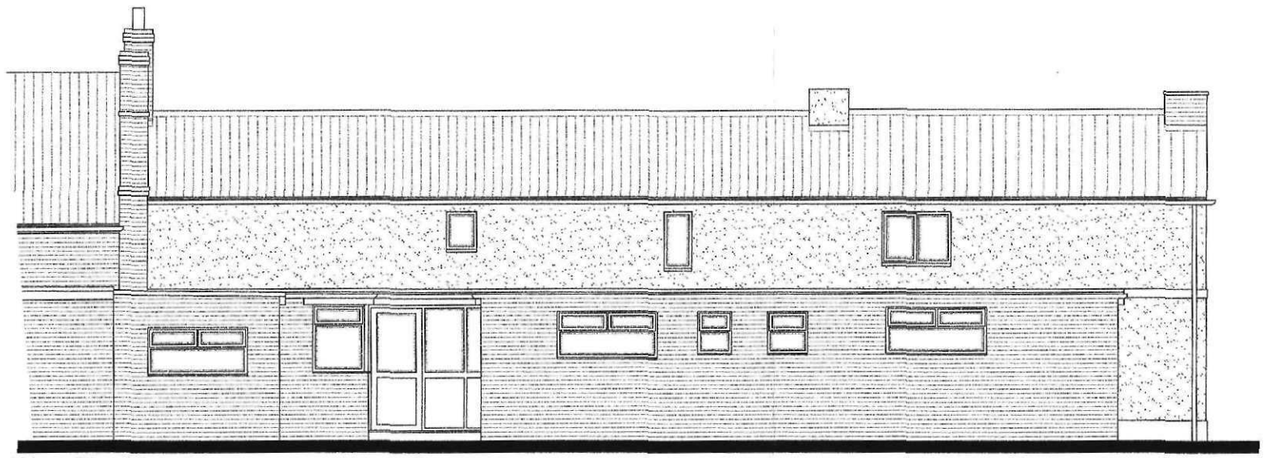

West Elevation



South Elevation

SHDC
Planning & Development
11 JUN 2010
Ref: 0497-10

REV	Note	Date

Drawing Status: PLANNING DRAWING

Site: Alterations to form Indian Restaurant & Takeaway
254 High Road
Whaplode

Client: Mr B Miah

Title: Existing Elevations

Date: May 2010 | Scale: 1:100 @ A3

Drawn: LPC | Job No: LPC-104-02 | Rev: -

LPC Architectural Design
t- 07930 916730 e- lpc.arch@googlemail.com