



Proposed Floor Plan
Scale 1:50

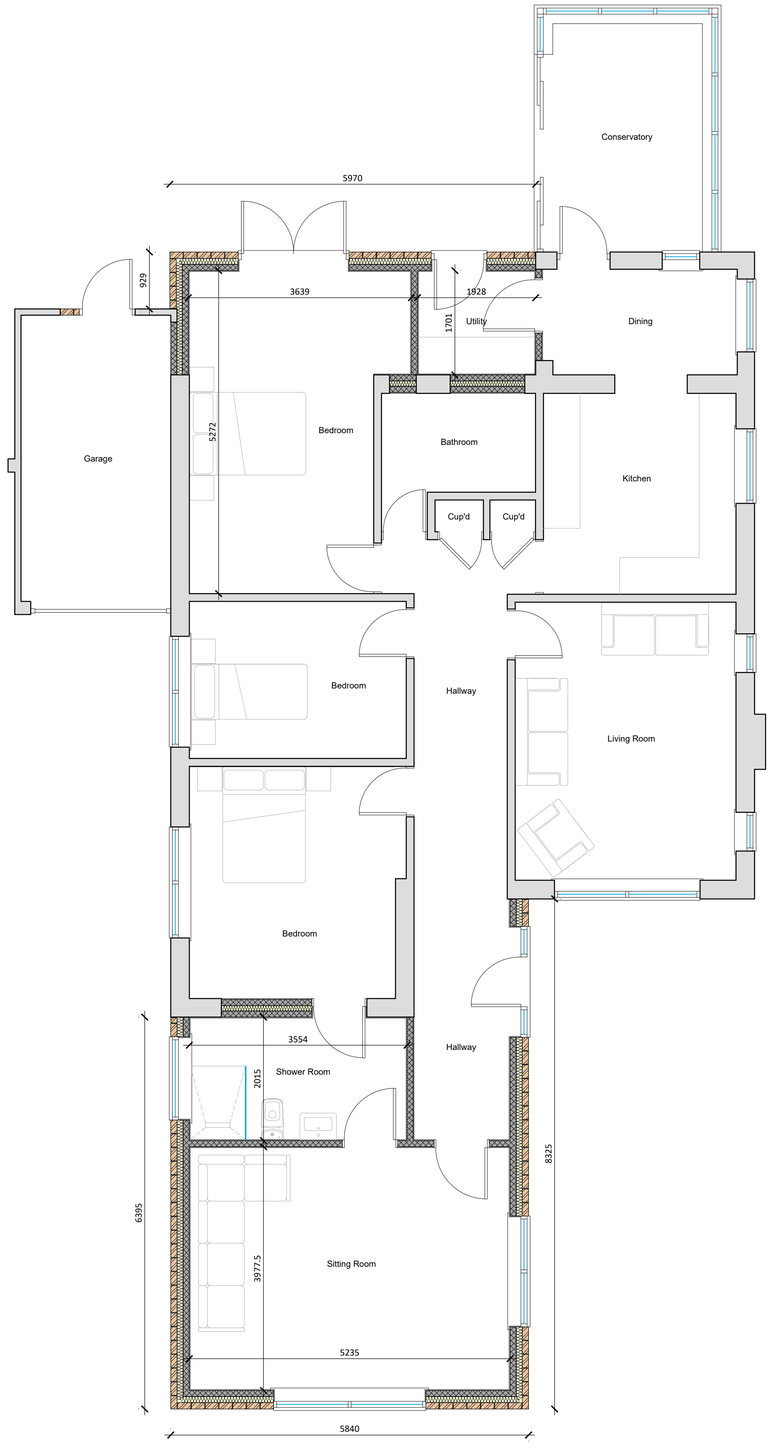

Proposed Front (S) Elevation
Scale 1:100

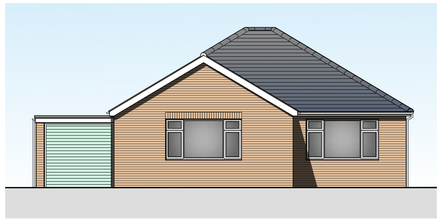

Proposed Side (E) Elevation
Scale 1:100



Proposed Rear (N) Elevation
Scale 1:100




Proposed Side (W) Elevation
Scale 1:100



SCALE BAR (m) 1:50



SCALE BAR (m) 1:100

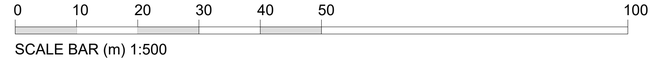

SCALE BAR (m) 1:500



SCALE BAR (m) 1:1250

REV:	DESCRIPTION:	DATE:

Architectural Consultant

PROJECT:
SINGLE STOREY FRONT & REAR EXTENSIONS

DRAWING:
PROPOSED FLOOR PLAN
PROPOSED ELEVATIONS

DESCRIPTION:
SINGLE STOREY FRONT & REAR EXTENSIONS AT 47 MILL LANE, WHAPLODE, SPALDING, PE12 6TS

SIZE: A1

CLIENT: Mr & Mrs D. Piccaver

DATE: 29/04/2021 | APPROVED: CT | SCALE: as labelled | DRAWING BY: JC | SHEET: 0271/21/02

Do Not Scale From This Drawing

NOTES: THIS DRAWING/IMAGE INCLUDING ALL ITS CONTENT REMAINS THE PROPERTY OF JC ARCHITECTURAL CONSULTANT. NO UNAUTHORISED COPYING OR REPRODUCTION IN ANY PART IS PERMITTED WITHOUT OBTAINING PRIOR WRITTEN PERMISSION FROM JC ARCHITECTURAL CONSULTANT. JC ARCHITECTURAL CONSULTANT RESERVE THE RIGHT TO INTEGRAM THIS INFORMATION AT ANY TIME.
ALL DIMENSIONS ARE TO BE CONFIRMED ON SITE BY CONTRACTOR, ANY DISCREPANCIES ARE TO BE REPORTED TO JC ARCHITECTURAL CONSULTANT IMMEDIATELY.

CDM: THE DESIGN HAS BEEN UNDERTAKEN AS FAR AS POSSIBLE TO AVOID RISKS TO HEALTH AND SAFETY OR TO REDUCE AND CONTROL THE EFFECTS OF ANY UNAVOIDABLE RISK.ANY RELEVANT INFORMATION REGARDING RISKS WHICH ARE NOT ABLE TO BE ELIMINATED WILL BE INCLUDED WITHIN THE PROJECT HEALTH AND SAFETY FILE.