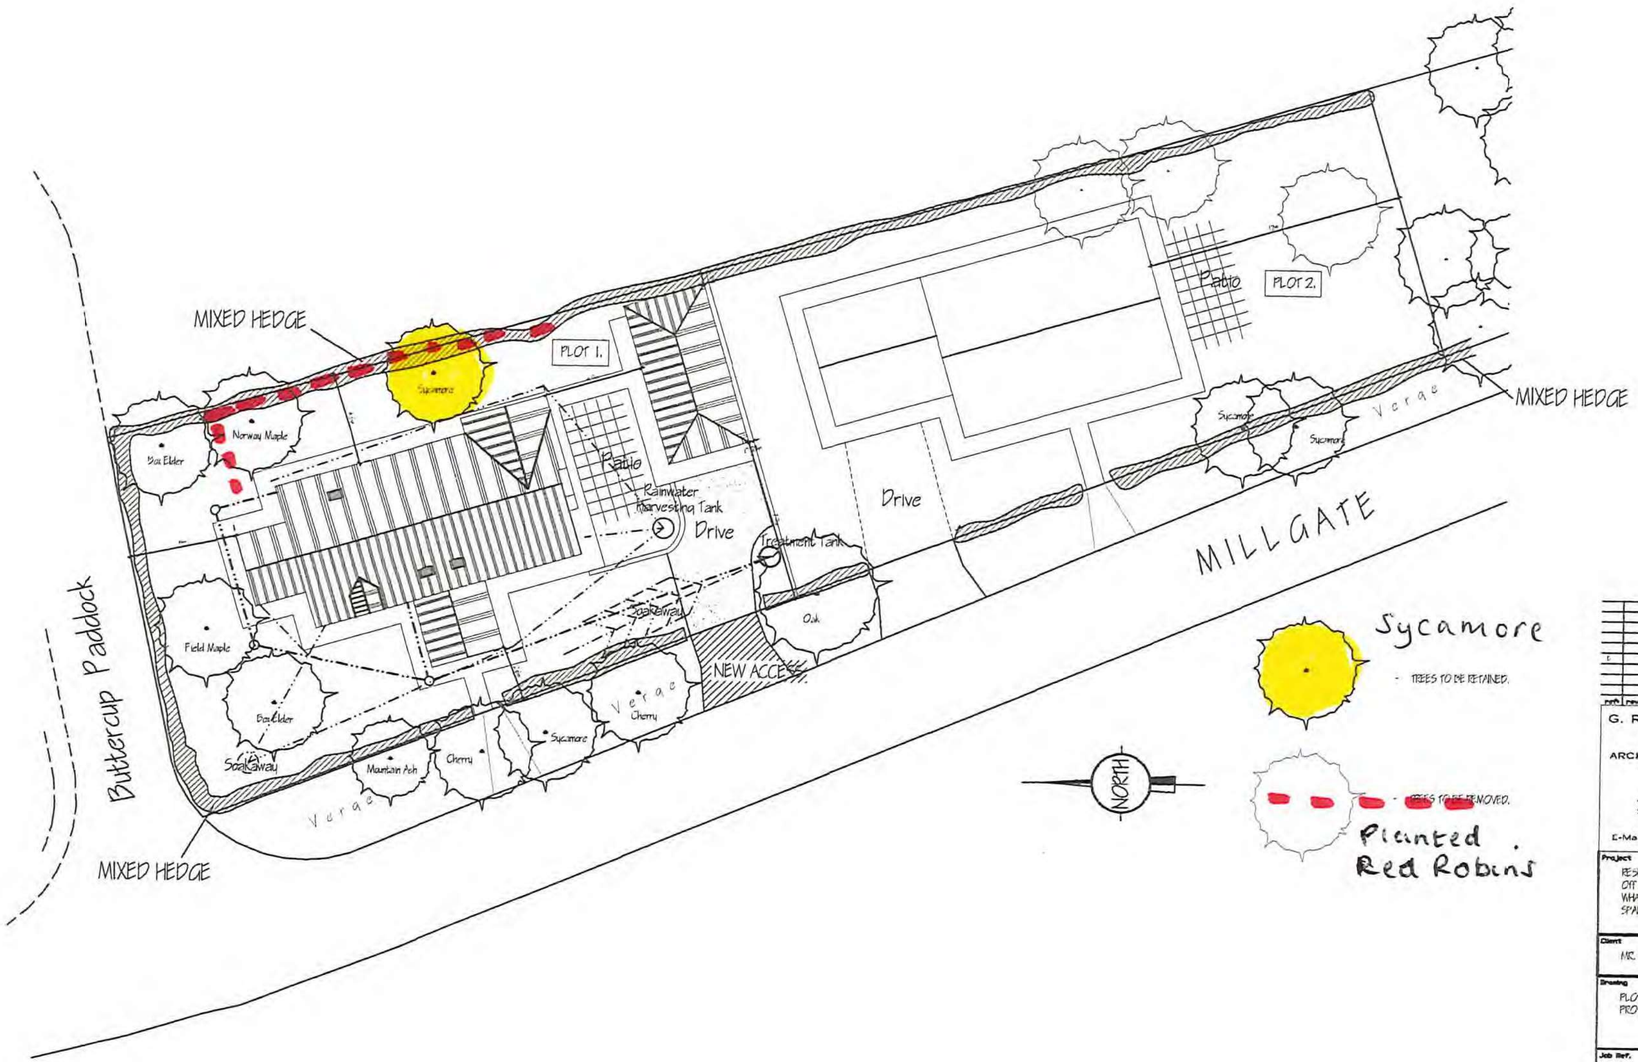


revision	date

G. R. MERCHANT LTD.
I.ENG AMICE FIWO

ARCHITECTURAL, STRUCTURAL AND LAND DRAINAGE CONSULTANTS

4 Wrights Mews
12A Park Road, Holbeach.
Spalding, Lincs. PE12 7EE
Tel: 01406 490800
Fax: 01406 425744
E-Mail: gr.merchant@btconnect.com

Project
RESIDENTIAL DEVELOPMENT,
OFF MILLGATE,
WHAPLODE,
SPALDING, LINC'S.

Client
MR. & MRS. D. TOINTON.

Drawing
PLOT 1.
PROPOSED SITE PLAN

Job Ref.	Drawing No.
3398-18.	21
Date	**Drawn**
AUG 2020	SLB

Scales
1/50. 1/100.

DO NOT SCALE FROM THIS DRAWING