



DISTANCES of FRONT BEDROOMS AND GARDENS OF PLOTS 29, 47, 48, 49, 50, 51 AND 52 FROM PUBLIC OPEN SPACE.

PLOT NO.	FRONT BEDROOMS	GARDEN
29	5m	ABUTS
47	7m	ABUTS.
48	8m	4m
49	8.5m	4.5m
50	13m	9m
51	14m	10m
52.	18m	11.5m

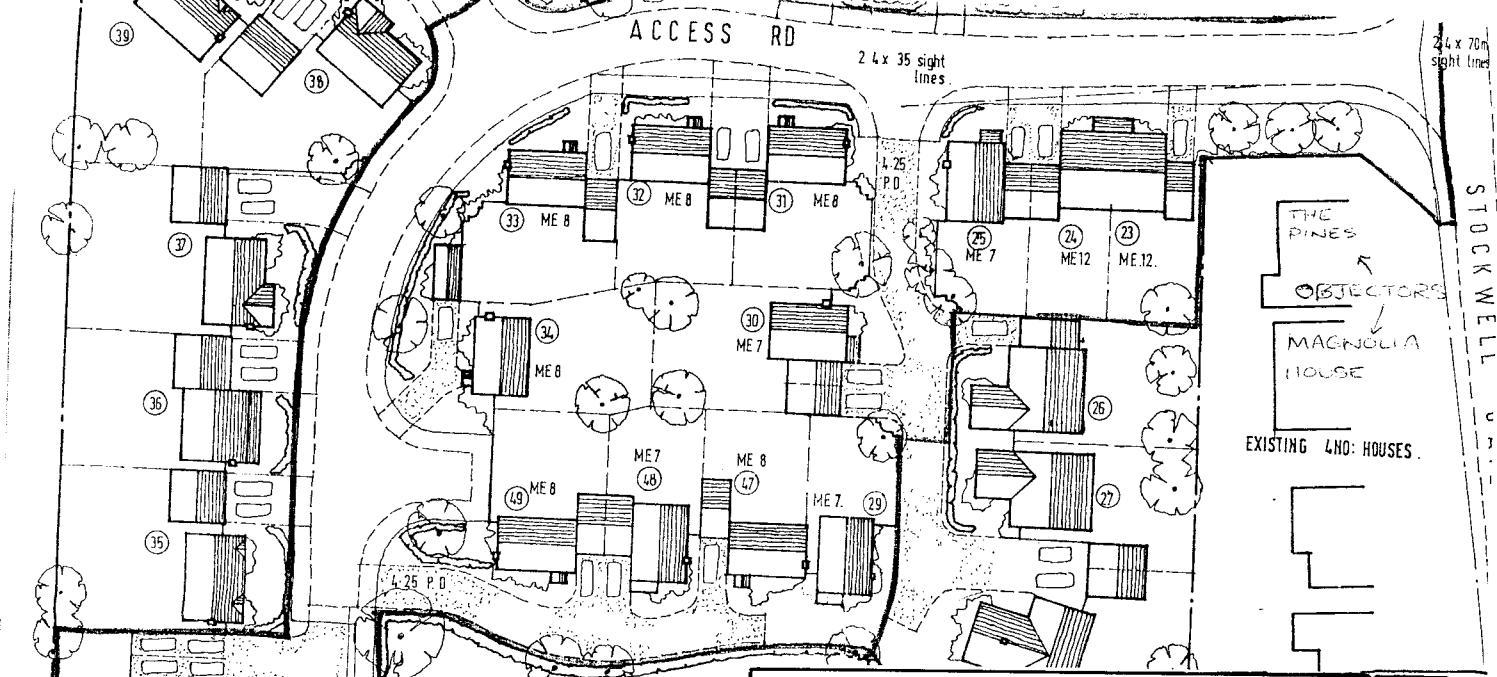

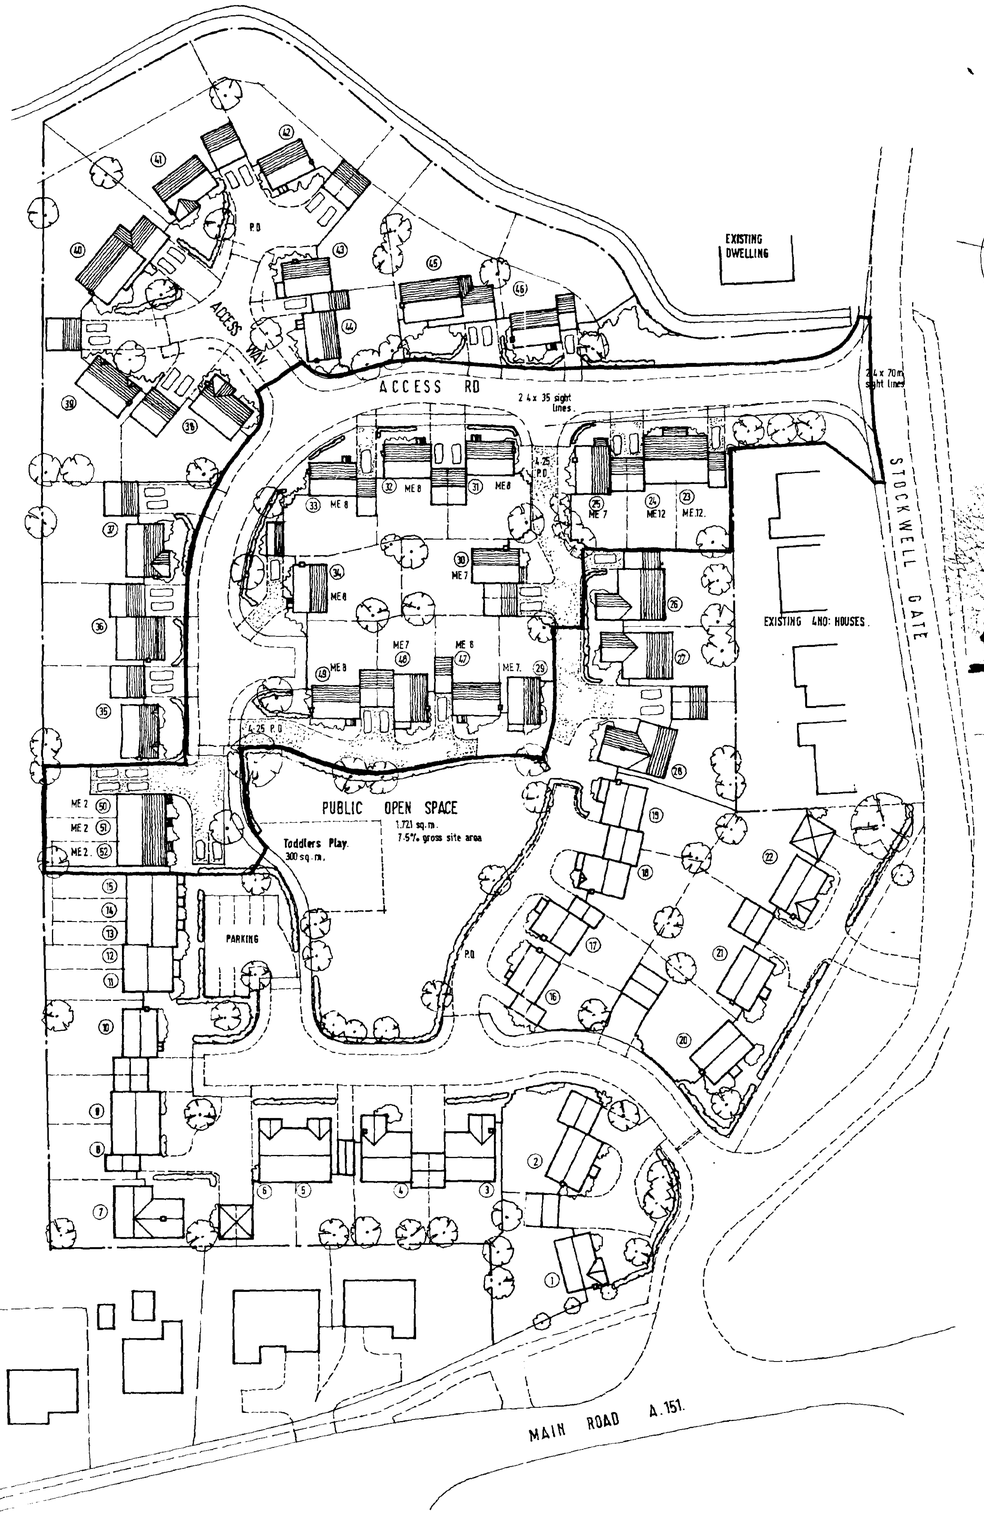

STREET SCENE OVERLOOK PUBLIC OPEN SPACE

DETERMINED PLAN

SOUTH HOLLAND DC
HOUSING & PLANNING
15 MAY 1995
Ref: 0513/95

STOCKWELL GATE WHAPLODE


for METFIELD ESTATES LTD

John Finch Partnership Architects
88 Broomfield Road
Chelmsford Essex CM1 1SS
0245 354319 & 250780
Fax 0245 268865


scale 1:500 date: Jan.95 drg. 1635 : 60



Front Elevation.

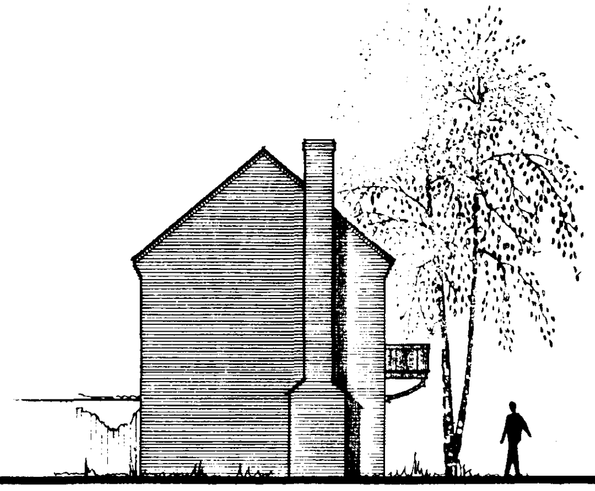


Side Elevation.

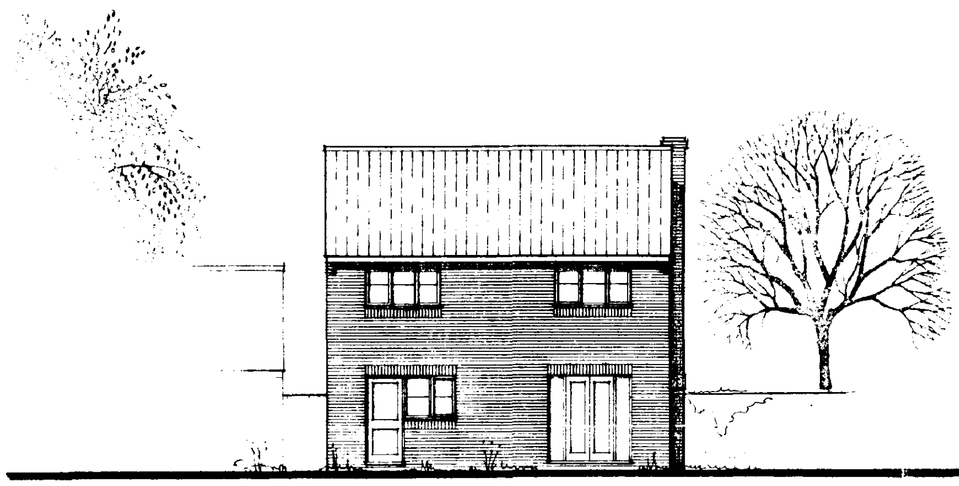


Rear Elevation.



Side Elevation.

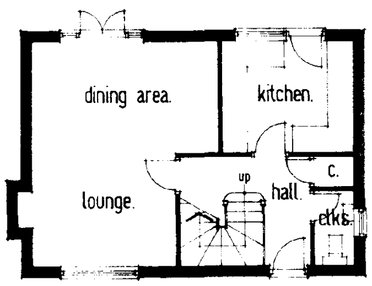

Ground Floor Plan.

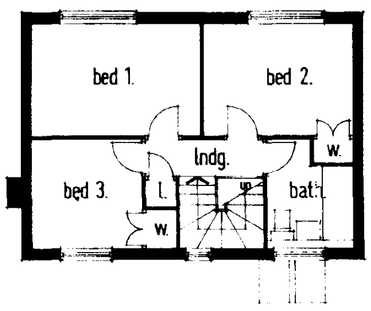

First Floor Plan.

SOUTH HOLLAND DC
HOUSING & PLANNING
15 MAY 1995
Ref: 0513/95

FLOOR AREA = 78 m² (839.5 ft²).

Stockwell Gate, Whaplode

for Metfield Estates Ltd.

House Type ME 8.

scale 1:100.

date MARCH 1992.

drawing no. 1635:06

rev.


John Finch Partnership

Architects


88 Broomfield Road
Chelmsford Essex CM1 1SS
0245 354319 & 250780
Fax 0245 288085



Front elevation

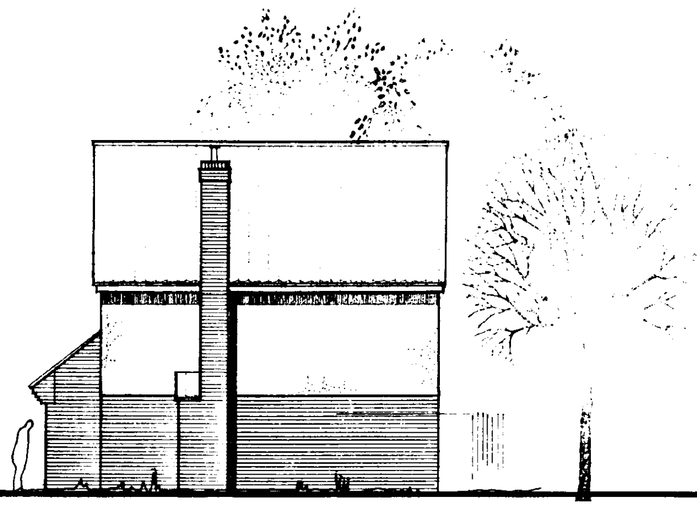


Side elevation

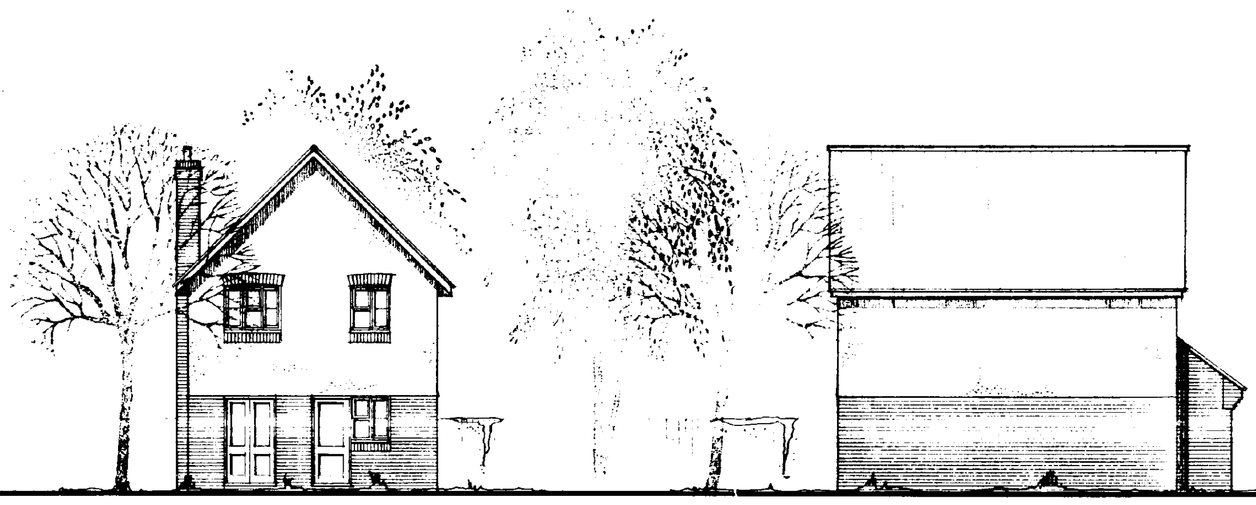


Rear elevation

Side elevation

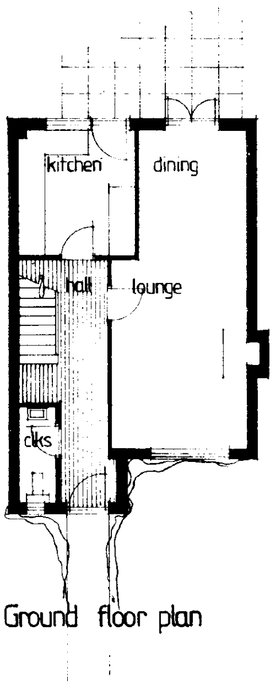

Ground floor plan

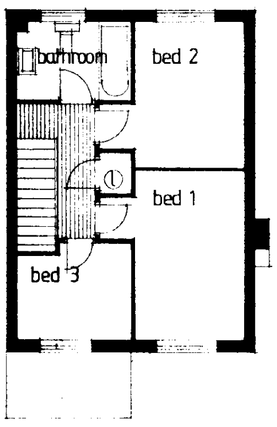


First floor plan


SOUTH HOLLAND DC
HOUSING & PLANNING
15 MAY 1995
Ref: 0513/95

FLOOR AREA = 80m² (861 ft²).


Stockwell Gate, Whaplode for Metfield Estates Ltd	
House type ME 7.	scale 1:100
John Finch Partnership **Architects** 88 Broomfield Road Chelmsford Essex CM1 1SS 0245 354319 & 250780 Fax 0245 268866	date 02:1992 drawing no. 1635:04 rev.

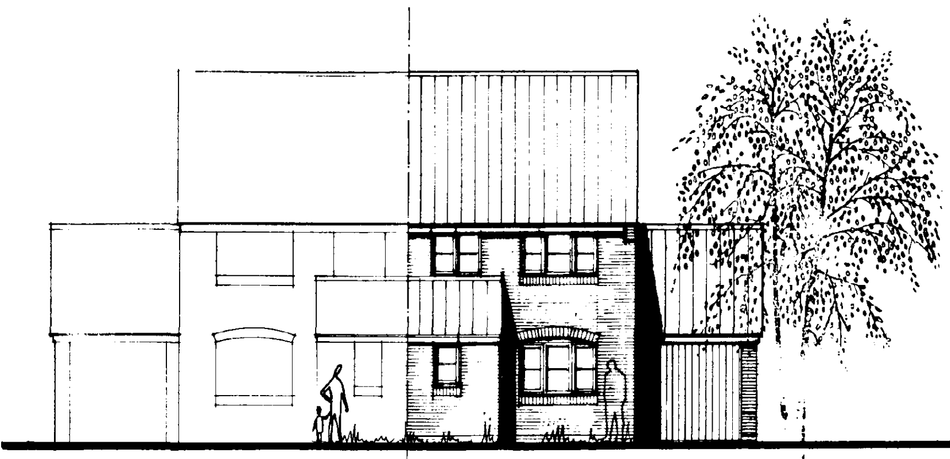


FRONT ELEVATION

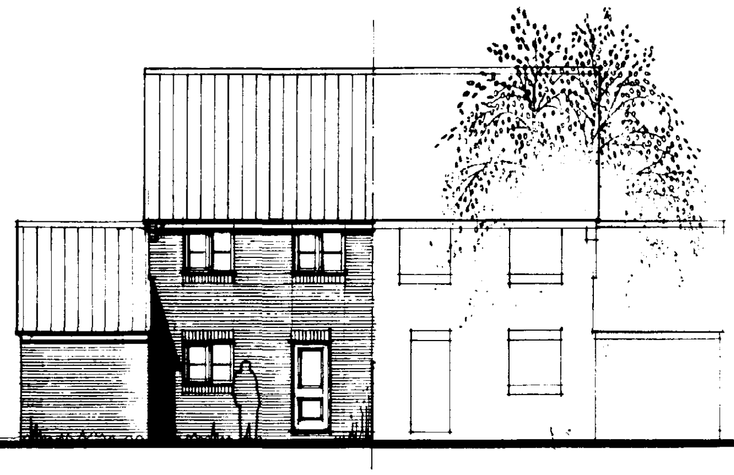


REAR ELEVATION

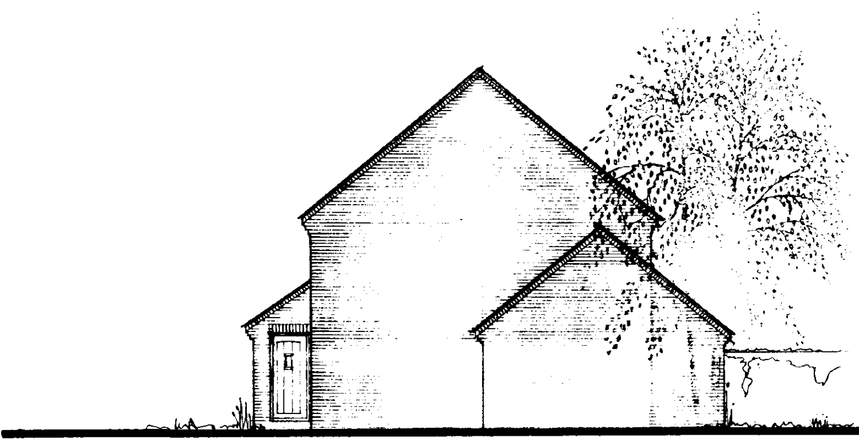

SIDE ELEVATION

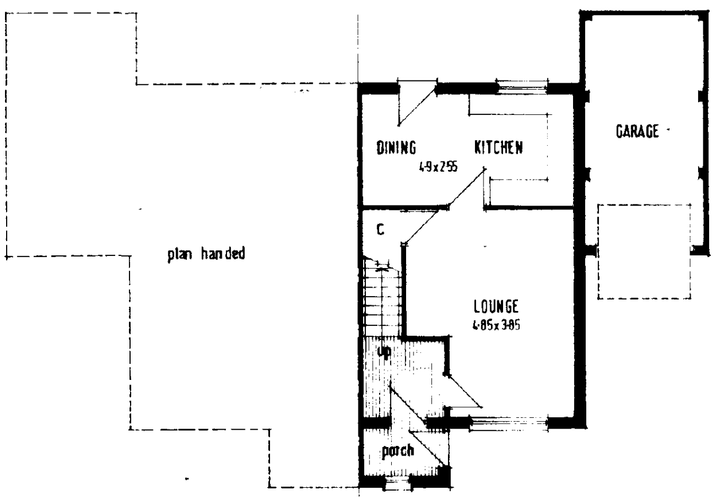

GROUND FLOOR

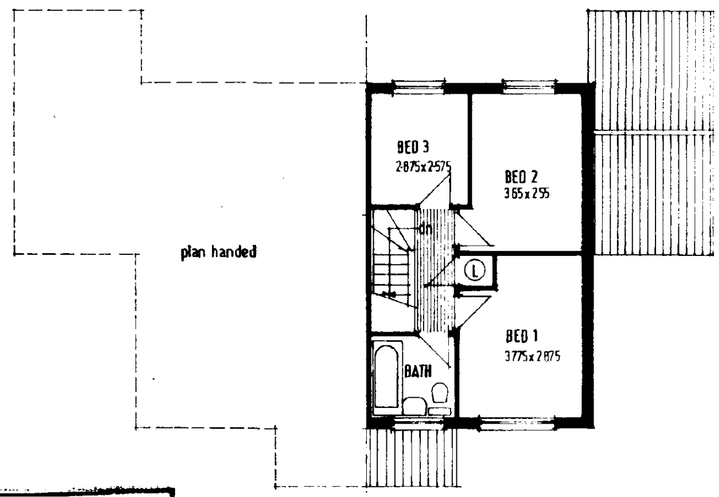

FIRST FLOOR

SOUTH HOLLAND DC
HOUSING & PLANNING
15 MAY 1995
Ref: 05/13/95

FLOOR AREA = 75·86 m² (816·5 ft²) EXCLUDING GARAGE.

Stockwell Gate, Whaplode

FOR METFIELD ESTATES LIMITED

House Type ME 12.


scale 1:100

date 2·92


drawing no. 1635:09

rev.

John Finch Partnership **Architects**
88 Broomfield Road
Chelmsford Essex CM1 1SS
0245 354319 & 250780
Fax 0245 268866

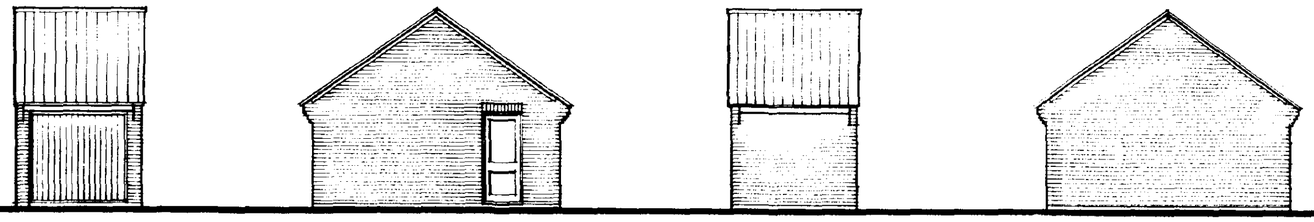

front side rear side

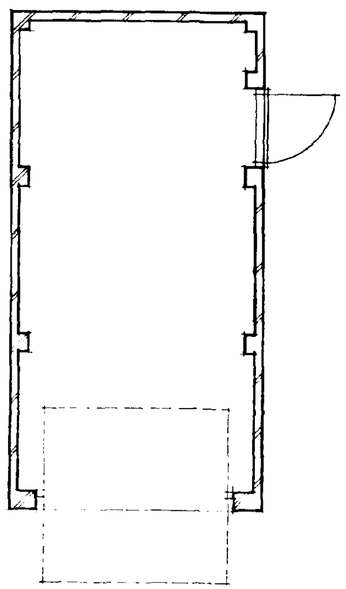

plan

SOUTH HOLLAND DC
HOUSING & PLANNING
15 MAY 1995
Ref: 0513 | 95

Stockwell Gate, Whaplode

for Metfield Estates Ltd

Single garage

scale 1:100 1:50

date 03:1992


drawing no. 1635:16

rev.


John Finch Partnership

Architects


88 Broomfield Road
Chelmsford Essex CM1 1SS
0245 354319 & 250780
Fax 0245 268665

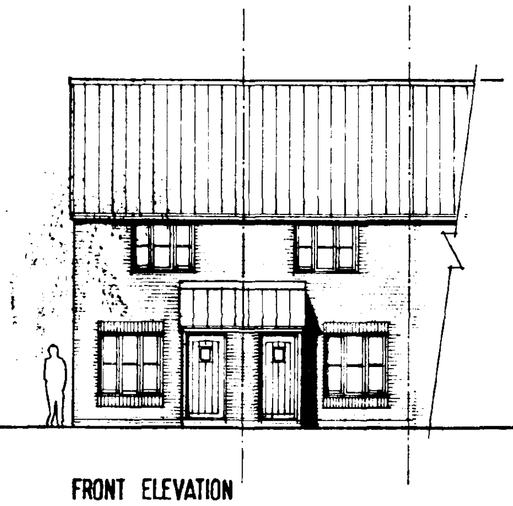


FRONT ELEVATION

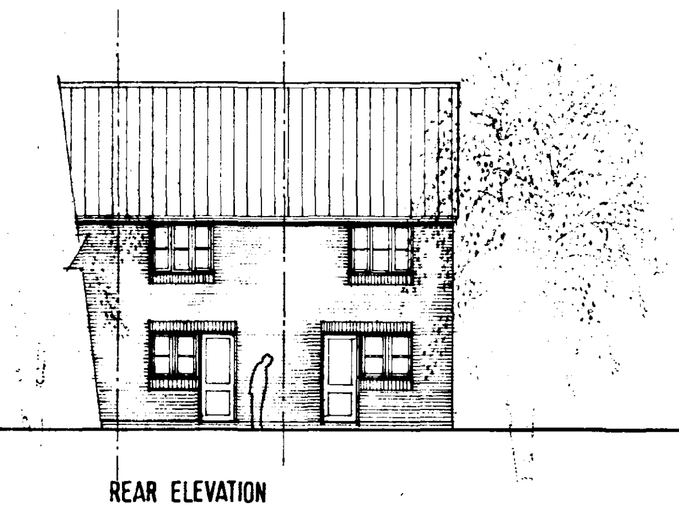

REAR ELEVATION

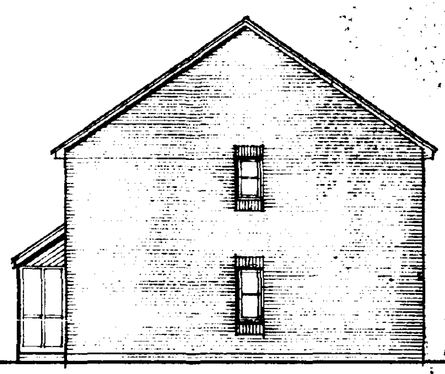


SIDE ELEVATION

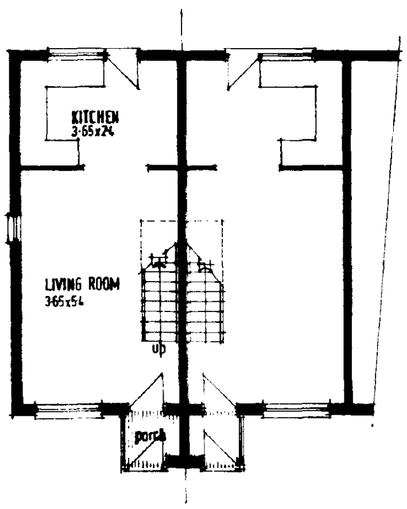

GROUND FLOOR

60m² [645 sq ft] FLOOR AREA

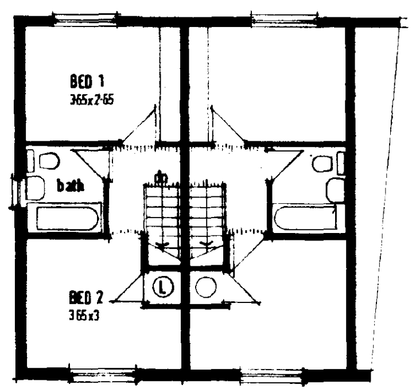

FIRST FLOOR

SOUTH HOLLAND DC
HOUSING & PLANNING
15 MAY 1995
Ref: 0513/95

FLOOR AREA = 60m² (645 ft²).

Stockwell Gate. Whaplode

FOR METFIELD ESTATES LIMITED

House Type ME 2.

scale 1:100

date 2·92

drawing no. 1635:61.

rev.

John Finch Partnership Architects
86 Broomfield Road
Chelmsford Essex CM1 1RS
Tel: 0245 264218 & 260780
Fax: 0245 268888