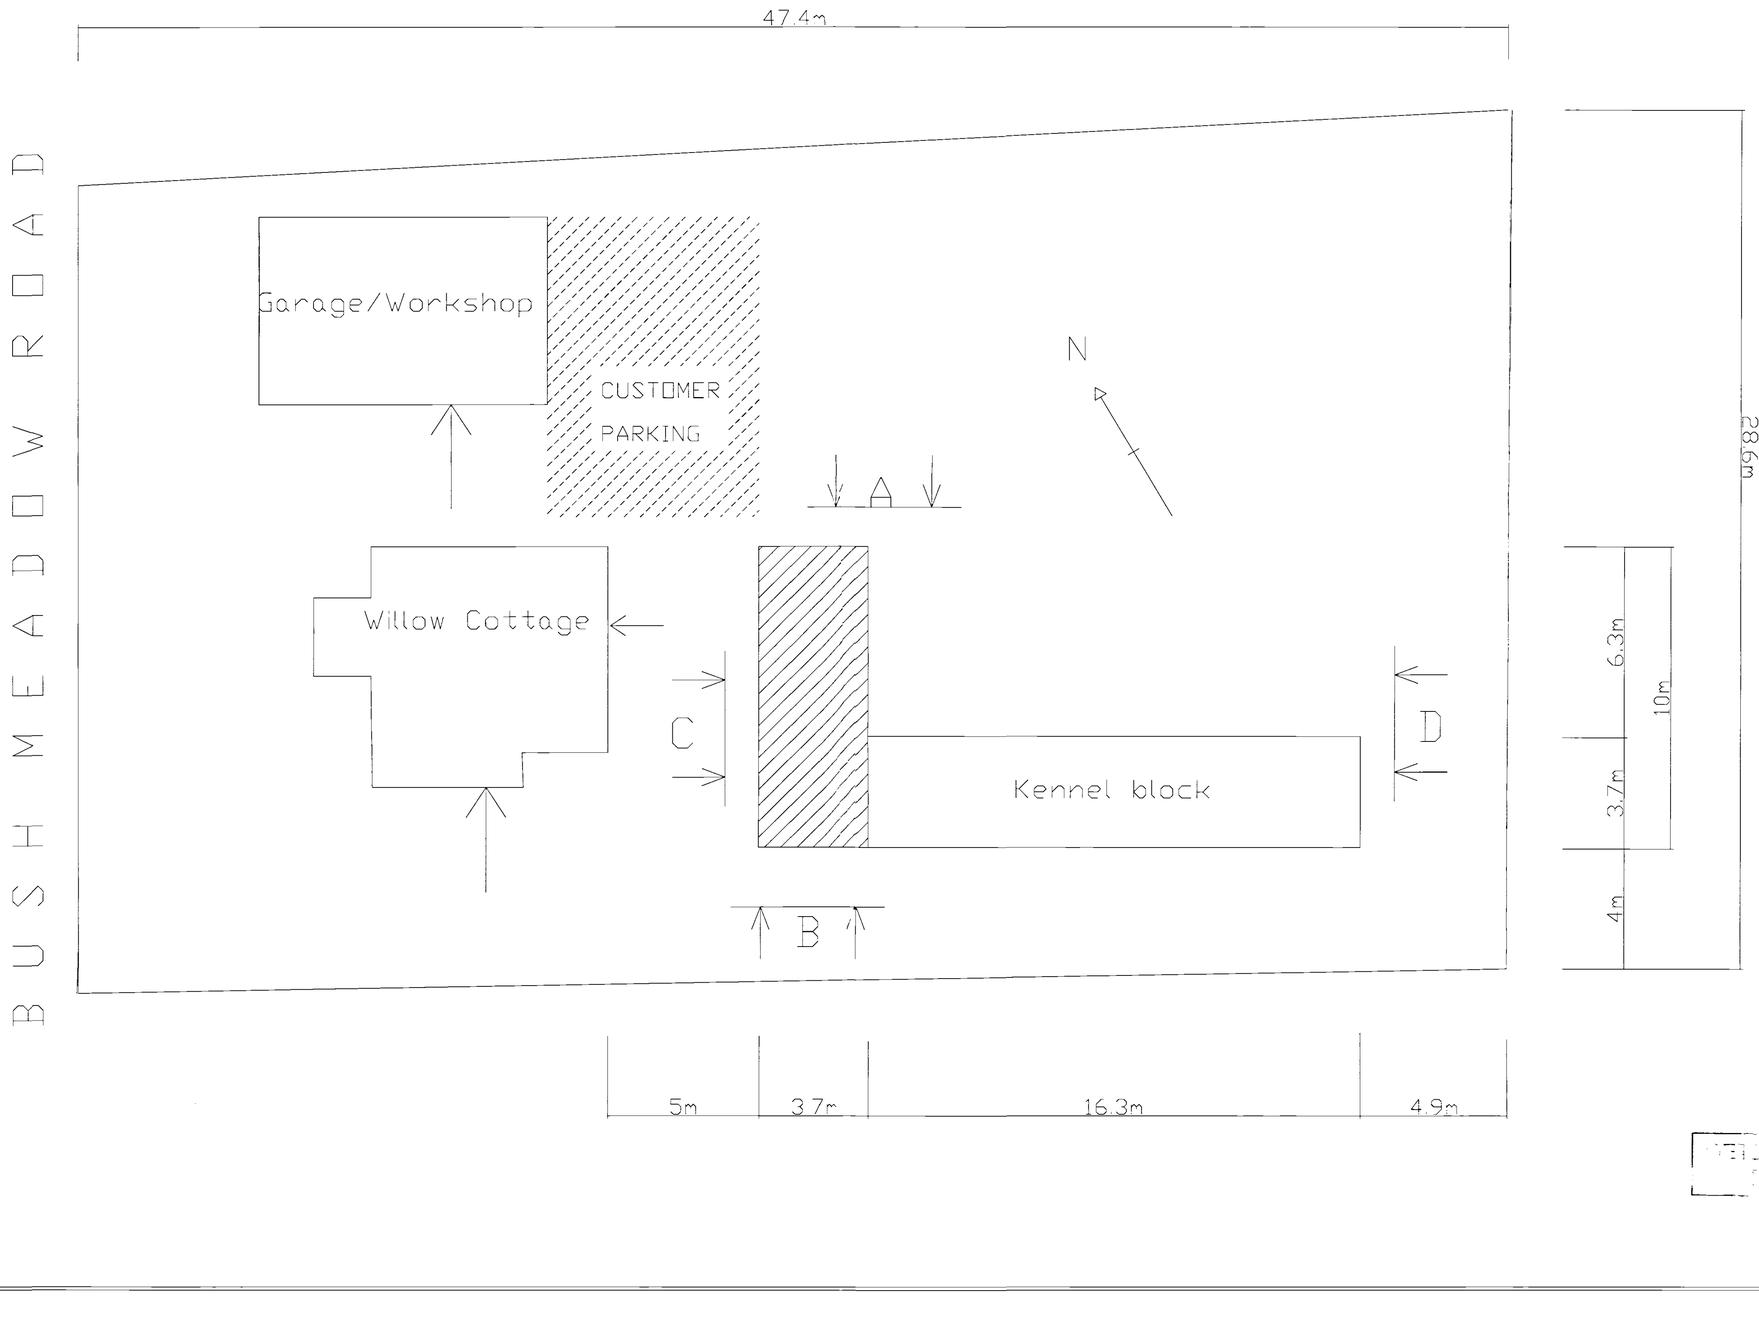


SHDC
Planning & Development
19 APR 2007
Ref:

TITLE:	Site Plan
ADDRESS:	Willow Cottage, Wallisgate, Whaplode PE12 6UB
SCALE:	1:100
DRAWN BY:	DWR
DATE:	March 2007