




FRONT ELEVATION (SOUTH)
SCALE 1:100

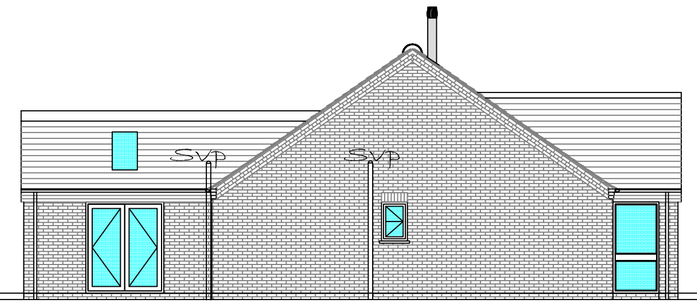


SIDE ELEVATION (WEST)

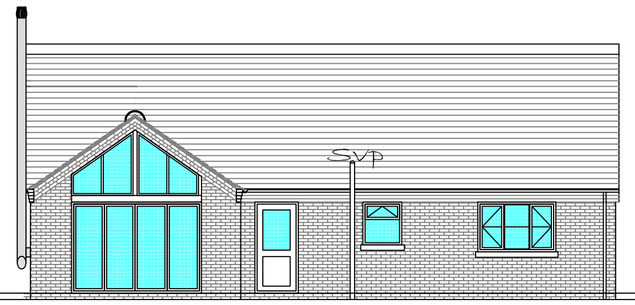


REAR ELEVATION (NORTH)

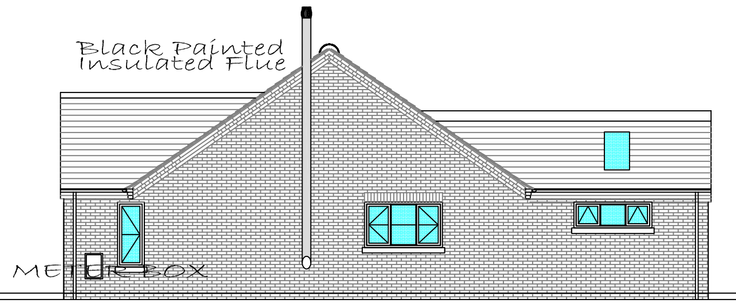


SIDE ELEVATION (WEST

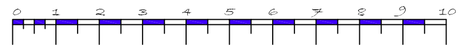

FACING BRICKS TBS EUPHORIA,
ROOF TILES SANDTOFT TLE FLAT Thin leading edge DARK GREY,
DARK GREY UPVC WINDOWS
2 COURSE BLUE ENGINEERING SPLASH COURSE

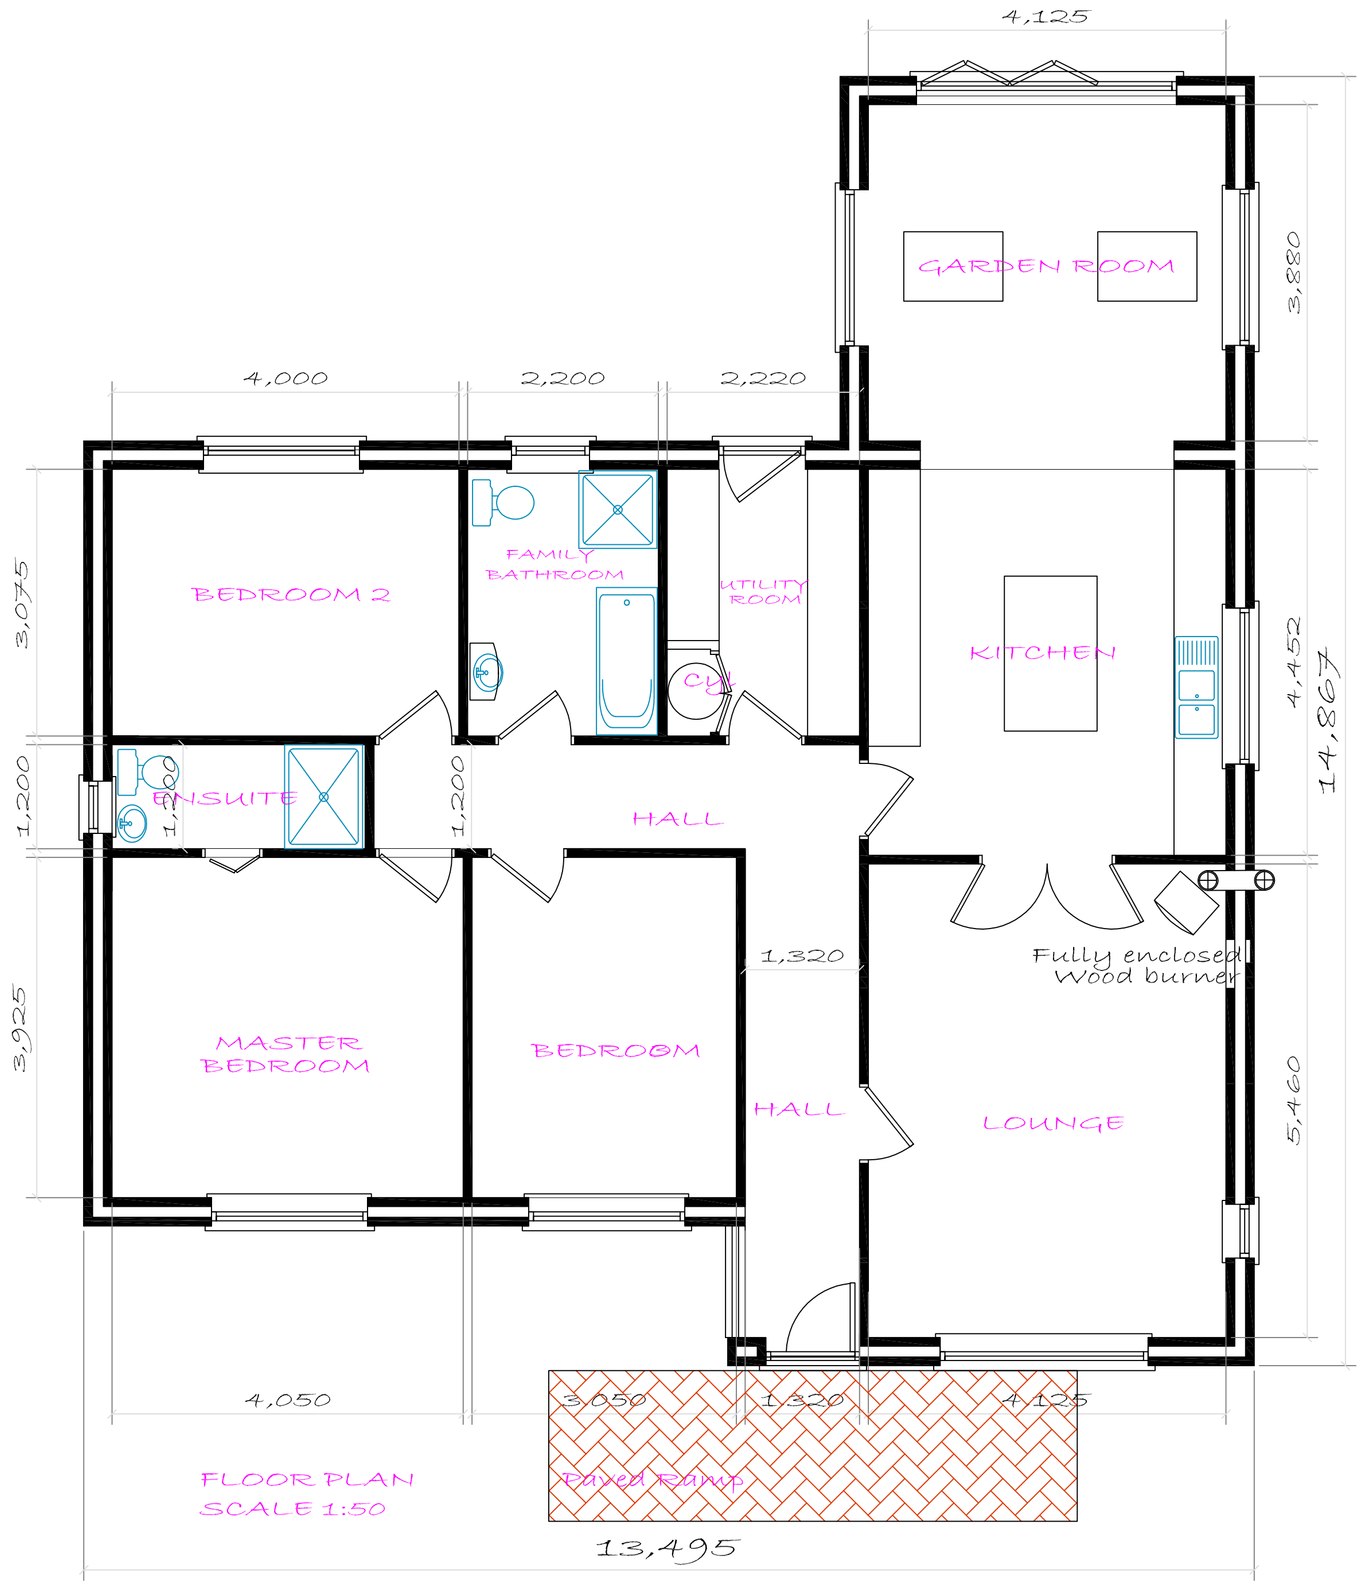

FLOOR PLAN
SCALE 1:50

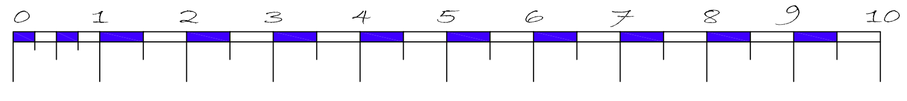

Borough Council of Kings Lynn & West Norfolk The Mayors Award for Design in the Environment 2011 — Highly Commended Residential New Build

LABC Peterborough City Council — Winner, New Small Scale housing development 2011; Highly commended Commercial catagory building 2011; Design and Construction award 2010

Building Design Awards Building Excellence in Penland — Winner, Herritage award for Conversion or Renovation 2010; Highly commended for Conversion or Renovation 2010; Highly commended Heritage award New Build 2009

Rev	Purpose	By	Date
-	-	-	-

D B D S

Web site www.davidbrokerdesignservices.co.uk

DAVID BROKER DESIGN SERVICES
ARCHITECTURAL TECHNICIANS
OLDEN LODGE STATION ROAD
WISBECH ST MARY
WISBECH CAMBS.PE13 4RY
Telephone 01945 410421
ESTABLISHED 1975
E-mail- david.broker@btinternet.com

Issue:	
Client:	MR & MRS BRADICK
Drawing No:	2159-P1 GA PLANS AND ELEVATIONS OF BUNGALOW
Project:	PROPOSED 3 BEDROOM BUNGALOW ACCESS PARKING AND HARD AND SOFT LANDSCAPING AND RETENTION OF EXISTING GARAGES
Site:	LAND ADJ No 48 BROADGATE WHAPLODE DROVE SPALDING LINCS

Postcode:	Drawn:	Checked:
PE12 OTN	DB	-
Print Scale:	**Date:**	**Revision No:**
1:50 1:100	24-04-2021	-

and design remains the copyright of David Broker and may not be reproduced without permision. David Broker or Concept 2000 will not be held responsible for any construction works undertaken prior to approval or before approved plans are issued - Any alterations to details or specifications may invalidate the approval and incurr significant additional costs.