


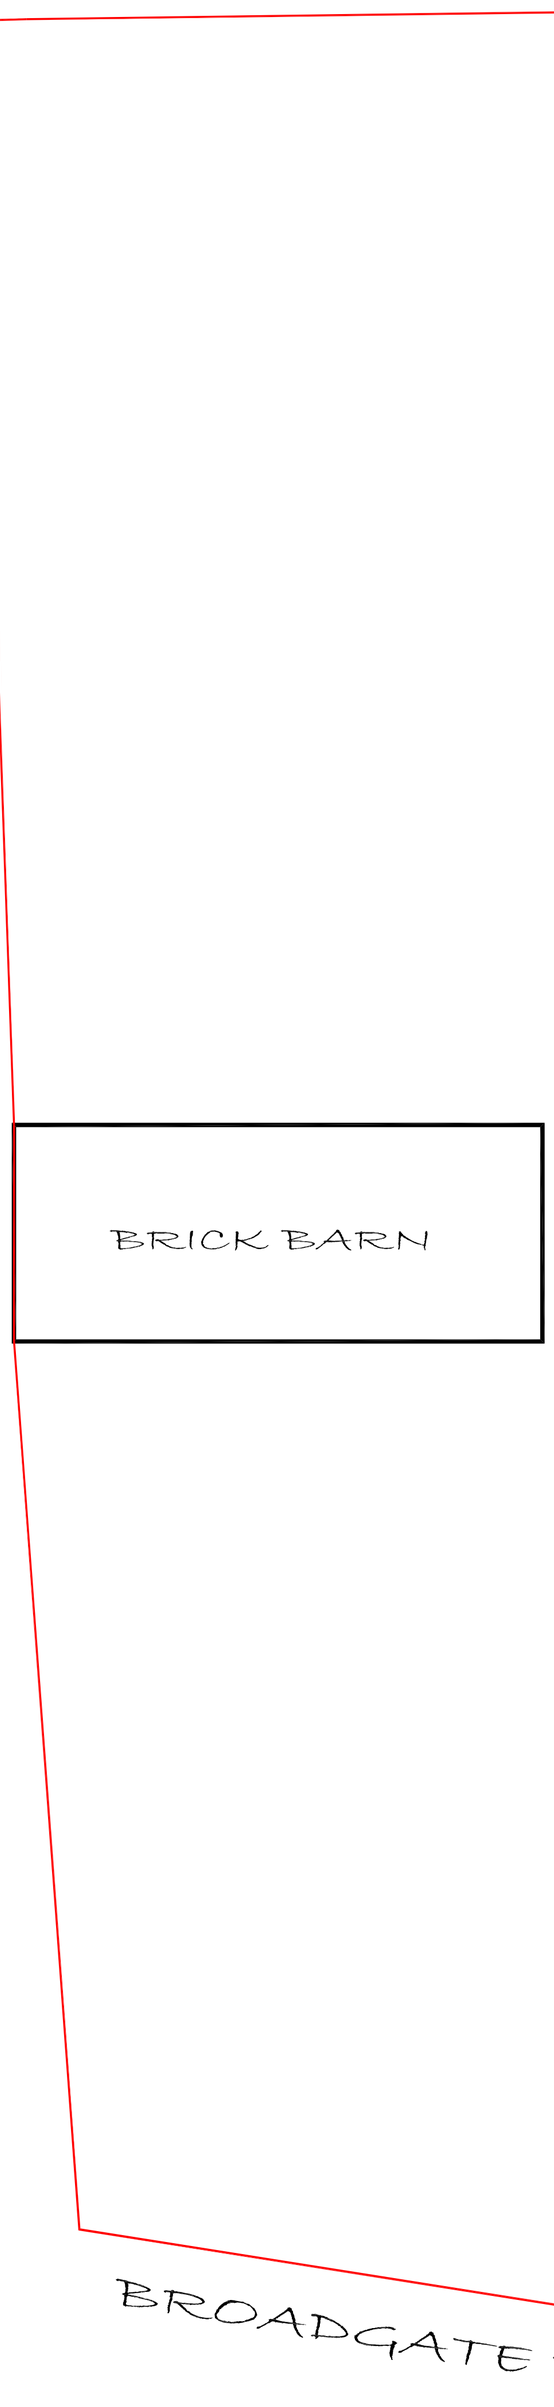


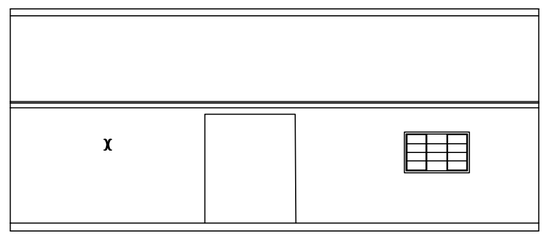


REAR ELEVATION WEST

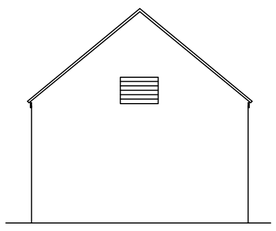


END ELEV NORTH

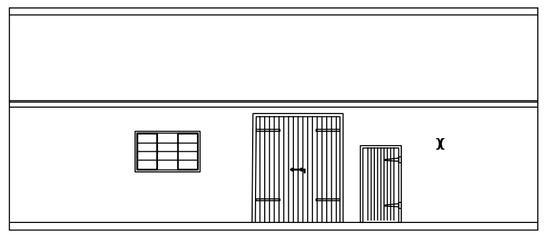


FRONT ELEVATION EAST

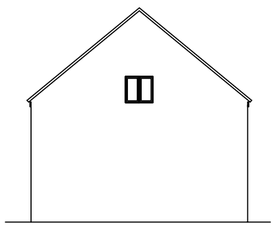

END ELEV SOUTH

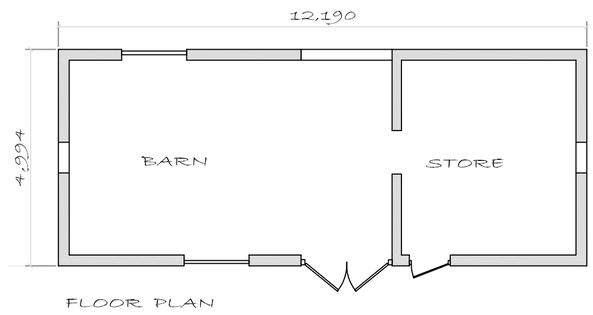

FLOOR PLAN

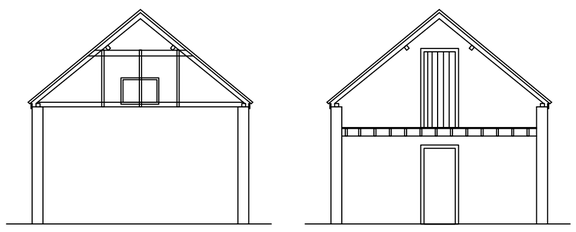

DBDS

Web site www.davidbrokerdesignservices.co.uk

DAVID BROKER DESIGN SERVICES
ARCHITECTURAL TECHNICIANS
OLDEN LODGE STATION ROAD
WISBECH ST MARY
WISBECH CAMBS.PE13 4RY
Telephone 01945 410421
ESTABLISHED 1975
E-mail- david.broker@btinternet.com

Issue:	
Client:	MR & MRS BRADICK
Drawing No:	2159-P4 HISTORIC BARN DETAILS
Project:	PROPOSED 3 BEDROOM BUNGALOW ACCESS PARKING AND HARD AND SOFT LANDSCAPING AND RETENTION OF EXISTING GARAGES
Site:	LAND ADJ No 48 BROADGATE WHAPLODE DROVE SPALDING LINCS

Postcode: PE12 OTN	Drawn: DB	Checked: -
Print Scale: 1:50 1:100	Date: 24-04-2021	Revision No: -