


WEEST ELEVATION
(Principal elevation).



SOUTH ELEVATION.

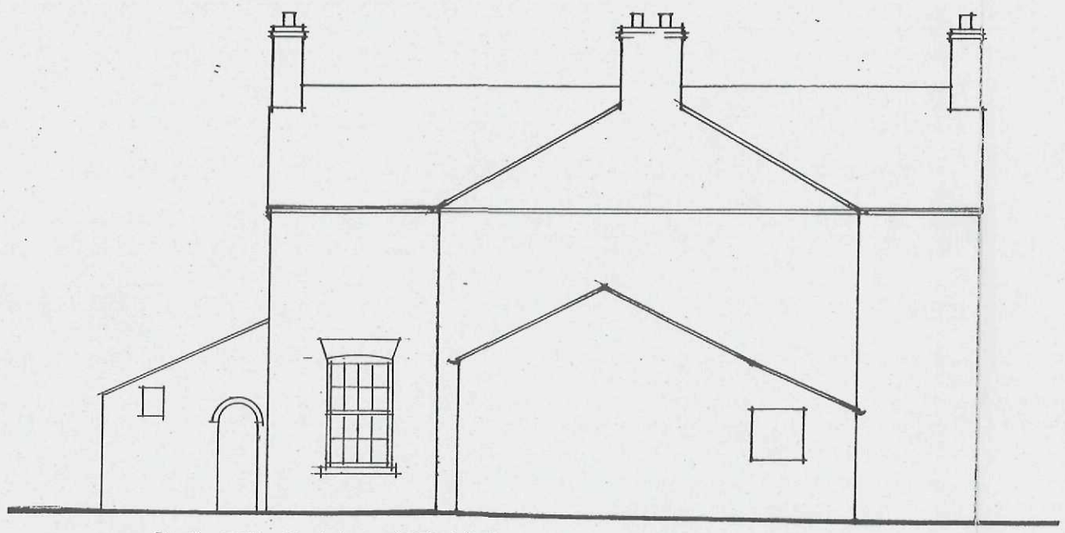

EAST ELEVATION.

DETERMINED PLAN

SHDC
Planning & Development
20 JUL 2009
Ref: 0534/09

Project
PROPOSED SUN ROOM EXTENSION TO EXISTING HOUSE, STENNETTS FARM, JEKIL'S BANK, MOULTON EAUGATE, SPALDING.
ELEVATIONS AS EXISTING

ALAN HORNSBY
ARCHITECTURAL SERVICES LTD
"Little Acre"
Peak Hill, Cowbit,
Spalding, Lincs. PE12 6AW
Tel. Holbeach (01406) 380591

Client
MR & MRS J ASHTON

Scale 1:100 Drg. no. 09/06/05
Date July 2009