
Contractors must work only to figured dimensions which are to be checked on site, any discrepencies are to be reported to the architect before proceeding.


All rights desribed in chapter iv of the copyright, designs and patents act 1988 have been generally asserted.

Information contained within this drawing is the sole copyright of tmv architects and should not be reproduced or imparted to a third party without written permission.


0 1m 2m 3m 4m 5m

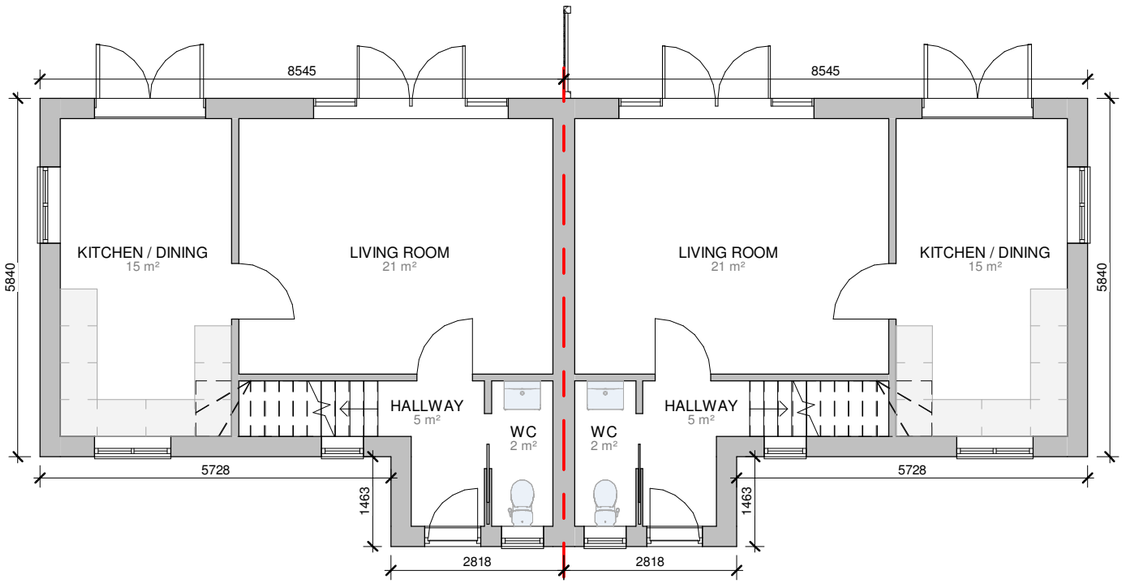

GROUND FLOOR
1 : 100

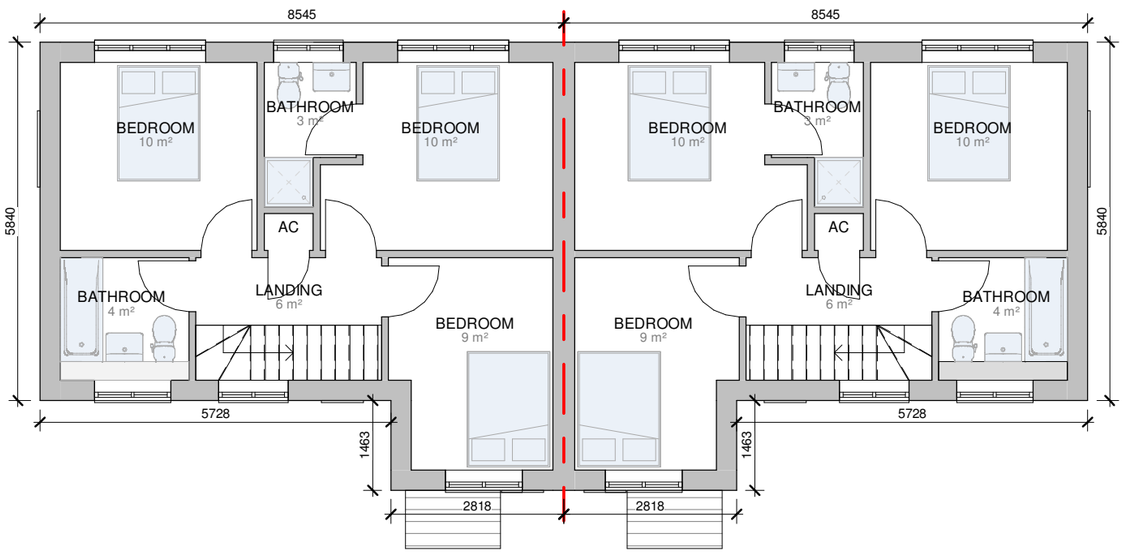

FIRST FLOOR
1 : 100

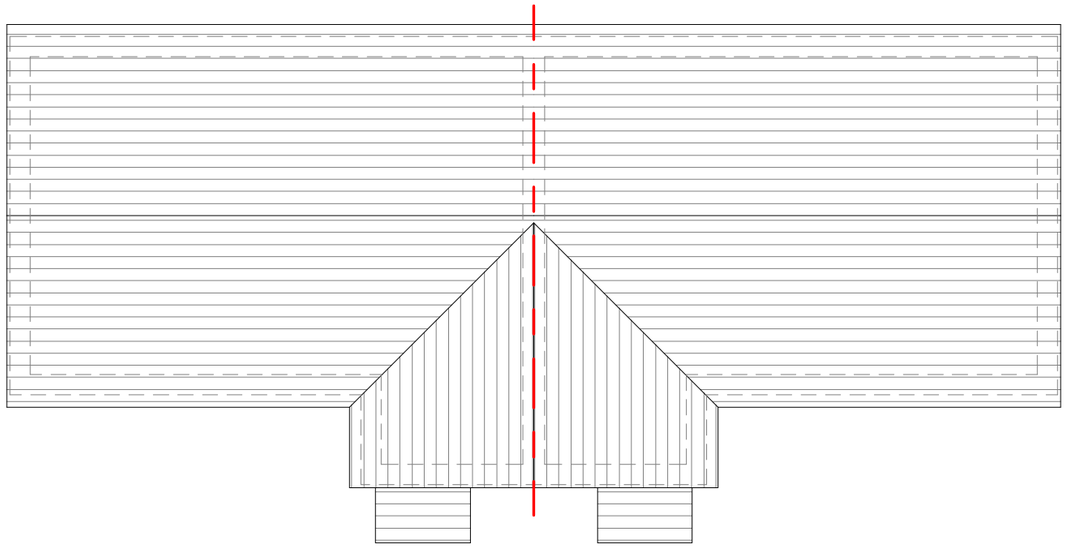

ROOF PLAN
1 : 100

Rev	Date	Details	Drawn	Checked

Issued for:

PLANNING

Project/Client: BARKER STOREY MATTHEWS THE SYCAMORES, BACK BANK, SHEPEAU STOW	Project No: 467
	Dwg No: 02
	Rev:
Drawing: PROPOSED FLOOR PLANS	Scale: 1 : 100 @A3
	Drawn By: MDV Date: 30/04/2018
	Checked By: TJM Date: 30/04/2018

TMV ARCHITECTS
INFO@TMVARCHITECTS.CO.UK
+44(0) 7545 821 587 | +44(0) 7920 097 130

1 Whitehall Farm | Coppingford Road | Sawtry
Cambridgeshire | PE28 5XT

30/04/2018 16:47:28

Contractors must work only to figured dimensions which are to be checked on site, any discrepencies are to be reported to the architect before proceeding.

All rights desribed in chapter iv of the copyright, designs and patents act 1988 have been generally asserted.

Information contained within this drawing is the sole copyright of tmv architects and should not be reproduced or imparted to a third party without written permission.

0 1m 2m 3m 4m 5m



FRONT ELEVATION (SOUTH)
1 : 100



SIDE ELEVATION (EAST)
1 : 100



FRONT ELEVATION (NORTH)
1 : 100



SIDE ELEVATION (WEST)
1 : 100

Rev	Date	Details	Drawn	Checked

Issued for:

PLANNING

Project/Client:
BARKER STOREY MATTHEWS
THE SYCAMORES, BACK BANK, SHEPEAU STOW

Project No: 467

Dwg No: 03

Rev:

Drawing:
PROPOSED ELEVATIONS

Scale: 1 : 100 @A3

Drawn By: MDV Date: 30/04/2018

Checked By: TJM Date: 30/04/2018

TMV ARCHITECTS
INFO@TMVARCHITECTS.CO.UK
+44(0) 7545 821 587 | +44(0) 7920 097 130

1 Whitehall Farm | Coppingford Road | Sawtry
Cambridgeshire | PE28 5XT

30/04/2018 16:47:32

Contractors must work only to figured dimensions which are to be checked on site, any discrepencies are to be reported to the architect before proceeding.

All rights desribed in chapter iv of the copyright, designs and patents act 1988 have been generally asserted.

Information contained within this drawing is the sole copyright of tmv architects and should not be reproduced or imparted to a third party without written permission.



3D VIEW 1

Rev	Date	Details	Drawn	Checked

Issued for:

PLANNING

Project/Client:	Project No:
BARKER STOREY MATTHEWS THE SYCAMORES, BACK BANK, SHEPEAU STOW	467
	Dwg No: 04
	Rev:
Drawing: 3D VIEWS - PROPOSED	Scale: @A3
	Drawn By: MDV Date: 30/04/2018
	Checked By: TJM Date: 30/04/2018

TMV ARCHITECTS
INFO@TMVARCHITECTS.CO.UK
+44(0) 7545 821 587 | +44(0) 7920 097 130

1 Whitehall Farm | Coppingford Road | Sawtry
Cambridgeshire | PE28 5XT

30/04/2018 16:47:34