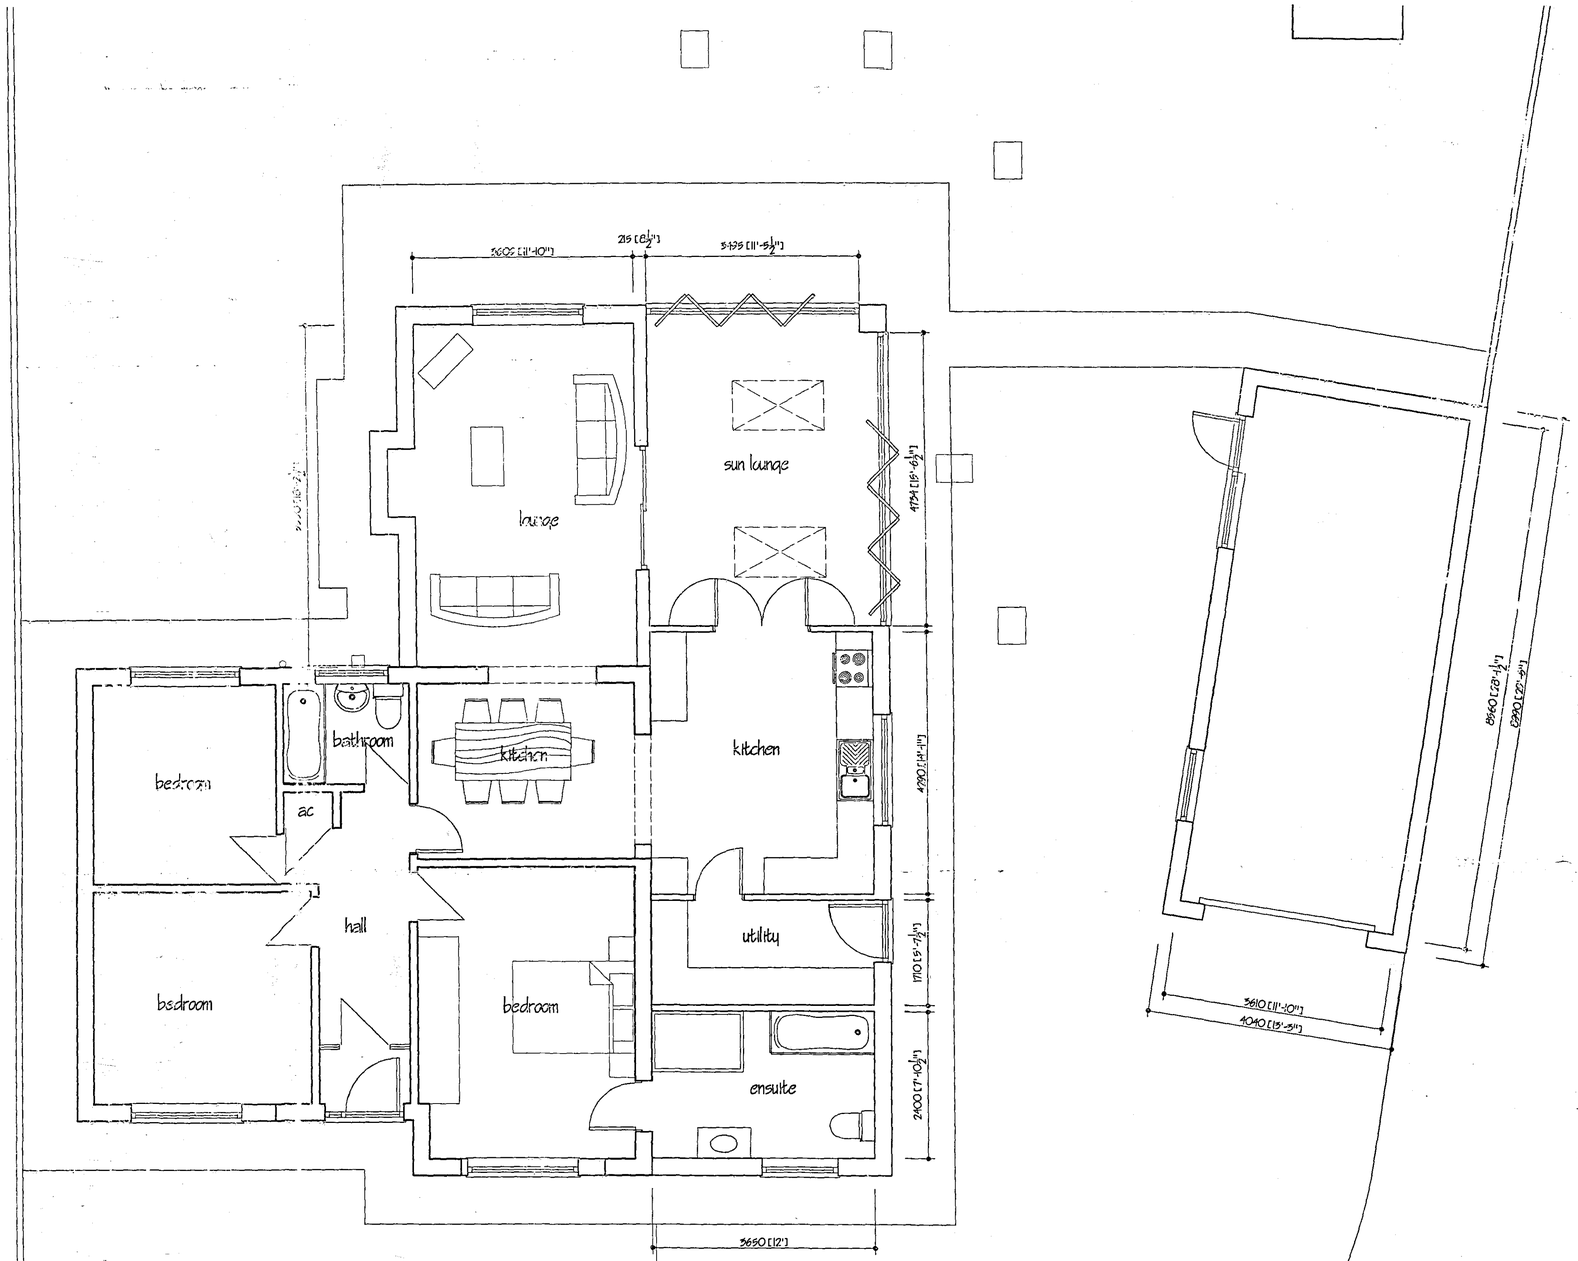


GROUND FLOOR PLAN

DETERMINED PLAN

D	CHANGES	APL 2007
A	CHANGES	MARCH 2007
ref.	revision	date

G. R. MERCHANT
I.ENG AMICE FTMO
ARCHITECTURAL, STRUCTURAL AND LAND DRAINAGE CONSULTANTS
Unit 4, Wrights Mews
12A Park Road, Holbeach,
Spalding, Lincs. PE12 7PX
Tel: 01406 423500
Fax: 01406 425744
E-Mail: G. R. Merchant @ Merchant. FD. Co. UK

Project
PROPOSED EXTENSION, ALTERATIONS AND GARAGE AT 13 ST MARYS GARDENS WHAPLODE LINCS

Client
MR & MRS G HICKS

Drawing
PLAN AS PROPOSED

Job Ref.	Drawing No.
1581/07	01
Date: APRIL 2007	Drawn: JPW

Scales
1/50

DO NOT SCALE FROM THIS DRAWING

This drawing is copyright and may not be altered, traced, photocopied or used for any other purpose without the permission of the author. It is issued for the purpose of obtaining Planning Approval only and must not be used for any other purpose. Any deviations, omissions or errors in the drawing must be reported to the author before work commences. The Contractor is to check all dimensions on site and report any discrepancies before proceeding with the work. Figured dimensions are to be taken in preference to scaled dimensions. The Contractor is to be responsible for the correct setting out of the building and for the accuracy of all dimensions relating thereto. The Contractor is to be responsible for obtaining all necessary approvals and for giving all notices required by any statutory undertaking or other authority. The Contractor is to be responsible for the safety of the building and all persons employed on the site during the course of the works. The Contractor is to be responsible for the adequacy of all temporary works and for the stability of the building during the course of the works. The Contractor is to be responsible for the adequacy of all foundations and ground conditions which may be discovered during construction unless inspected by the Architect or their design amendments may be considered. Site soil surveys are recommended in respect of foundations to establish specific site conditions before foundation work is undertaken. This drawing is limited in the amount of information contained and does not purport to contain a full specification of the works. It is solely for the purposes of obtaining Planning / Building Regulation approval. This drawing must not be used as a contract document alone. The works will not be supervised or inspected as site by G.R. Merchant or any representative thereof. It is the client or their appointed agents responsibility to control workmanship, substitution of materials, adherence to specification, variations to contract etc. All materials to be in new unless otherwise stated and all components and materials are to be used fixed and installed etc. in strict accordance with manufacturers instruction and relevant code of practice. Materials shall conform to appropriate British standard specification or BBA certificate or European code equivalent. The Employer / Client shall ensure that the selected contractor is conversant with and adopts all measures necessary to achieve compliance with Health and Safety legislation for Building sites and Work places. The Employer / Client is advised that should the works need to comply with the Construction Design and Management Regulations an Independent Planning Supervisor will be required. The works shall comprise of all that is shown on the drawing and details. Work that may not specifically be shown but may be reasonably inferred as necessary to carry out the works shall be deemed to be included. It is the plot / land owners responsibility to be aware of the Party Wall etc. Act 1996 when building in close proximity to adjoining neighbours boundaries.

SHDC
Planning & Development
30 APR 2007
Ref: 0560/07