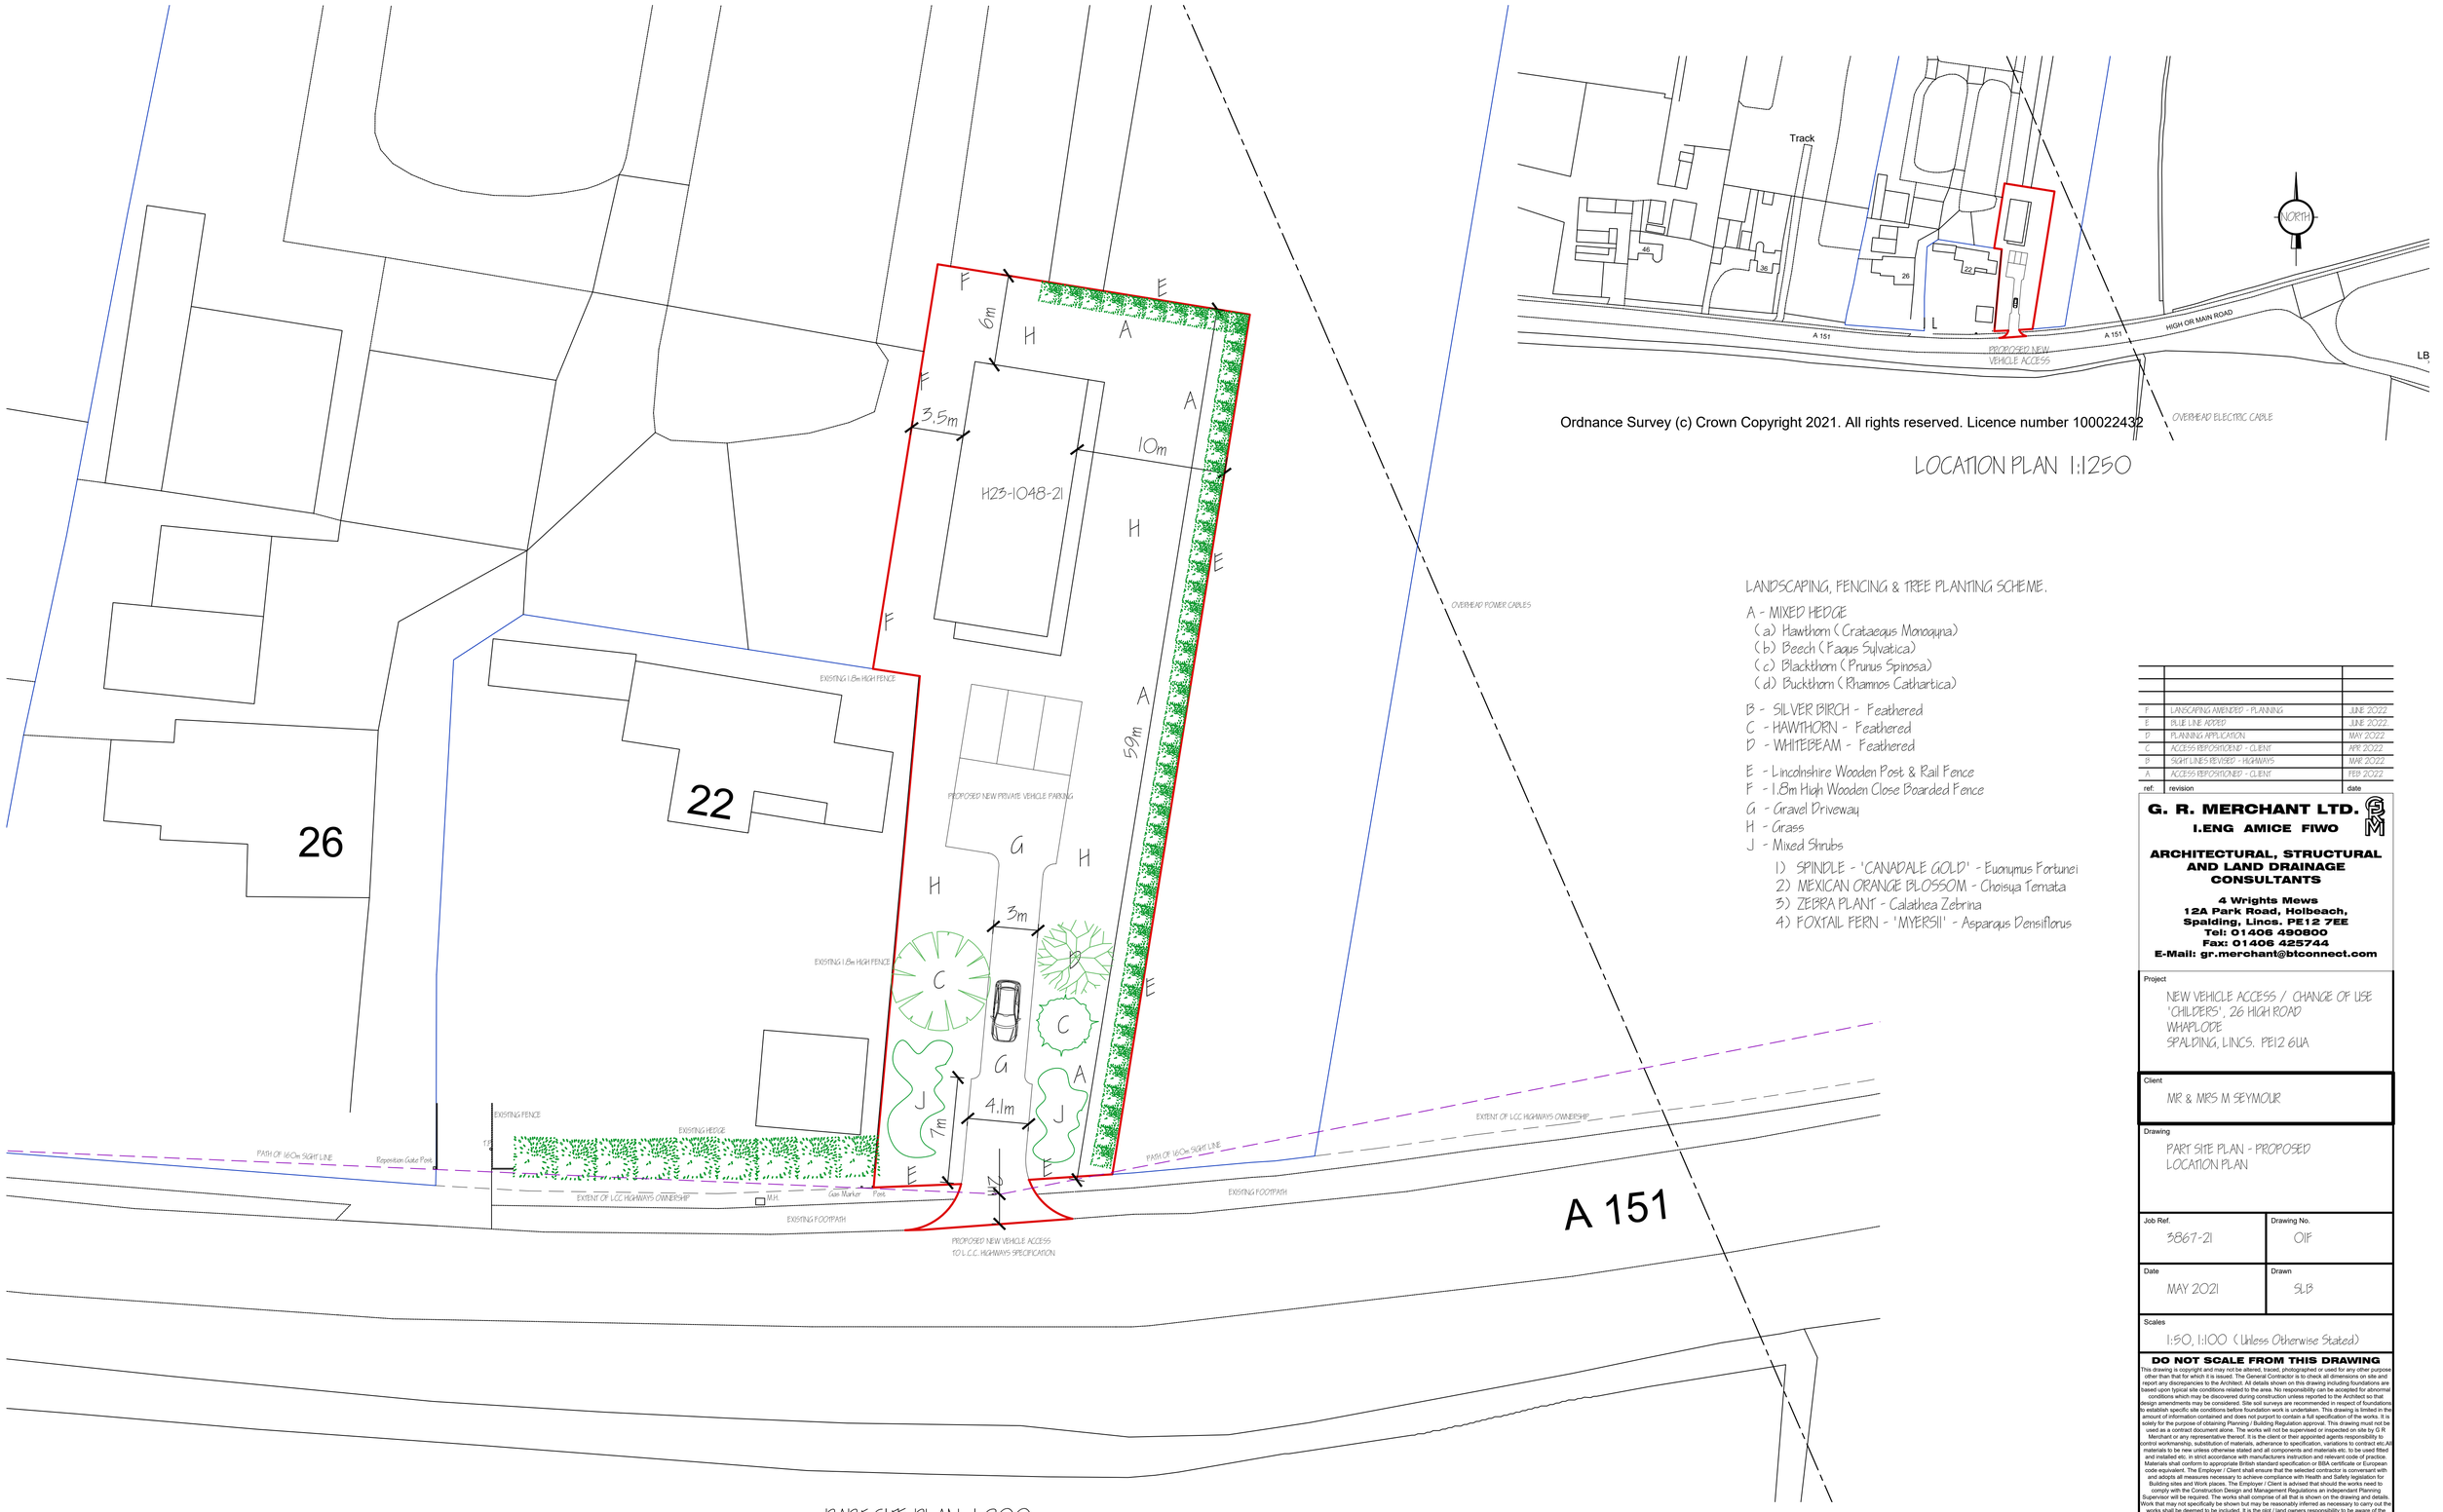


LOCATION PLAN 1:1250

PART SITE PLAN 1:200

LANDSCAPING, FENCING & TREE PLANTING SCHEME.

A - MIXED HEDGE
- (a) Hawthorn (Crataegus Monogyna)
- (b) Beech (Fagus Sylvatica)
- (c) Blackthorn (Prunus Spinosa)
- (d) Buckthorn (Rhamnos Cathartica)

B - SILVER BIRCH - Feathered
C - HAWTHORN - Feathered
D - WHITEBEAM - Feathered

E - Lincolnshire Wooden Post & Rail Fence
F - 1.8m High Wooden Close Boarded Fence
G - Gravel Driveway
H - Grass
J - Mixed Shrubs
1) SPINDLE - 'CANADALE GOLD' - Euonymus Fortunei
2) MEXICAN ORANGE BLOSSOM - Choisya Ternata
3) ZEBRA PLANT - Calathea Zebrina
4) FOXTAIL FERN - 'MYERSII' - Asparqus Densiflorus

ref:	revision	date
F	LANDSCAPING AMENDED - PLANNING	JUNE 2022
E	BLUE LINE ADDED	JUNE 2022
D	PLANNING APPLICATION	MAY 2022
C	ACCESS REPOSITIONED - CLIENT	APR 2022
B	SIGHT LINES REVISED - HIGHWAYS	MAR 2022
A	ACCESS REPOSITIONED - CLIENT	FEB 2022

G. R. MERCHANT LTD.
I.ENG AMICE FIWO

ARCHITECTURAL, STRUCTURAL AND LAND DRAINAGE CONSULTANTS

4 Wrights Mews
12A Park Road, Holbeach,
Spalding, Lincs. PE12 7EE
Tel: 01406 490800
Fax: 01406 425744
E-Mail: gr.merchant@btconnect.com

Project
NEW VEHICLE ACCESS / CHANGE OF USE
'CHILDERS', 26 HIGH ROAD
WHAPLODE
SPALDING, LINCS. PE12 6UA

Client
MR & MRS M SEYMOUR

Drawing
PART SITE PLAN - PROPOSED
LOCATION PLAN

Job Ref.	Drawing No.
3867-21	01F
Date	**Drawn**
MAY 2021	SLB

Scales
1:50, 1:100 (Unless Otherwise Stated)

DO NOT SCALE FROM THIS DRAWING

This drawing is copyright and may not be altered, traced, photographed or used for any other purpose other than that for which it is issued. The General Contractor is to check all dimensions on site and report any discrepancies to the Architect. All details shown on this drawing including foundations are based upon typical site conditions related to the area. No responsibility can be accepted for abnormal conditions which may be discovered during construction unless reported to the Architect so that design amendments may be considered. Site soil surveys are recommended in respect of foundations to establish specific site conditions before foundation work is undertaken. This drawing is limited in the amount of information contained and does not purport to contain a full specification of the works. It is solely for the purpose of obtaining Planning / Building Regulation approval. This drawing must not be used for the contract document and is not to be used, worked or expended on site without the G. R. Merchant consent in writing thereof. It is the responsibility of agents constructing, liability in control workmanship, substitution of materials, adherence to specification, variations to contract etc.All materials to be new unless otherwise stated and all components and materials etc. to be used fitted and installed etc. in strict accordance with manufacturers instruction and relevant code of practice. Materials shall conform to appropriate British standard specification or BBA certificate or European code equivalent. The Employer / Client shall ensure that the selected contractor is conversant with and adopts all measures necessary to achieve compliance with Health and Safety legislation for Building sites and Work places. The Employer / Client is advised that should the works need to comply with the Construction Design and Management Regulations an independent Planning Supervisor will be required. The works shall comprise of all that is shown on the drawing and details. Work that may not specifically be shown but may be reasonably inferred as necessary to carry out the works shall be deemed to be included. It is the plot / land owners responsibility to be aware of the Party Wall etc Act 1996. when building in close proximity to adjoining neighbors boundaries.