
Land Registry
Illustrative plan

Title number **LL280155**
Ordnance Survey map reference **TF3220NE**
Scale **1:2500**
Administrative area **Lincolnshire: Lincoln**


© Crown Copyright. Produced by Land Registry. Reproduction in whole or in part is prohibited without the prior written permission of Ordnance Survey. Licence Number 100026316.

This is the plan referred to in the accompanying letter dated 24/03/2007 Title no. LL280155

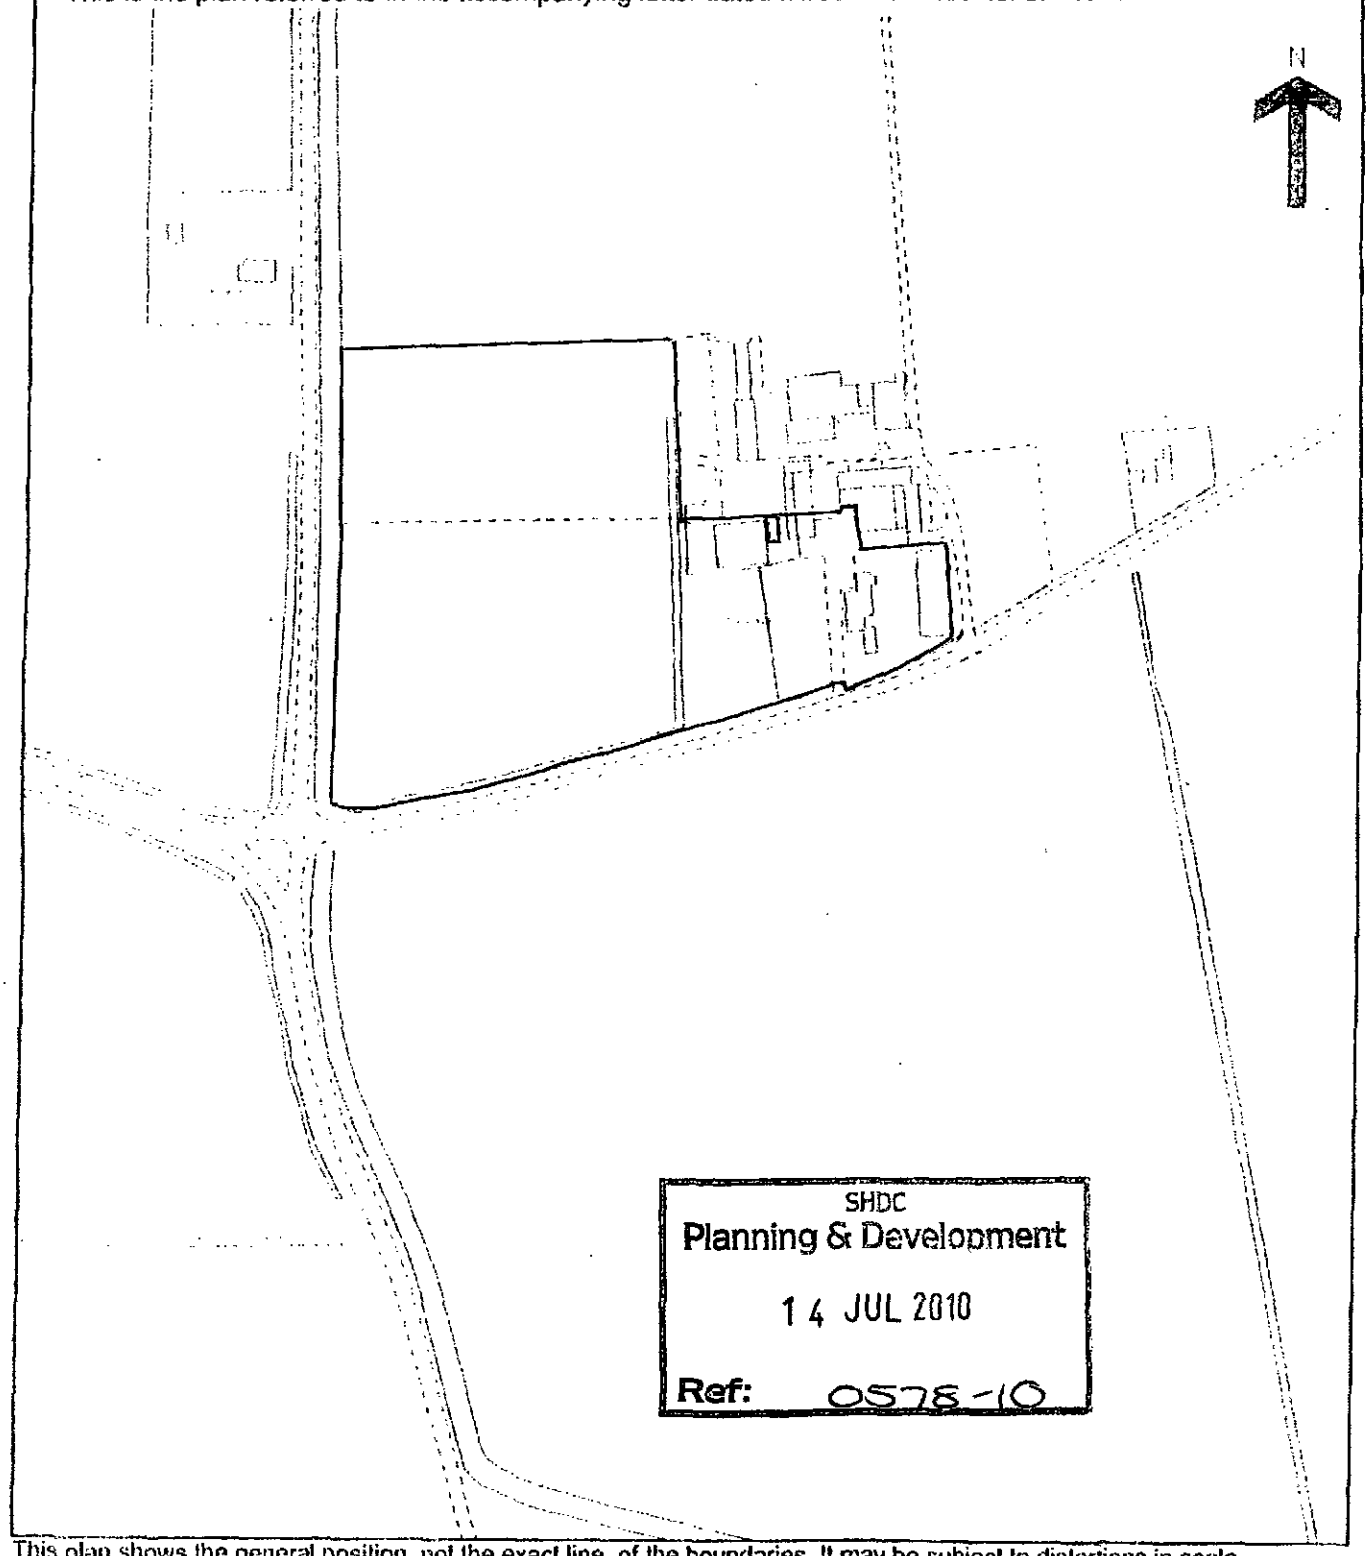

SHDC
Planning & Development
14 JUL 2010
Ref: 0578-10

This plan shows the general position, not the exact line, of the boundaries. It may be subject to distortions in scale. Measurements scaled from this plan may not match measurements between the same points on the ground. See Land Registry Public Guide 7 - Title Plans.

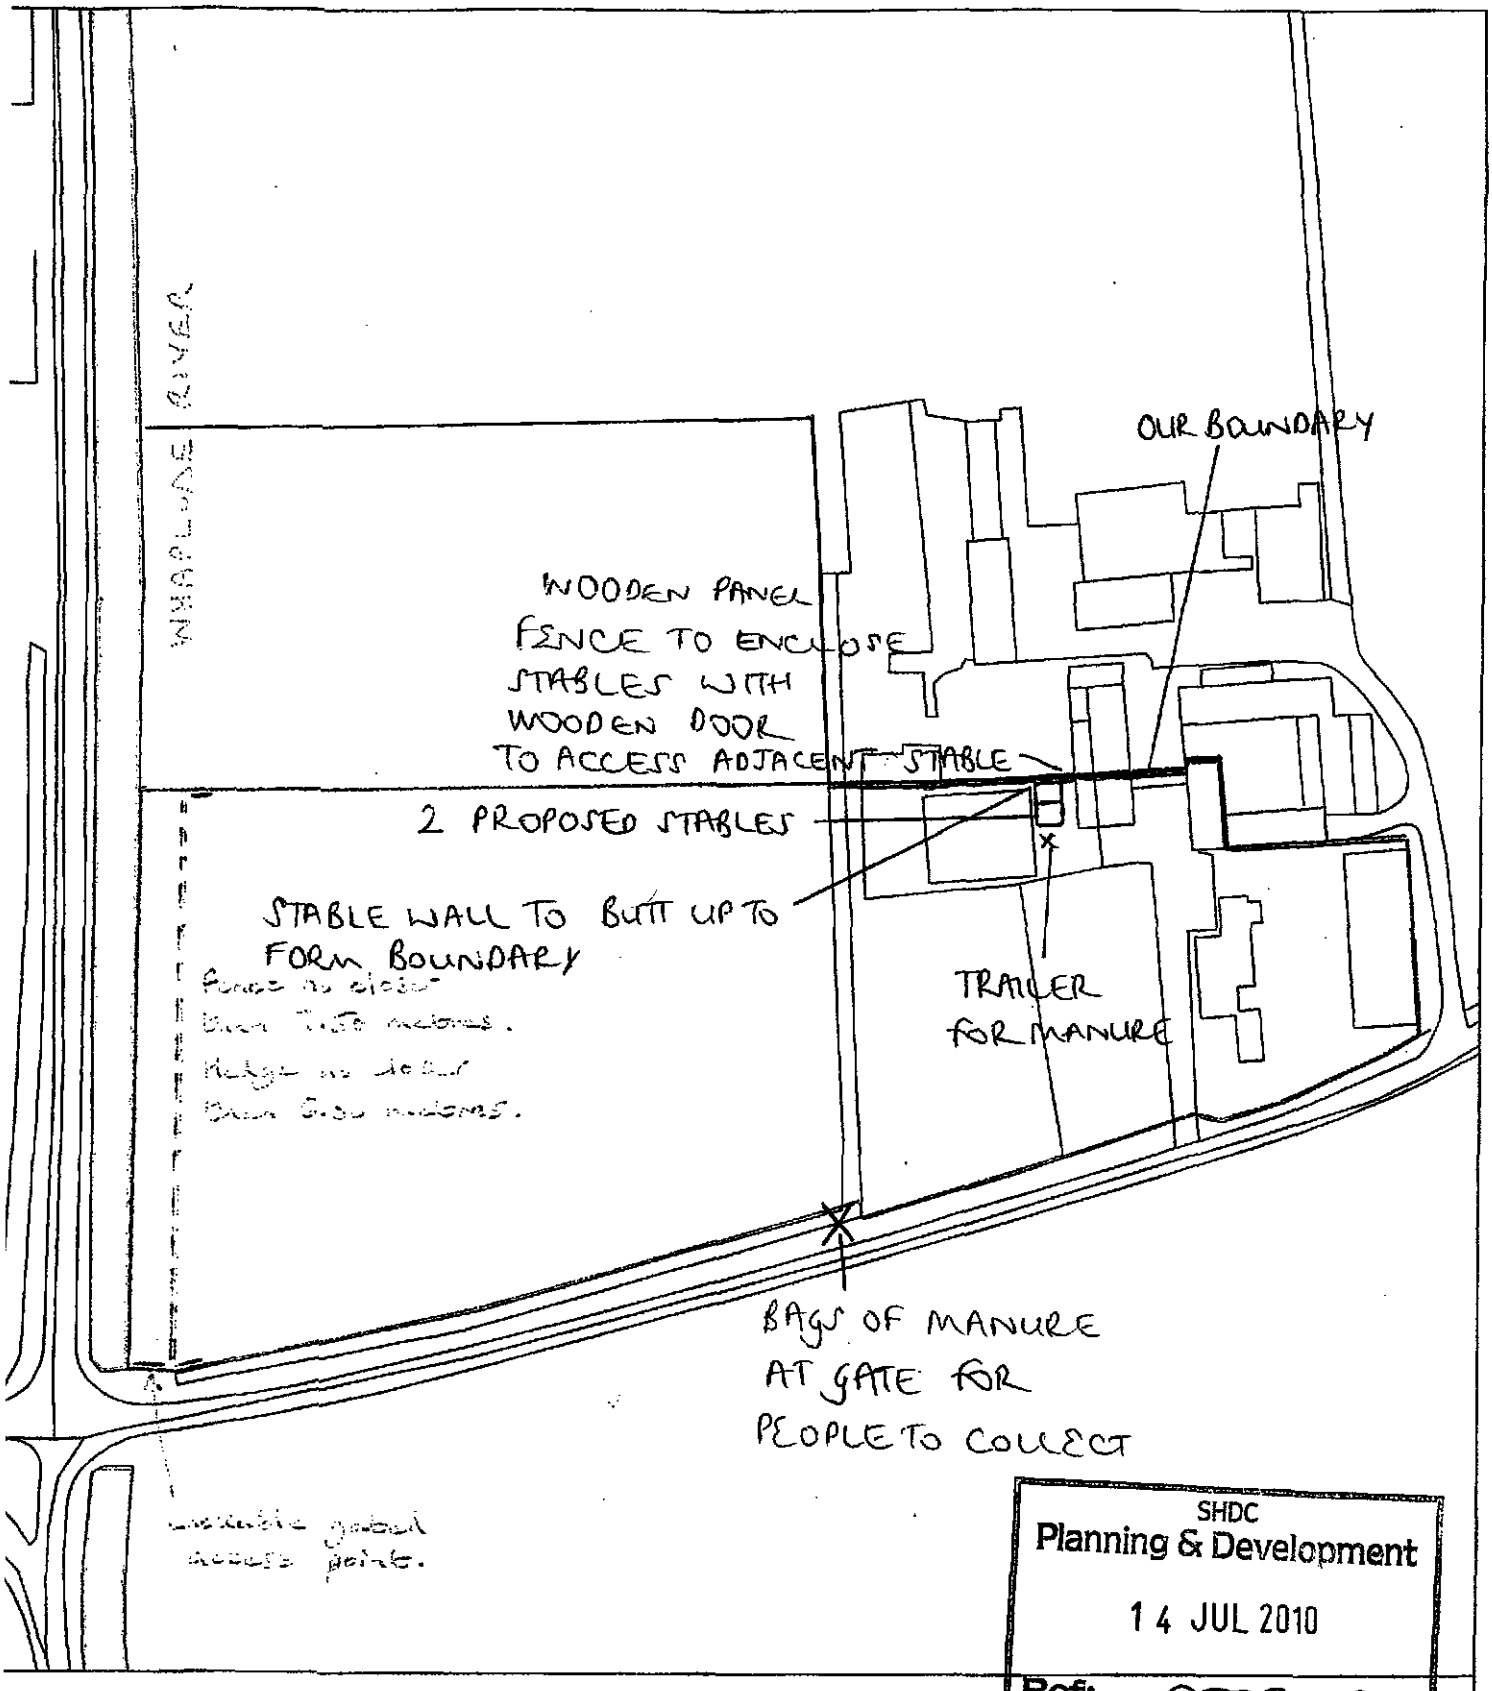

SHDC
Planning & Development
14 JUL 2010
Ref: 0578-10

SOUTH HOLLAND INTERNAL DRAINAGE BOARD

Crossways, Hurdletree Bank, Whaplode St Catherines
Deed of Indemnity for J S & A S Hitcham

N
W E
S


Part O.S. Sheet TF 32SW
O.S. Licence No. AL 100002488
Reproduced from the Ordnance Survey map with the permission of the Controller of Her Majesty's Stationery Office. Crown Copyright Reserved.

PLAN 2


Date: November 2007
Scale: 1:1250


CROSSWAYS PROPOSED PLANS FOR 2 EQUINE STABLES

AERIAL VIEW

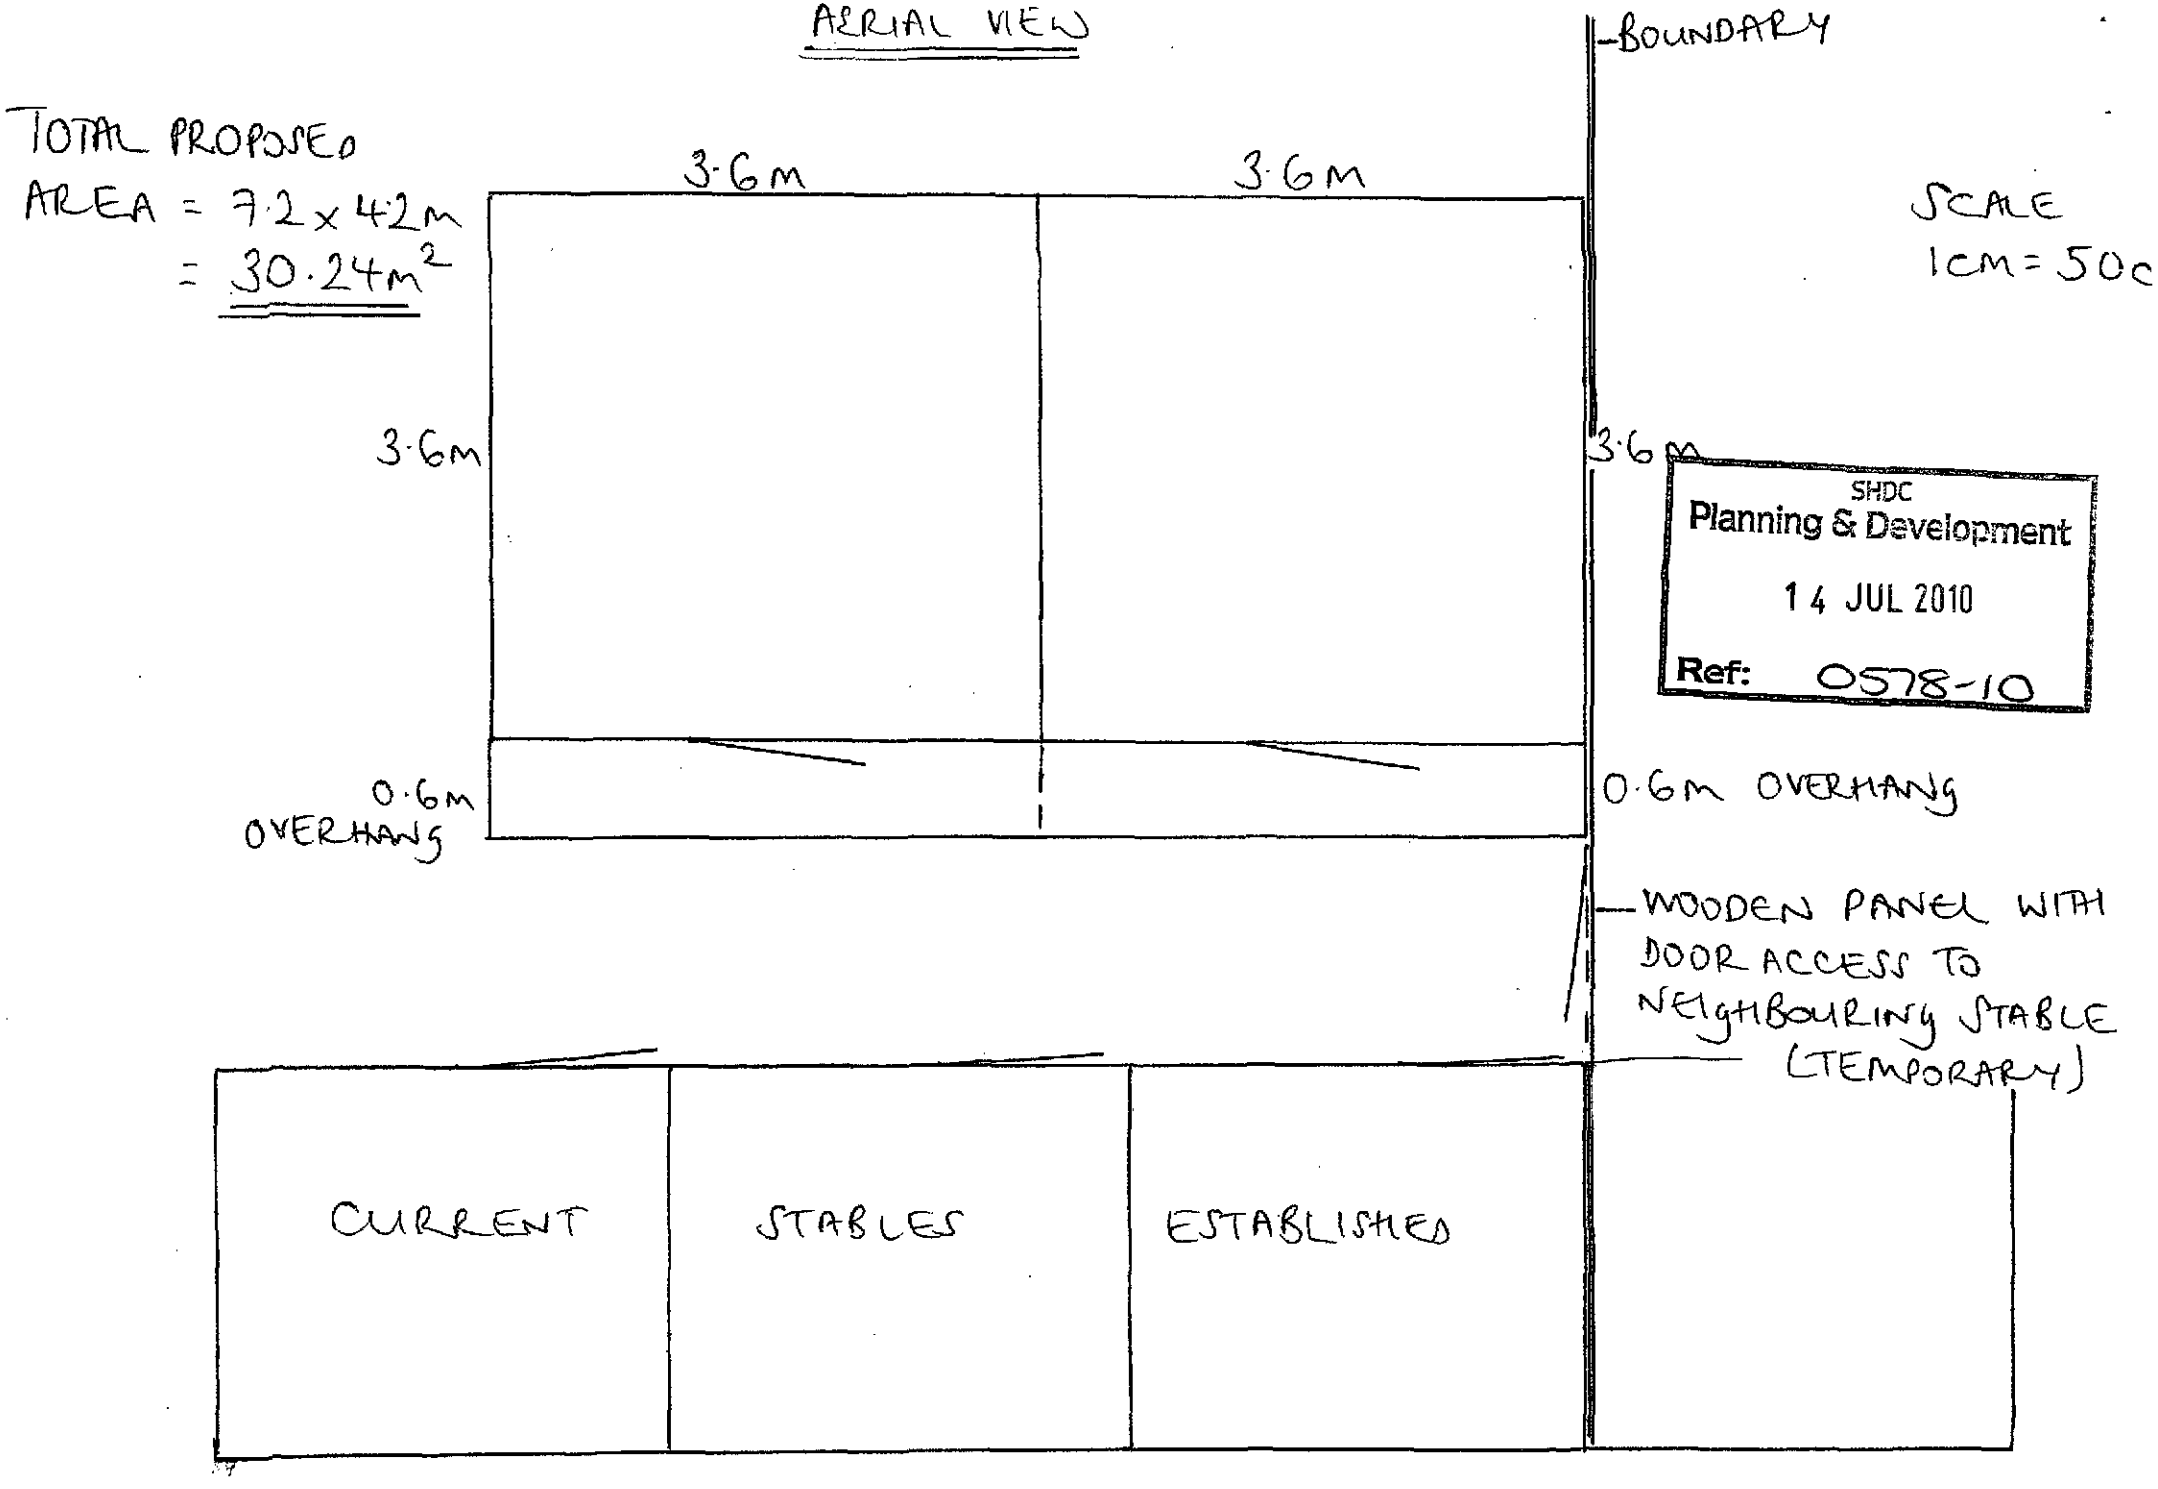

CROSSWAYS PROPOSED PLANS FOR 2 EQUINE STABLES

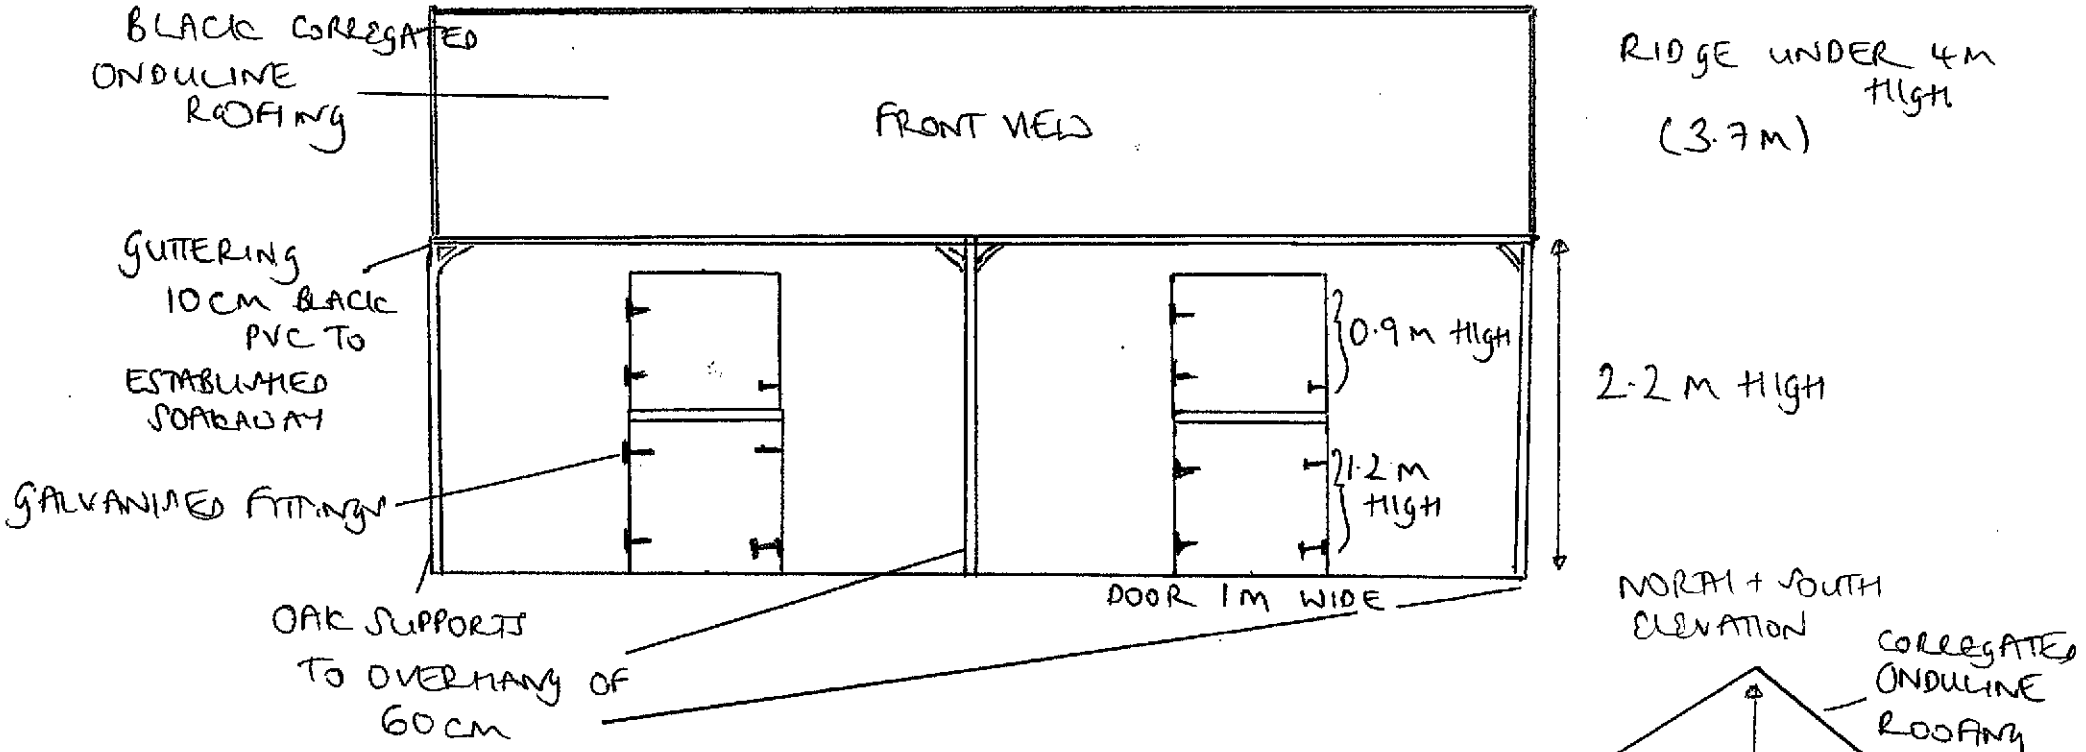

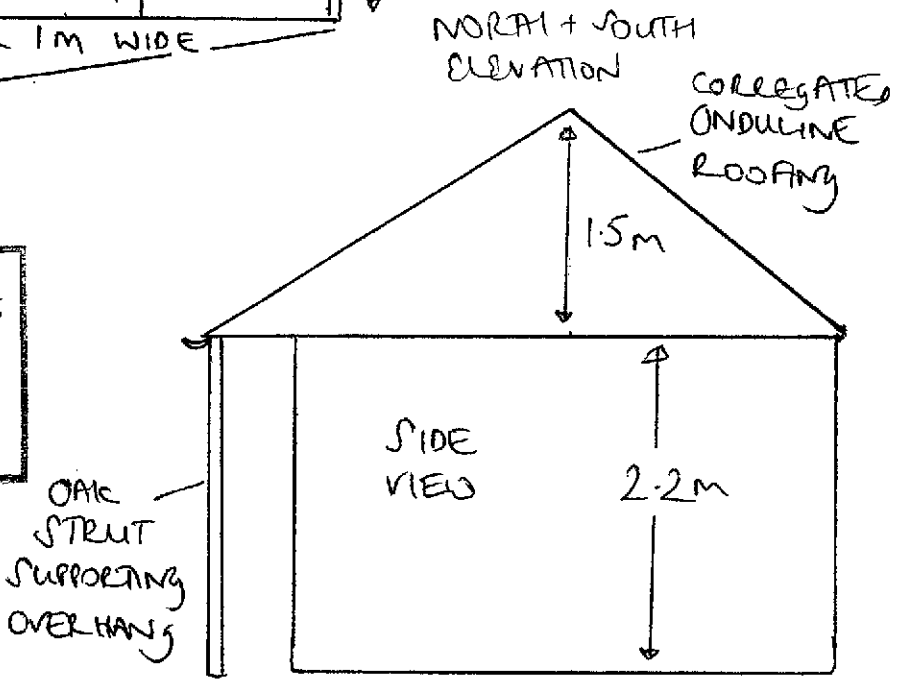

SHDC
Planning & Development
14 JUL 2010
Ref: 0578-10

SCALE
1CM = 50CM

REAR ELEVATION WILL BE BLANK
IE. NO OPENINGS


CROWLEYS PROPOSED PLANS FOR 2 EQUINE STABLES - PHOTOGRAPHS



EXISTING STABLES SHOWING ONDULINE ROOFING



FRONT VIEW OF SIMILAR STABLE SHOWING FEATHEREDGE BOARDING + FITTINGS

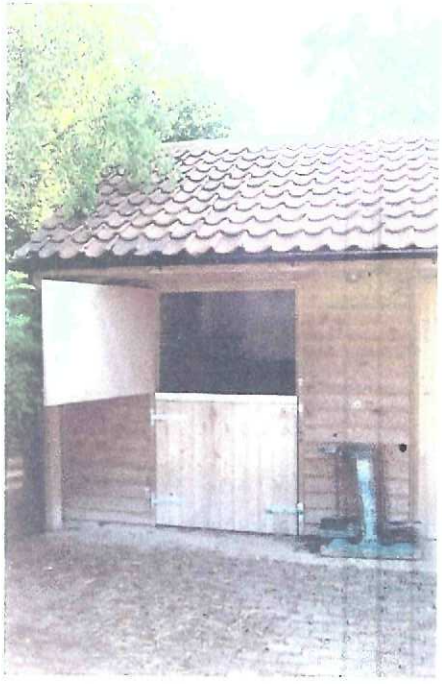

0578-10