
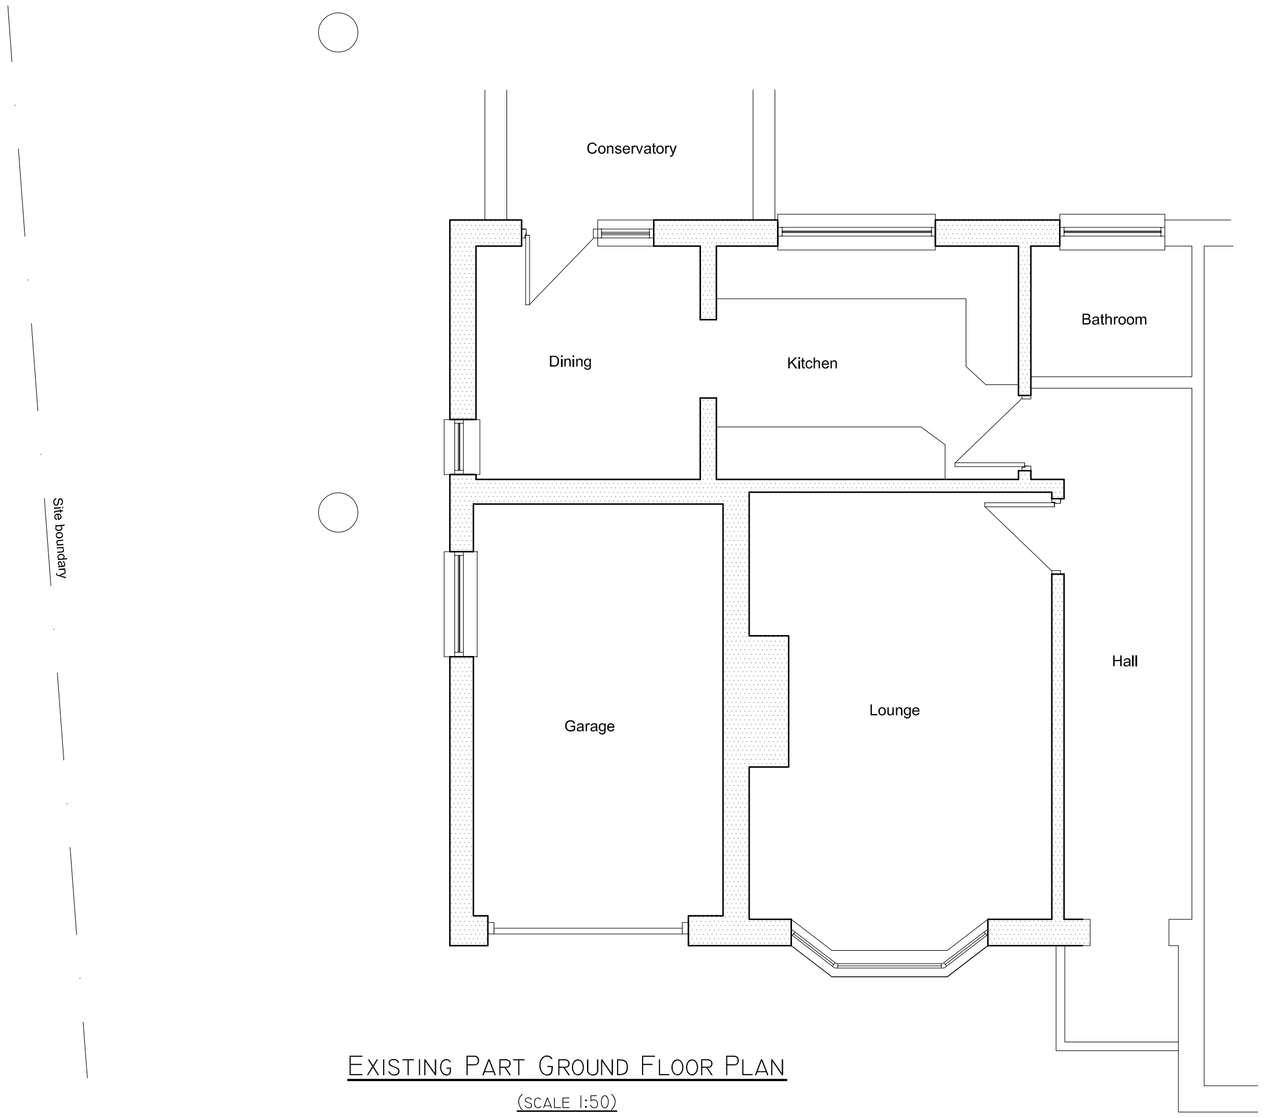


EXISTING PART GROUND FLOOR PLAN

(SCALE 1:50)

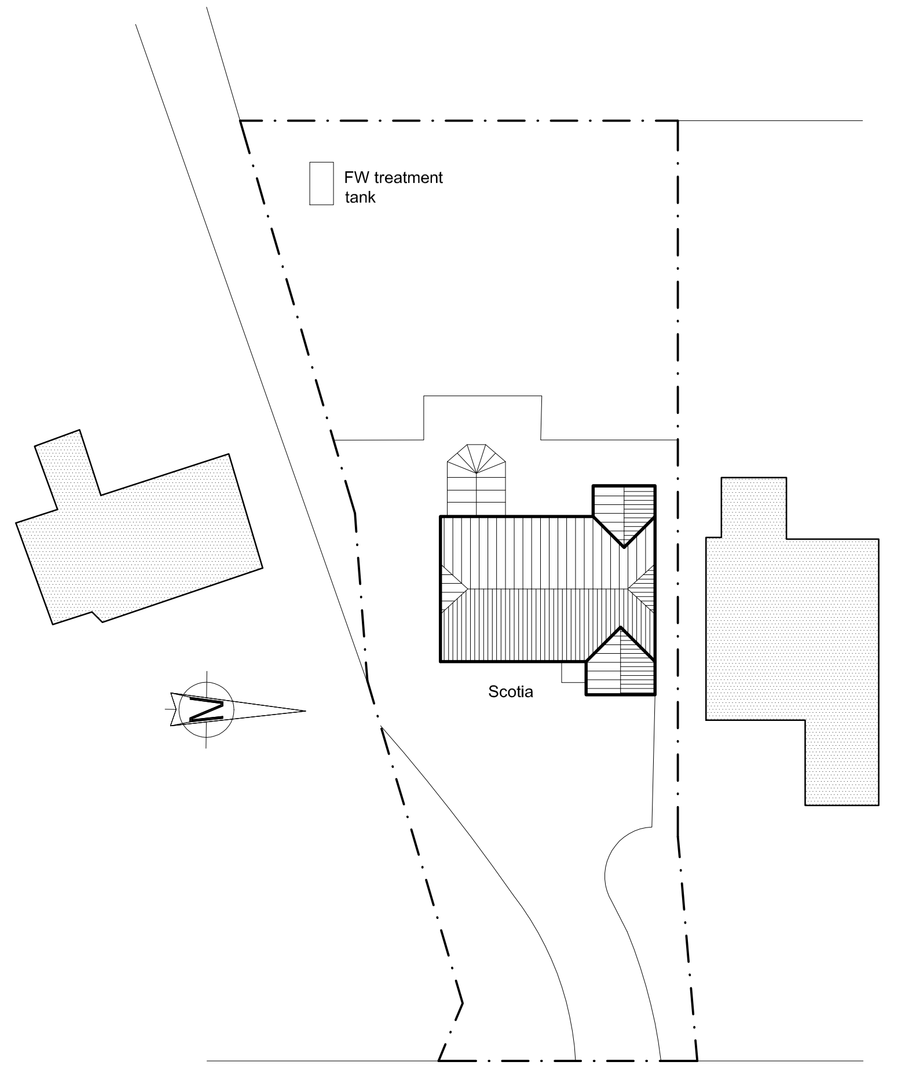

EXISTING BLOCK PLAN

(SCALE 1:250)



Front

Side

Rear

Existing Elevations

(SCALE 1:100)

WAYNE ISZATT
ARCHITECTURAL DRAUGHTING SERVICE
Tel: 07972 696872 email: wayne.iszatt@hotmail.co.uk

CLIENT:
INGA DULKIENE

PROJECT:
PROPOSED SINGLE STOREY SIDE EXTENSION,
SCOTIA, CRANESGATE NORTH, WHAPLODE
ST CATHERINE, SPALDING, PE12 6SR

DRG TITLE:
EXISTING
PLANS AND ELEVATIONS

DATE: MAY 23

SCALE: AS STATED AT A1

DRG No.: 23-0502-01

DRAWN BY: WI