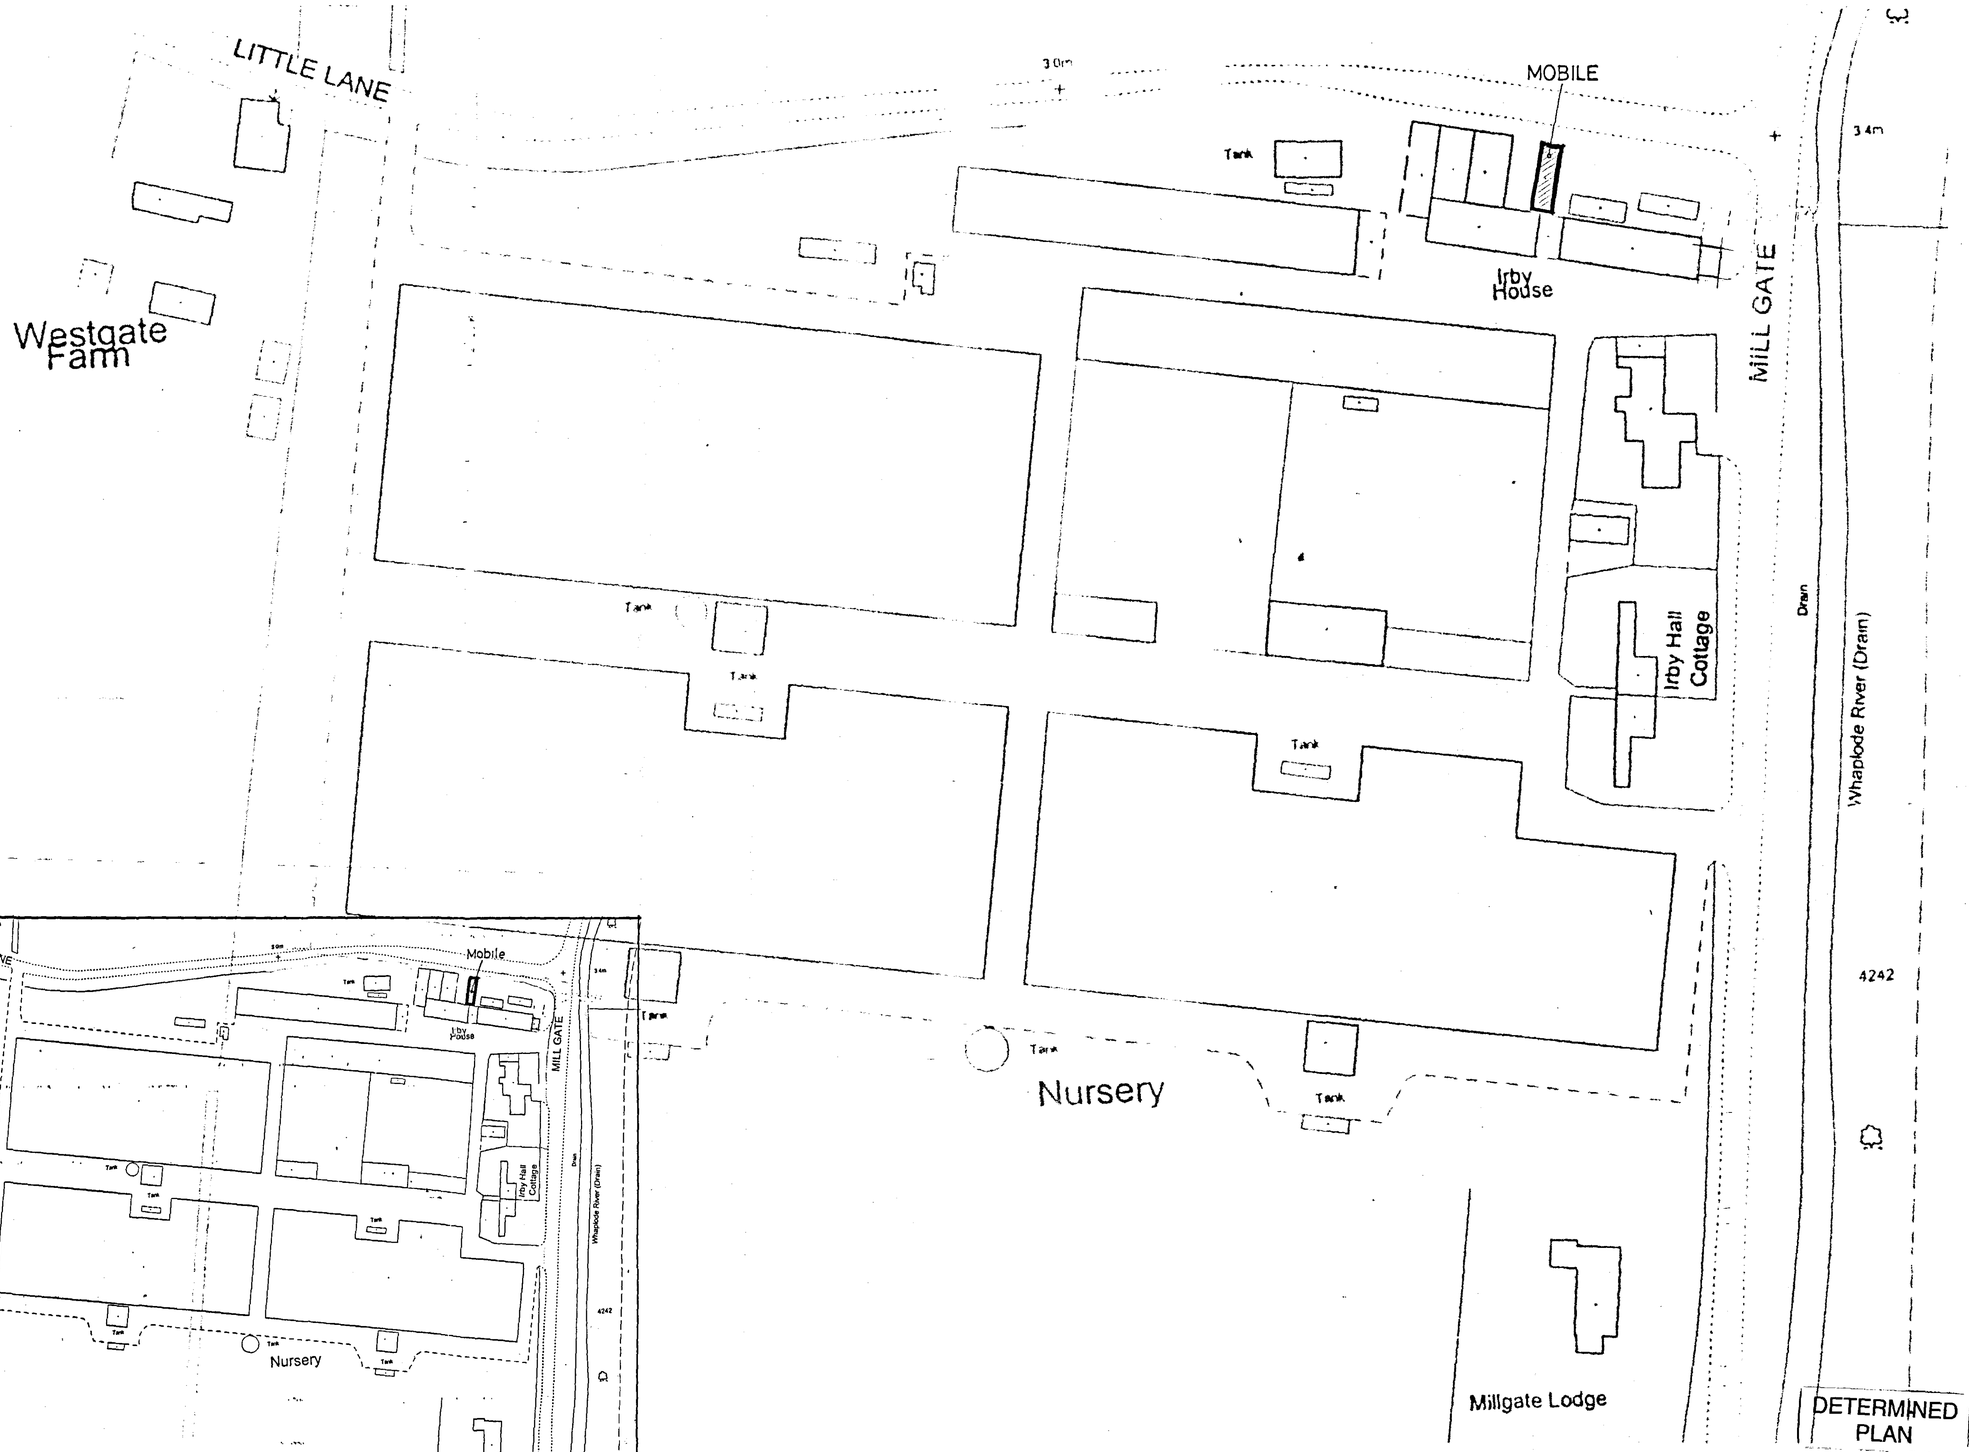


LOCATION PLAN

SHDC
PLANNING & DEVELOPMENT
2 8 APR 2006
Ref. 0586/06

ref	revision	date

G. R. MERCHANT (SM)
I.ENG AMICE FIWO
ARCHITECTURAL, STRUCTURAL AND LAND DRAINAGE CONSULTANTS
Unit 4, Wrights Mews
12A Park Road, Holbeach,
Spalding, Lincs. PE12 7EE
Tel: 01406 490800
Fax: 01406 425744
E-Mail: G. R. Merchant @ Merchant. FS. Co. UK

Project
MILLGATE INDUSTRIAL ESTATE
MILLGATE
WHAPLODE
SPALDING LINCS

Client
D. ROUS

Drawing
LOCATION & SITE PLANS

Job Ref.	Drawing No.
1407-06.	01
Date: APRIL '06.	Drawn: JPW

Scales
1/500 1/1250

DO NOT SCALE FROM THIS DRAWING

This drawing is copyright and may not be stored, reused, photographed or used for any other purpose other than that for which it is supplied. The General Contractor is to check all dimensions on site and report any discrepancies to the Architect. All existing services are to be located by excavating. Boundaries are based upon typical site conditions related to the area. No responsibility can be accepted for abnormal conditions which may be discovered during construction unless reported to the Architect on the design amendment may be considered. Site soil surveys are recommended in respect of foundations to establish specific site conditions before foundation work is undertaken. This drawing is limited in the amount of information contained and does not purport to contain a full specification of the works. It is solely for the purpose of obtaining Planning / Building Regulation approval. This drawing must not be used as a contract document alone. The works will not be supervised or inspected on site by G.R.Merchant or any representative thereof. It is the duties or their appointed agents responsibility to control workmanship, submission of materials, submission to specification, workmanship in construction etc.

All materials to be used unless otherwise stated and all components and materials etc. to be used fitted and installed in accordance with manufacturers instructions and recommendations and current practice. Materials and components to be in accordance with relevant British Standard or European code instrument. The Employer / Client shall ensure that the selected contractor is conversant with and adopts all measures necessary to maintain compliance with Health and Safety legislation for Building sites and Work places. The Employer / Client is advised that should the works need to comply with the Construction Design and Management Regulations an independent Planning Supervisor will be required. The works shall comprise of all that is shown on the drawing and details. Work that may not specifically shown but may be reasonably inferred as necessary to carry out the works shall be deemed to be included.