

Front Elevation (NW)

Scale: 1:100


0 1 2 3 4 metres



Side Elevation (SW)

Scale: 1:100


0 1 2 3 4 metres

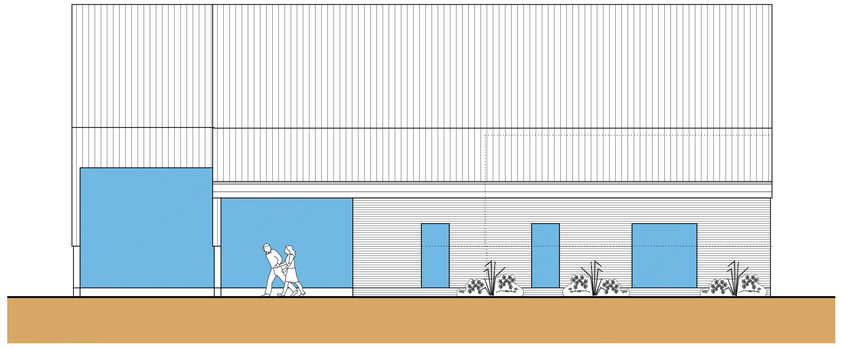

Side Elevation (NE)

Scale: 1:100

0 1 2 3 4 metres

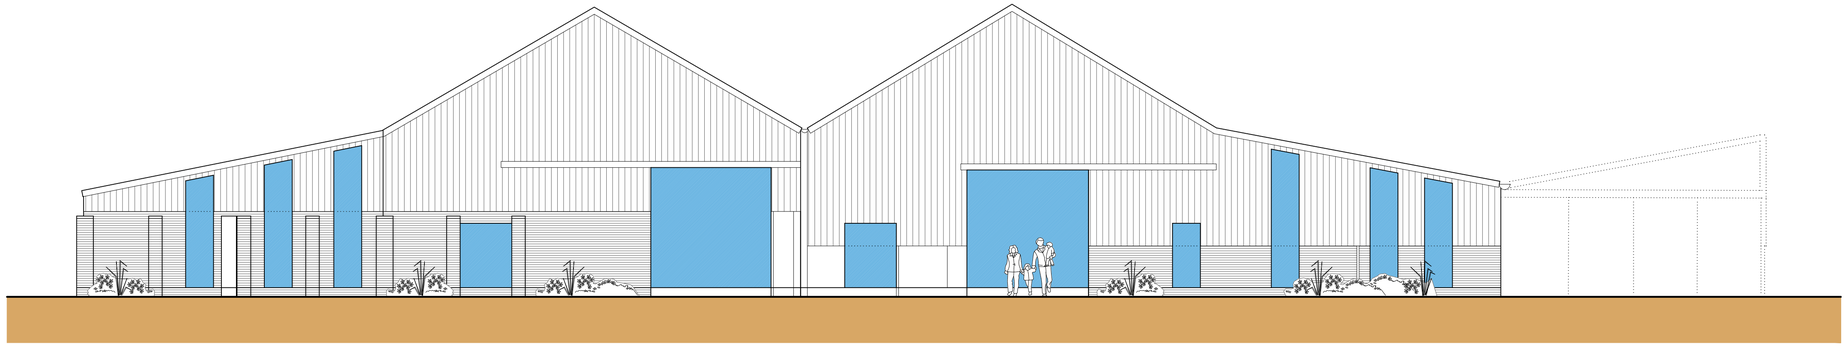

Rear Elevation (SE)

Scale: 1:100

0 1 2 3 4 metres


General Notes

1. This drawing shall not be scaled, figured dimensions only to be used.
2. All dimensions are shown in 'mm' unless otherwise stated.
3. The contractor, sub-contractors and suppliers must verify all dimensions on site prior to the commencement of any work.
4. This drawing is to be read in conjunction with all relevant engineers and specialist sub-contractors drawings and specifications.
5. Any discrepancies are to be brought to the designers attention.


CONSTRUCTION DESIGN & MANAGEMENT REGULATIONS 2015

The following information must be read in conjunction with the project Risk register. This drawing highlights significant design related Health & Safety Risks present during Construction phase, and Residual Risks which remain post completion. Other Health & Safety Risks associated with Construction Activities may be present, and must be identified by the Principal Contractor prior to works commencing. Design Risks relating to specialist design items must be identified by the relevant specialist designers/ consultants ad issued to the Principal Designer.

ELEVATION KEY

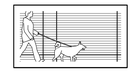


Existing brickwork

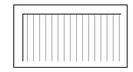

Existing corrugated cladding



Proposed joinery

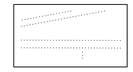

Structures to be demolished

Status

FOR APPROVAL

SWANN EDWARDS ARCHITECTURE

Swann Edwards Architecture Limited, Swann Edwards Architecture, Black Barn, Fen Road, Guyhirn, Wisbech, Cambs. PE13 4AA
t 01945 450694 e info@swannedwards.co.uk w www.swannedwards.co.uk

Job Title
Proposed Barn Conversion
Orchard Farm, Dowsdale Bank,
Shepeau Stow, Spalding, Lincs
For: Mr Dickens

Drawing Title
Planning Drawing
Elevations

Date	June 2020
Drawn by	M.N.
Checked by	G.E.
Job No.	SE-1416
Sheet Size	A1
Dwg No.	PP2100
Revision	

Swann Edwards Architecture Limited ©