
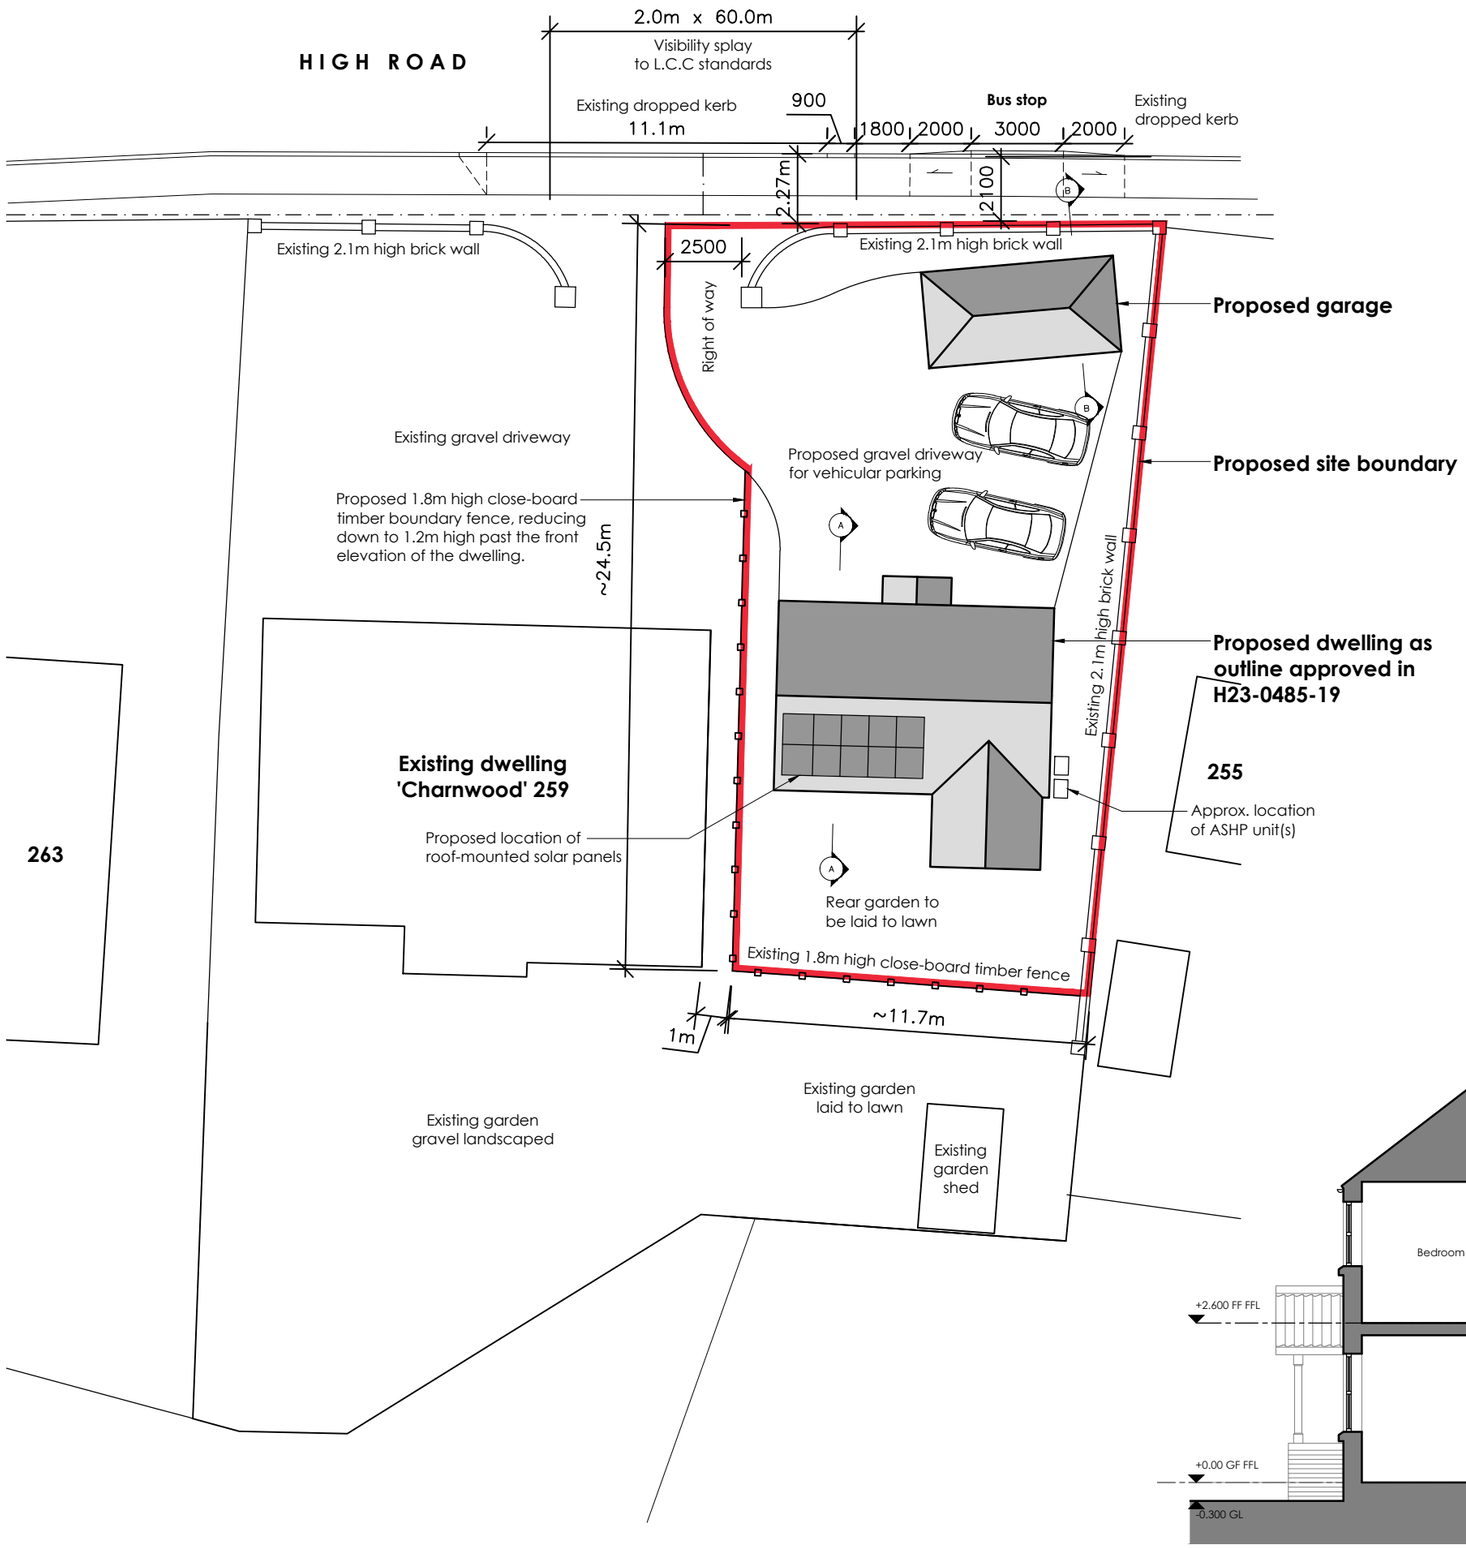


BLOCK / ROOF PLAN - AS PROPOSED

SCALE 1:200

SCALE 1 : 200
SCALE 1 : 1

0m 5m 10m 15m 20m
0m 10mm 20mm 40mm 60mm 80mm 100mm

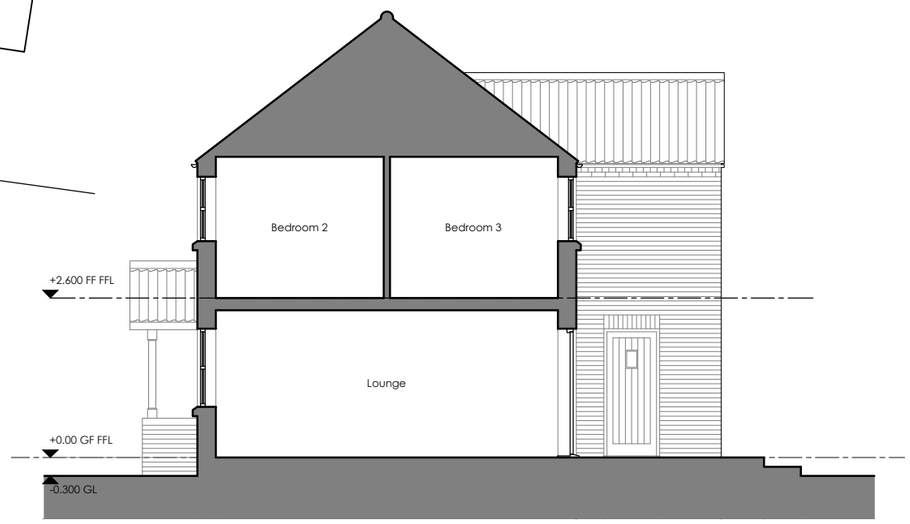

SECTION A-A

SCALE 1:50

SCALE 1 : 50
SCALE 1 : 1

0m 0.5m 1m 2m 3m 4m 5m
0m 10mm 20mm 40mm 60mm 80mm 100mm

Copyright of this drawing is the property of GASarchitecture. It must not be reproduced/amended/used without the express consent in writing of GASarchitecture.

GASarchitecture
1 White Cottage
Lowgate
Fleet Hargate
Spalding
Lincolnshire
PE12 8LN

Tel: 07825 669 698
Email: info@gasarchitecture.co.uk
Socials: @GASarchitectureLincs

THIS DRAWING IS FOR PLANNING ONLY AND IS
NOT TO BE USED FOR TENDER OR CONSTRUCTION

DRAWING TO BE READ IN COLOUR

KEY:

	Site boundary
2400	Ceiling height
sh:900 wh:1200	Sill height / window height
dh:2100	Door head height
rwp	Rain water pipe
svp	Soil vent pipe
ic	Inspection chamber
gu	Gully
st	Silt trap gully
C / F	Direction of ceiling joists over / Direction of floor joists below
A	Section tag

Revision	Description	Date

GAS architecture
Building Design & Planning Services
07825 669698 info@gasarchitecture.co.uk

Client:	**La Rose Homes Ltd.**
Project:	**Proposed Dwelling at:- Land Adjacent to 'Charnwood' 259 High Road Whaplode, Spalding, Lincs PE12 6TG**
Drawing Title:	**Block / Roof Plan & Section As Proposed**
Scale:	1:200 / 1:50 @ A3
Date:	JUN '22
Proj No.	**1034**
Drawing No.	**3001**
Revision:	**.**