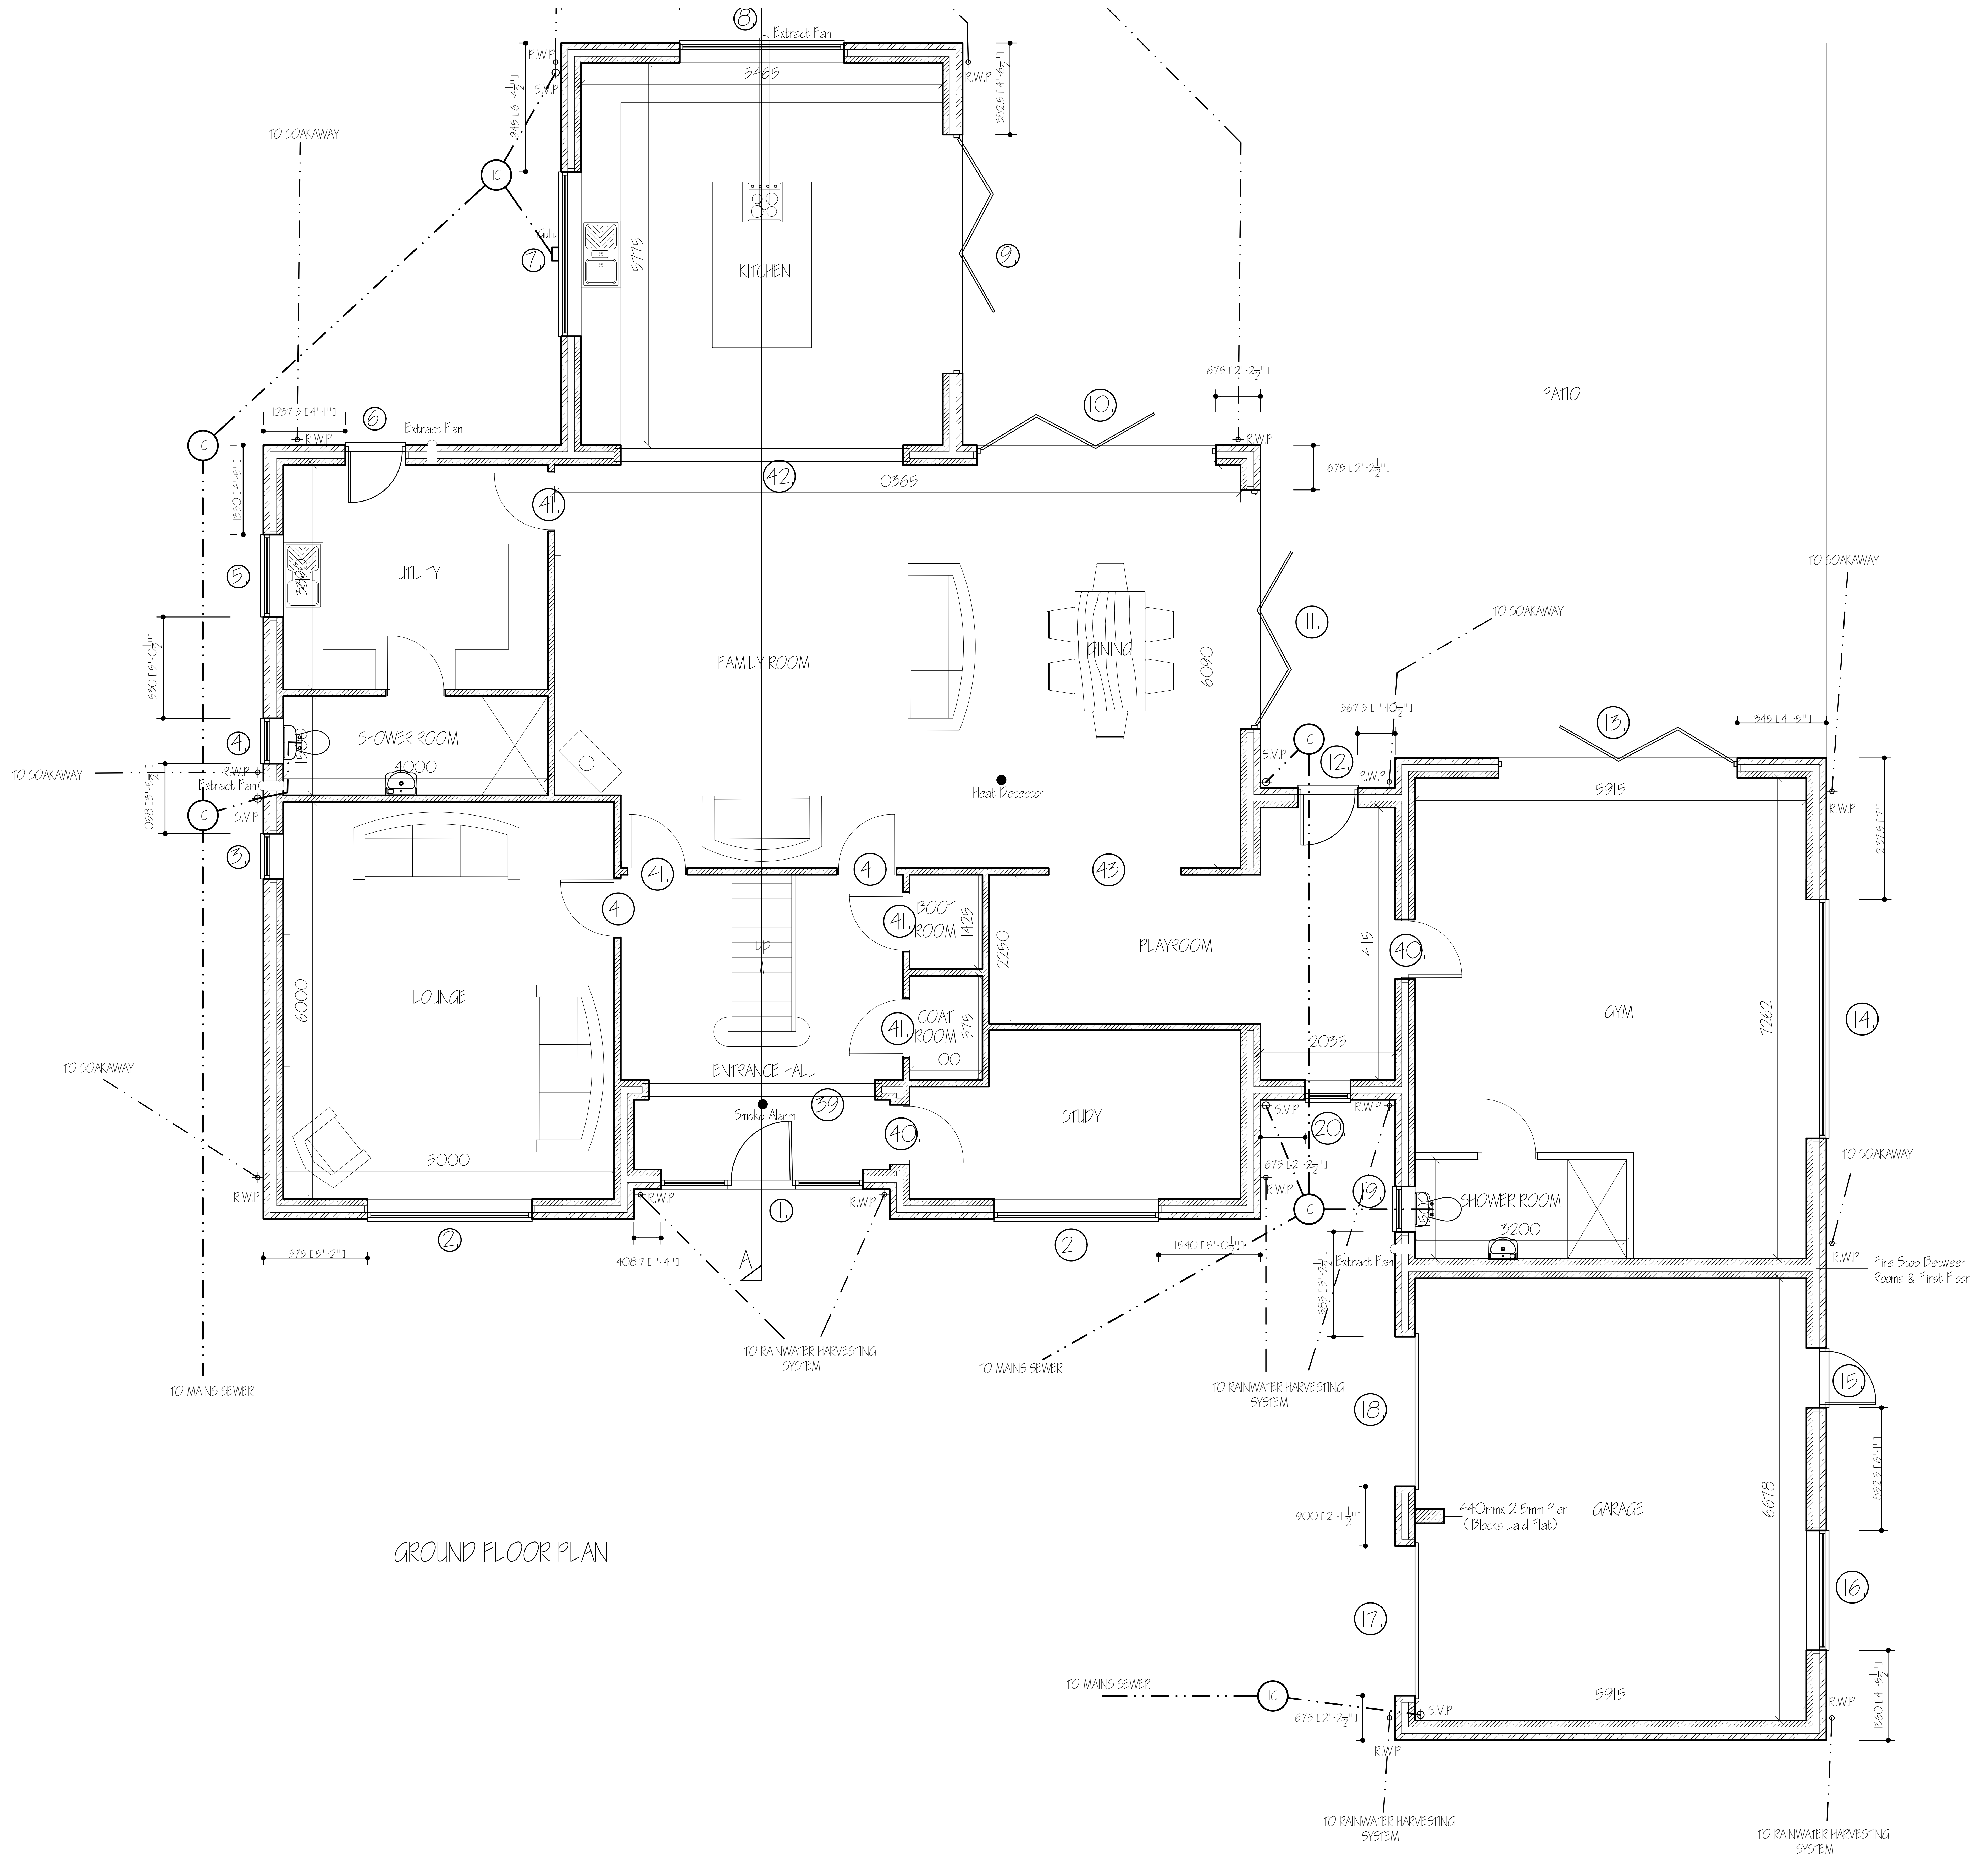

GROUND FLOOR PLAN

New Opening schedule: -

Ref	Opening Description	Opening Size	Lintel Type	Lintel Length	Secure Door & Window
1	Entrance Doors 2 No. Windows	1022.5w x 2100h 1012.5 x 2100h	Keystone HD / K-90	3450mm	Yes
2	UPVC Window	2485w x 1425h	Keystone HD / K-90	2850mm	Yes
3	UPVC Window	685w x 1050h	Keystone S/ K-90	1050mm	Yes
4	UPVC Window	685w x 1050h	Keystone S/ K-90	1050mm	Yes
5	UPVC Window	1245w x 1050h	Keystone HD / K-90	1650mm	Yes
6	UPVC Door	910w x 2100h	Keystone S/ K-90	1350mm	Yes
7	UPVC Window	2485w x 1050h	Keystone HD / K-90	2850mm	Yes
8	UPVC Window	2485w x 1050h	Keystone HD / K-90	2850mm	Yes
9	Bi-fold Doors	3610w x 2100h	254 x 146 x 31 UB + 6mm plate	3850mm	Yes
10	Bi-fold Doors	3610w x 2100h	254 x 146 x 31 UB + 6mm plate	3850mm	Yes
11	Bi-fold Doors	3610w x 2100h	254 x 146 x 31 UB + 6mm plate	3850mm	Yes
12	UPVC Door	910w x 2100h	Keystone S/ K-90	1350mm	Yes
13	Bi-fold Doors	3610w x 2100h	254 x 146 x 31 UB + 6mm plate	3850mm	Yes
14	Alu Screen	3610w x 2100h	254 x 146 x 31 UB + 6mm plate	3850mm	Yes
15	UPVC Door	910w x 2100h	Keystone S/ K-90	1350mm	Yes
16	UPVC Window	1810w x 1050h	Keystone HD / K-90	2250mm	Yes
17	Steel Garage Door	2260w x 2250h	Keystone HD / K-90	2700mm	Yes
18	Steel Garage Door	2260w x 2250h	Keystone HD / K-90	2700mm	Yes
19	UPVC Window	685w x 1050h	Keystone S/ K-90	1050mm	Yes
20	UPVC Window	685w x 1200h	Keystone S/ K-90	1050mm	Yes
21	UPVC Window	2485w x 1425h	Keystone HD / K-90	2850mm	Yes
39	Internal Opening	3415w x 2600h	2/ 203 x 102 x 23 UB's bolted together	3650mm	
40	Internal Door Opening	910w x 2100h	Keystone S/ K-90	1350mm	
41	Internal Door Opening	910w x 2100h	Keystone HD / BOX 100	1350mm	
42	Internal Opening	3265w x 2600h	2/ 254 x 102 x 28 UB's bolted together	3650mm	
43	Internal Opening	2000w x 2100h	Keystone HD / BOX 100	2400mm	

EXTERNAL MATERIAL SCHEDULE:-

Walls - Terca - Hathaway Brindled - facing bricks
Walls (dormer) - Cladding - Dark Grey
Roof - Rivendale Fibre Cement by Marley
Windows & Doors - Aluminum - Dark Grey
Guttering/ Downpipes - Dark Grey - UPVC

ref:	revision	date
B	STRUCTURAL & B/ REGS AMENDS ADDED	JUNE '2025
A	EXTERNAL LINTEL SCHDEULE ADDED	DEC '2024

G. R. MERCHANT LTD.

ARCHITECTURAL CONSULTANTS

4 Wrights Mews
12A Park Road, Holbeach,
Spalding, Lincs. PE12 7EE
Tel: 01406 490800
E-Mail: office@grmerchantltd.com
Website: www.grmerchantltd.com

Project
PROPOSED STORAGE BUILDING
SPRINGWAY
STOCKWELL GATE
WHAPLODE, LINCS, PE12 6UE.

Client
MR S. STEWARD

Drawing
GROUND FLOOR PLAN - PROPOSED

Job Ref. 4130-23
Drawing No. 15B.
Date FEBRUARY 2024
Drawn SLD
Scales 1:50 (unless otherwise stated)

DO NOT SCALE FROM THIS DRAWING

This drawing is copyright and may not be altered, traced, photographed or used for any other purpose other than that for which it is issued. The General Contractor is to check all dimensions on site and report any discrepancies to G. R. Merchant Ltd. All details shown on this drawing including foundations are based upon typical site conditions related to the area. No responsibility can be accepted for abnormal conditions which may be discovered during construction unless reported to the G. R. Merchant Ltd so that design amendments may be considered. Site soil surveys are recommended in respect of foundations to establish specific site conditions before foundation work is undertaken. This drawing is limited in the amount of information contained and does not purport to contain a full specification of the works. It is solely for the purpose of obtaining Planning / Building Regulation approval. This drawing must not be used as a contract document alone. The works will not be supervised or inspected on site by G R Merchant Ltd or any representative thereof. It is the client or their appointed contractor(s) responsibility to control workmanship, substitution of materials, adherance to specification, variations to contract etc.All materials to be new unless otherwise stated and all components and materials etc. to be used fitted and installed etc. in strict accordance with manufacturers instruction and relevant code of practice. Materials shall conform to appropriate British standard specification or BBA certificate or European code equivalent. The Employer / Client shall ensure that the selected contractor is conversant with and adopts all measures necessary to achieve compliance with Health and Safety legislation for Building sites and Work places. The Employer / Client is advised that should the works need to comply with the Construction Design and Management Regulations an independent Principal Designer will be required. The works shall comprise of all that is shown on the drawing and details. Work that may not specifically be shown but may be reasonably inferred as necessary to carry out the works shall be deemed to be included. It is the plot / land owners responsibility to be aware of the Party Wall etc. Act 1996: when building in close proximity to adjoining neighbours boundaries.