

COPY OF PLAN ACCOMPANYING PERMISSION H23/0662/98


(DO NOT REMOVE FROM FILE)

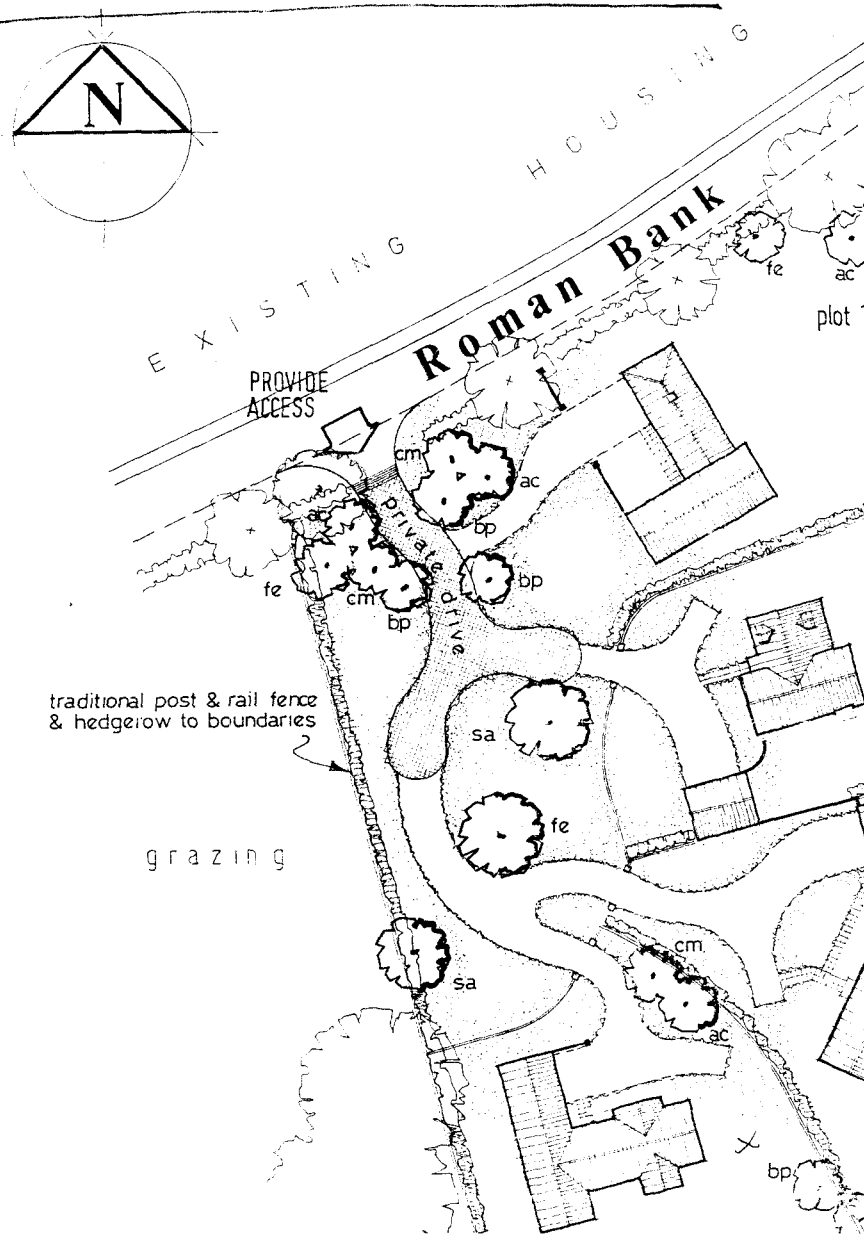

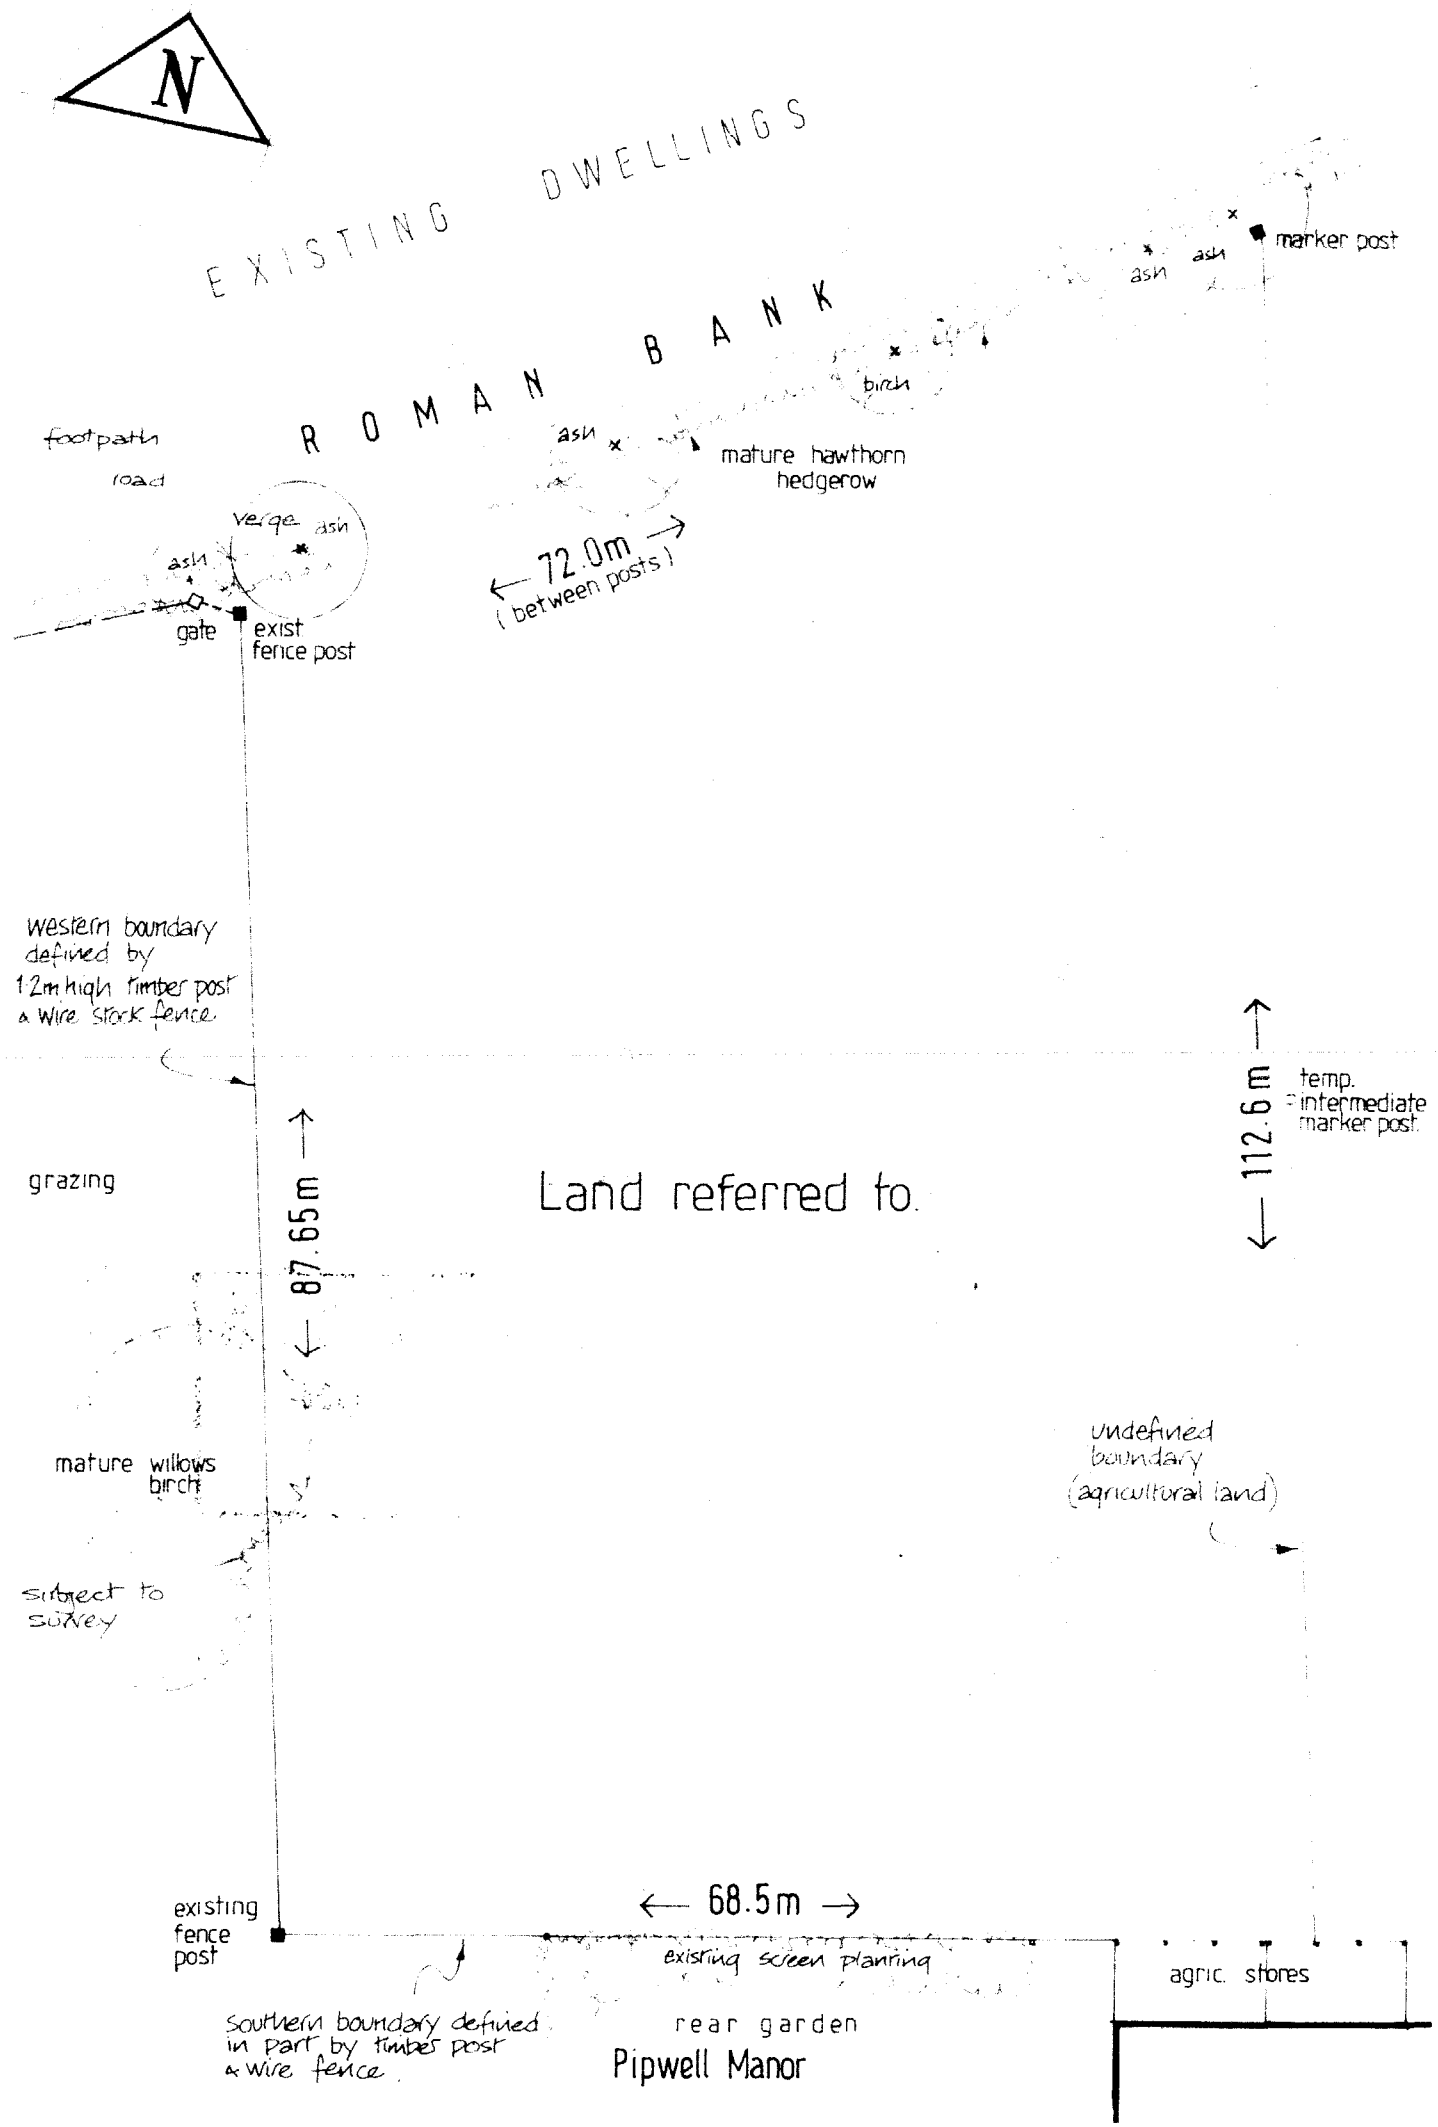

SITE PLAN
1:500 scale

NOTE:
SITE FEATURES inc. MARKER POSTS AS RECORDED BY SITE MEASURE 5/9/97.

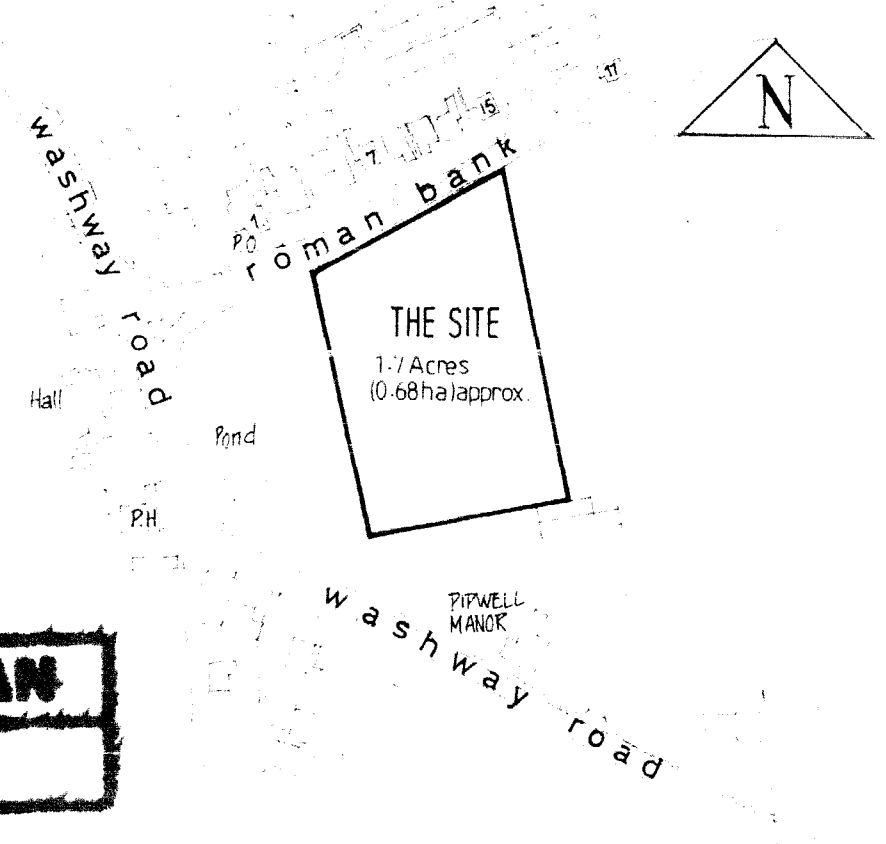

LOCATION PLAN
1:2500 scale

AMENDED PLAN
[redacted]

SOUTH HOLLAND DC
HOUSING & PLANNING
22 SEP 1998
Ref: 6/248

Moulton Design
Planning & Architecture

63 East Cob Gate, Moulton, Lincolnshire PE12 6QJ
Tel / Fax 01406 370081 Principal Alan J. Finch

Land at Roman Bank, Saracen's Head, Lincs

LOCATION PLAN & SITE PLAN

scales 1: 2500 ; 1: 500 date sept. 1997

drawn alan j. finch drg. no. 970901 / 01a

rev. a ash tree plotted n.w. corner tree canopies confirmed 09·98