



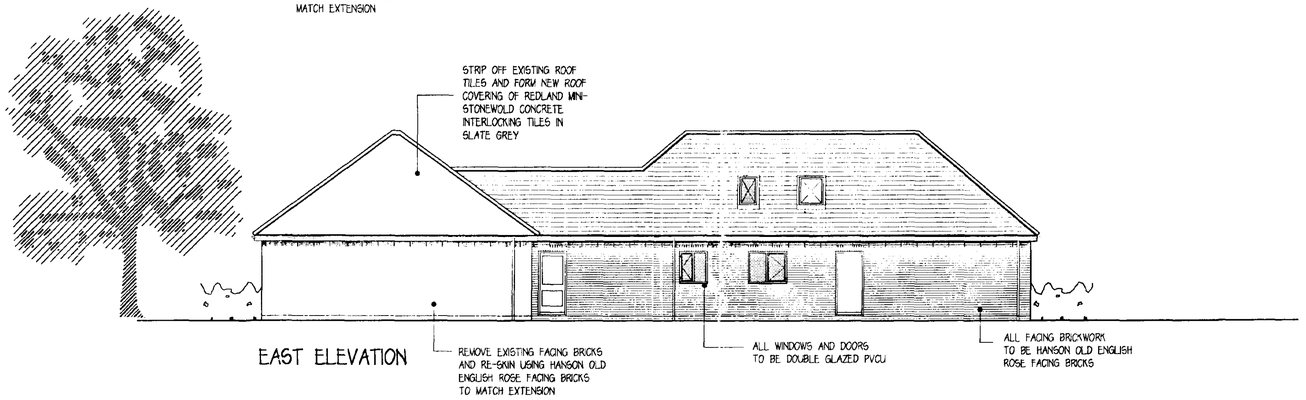

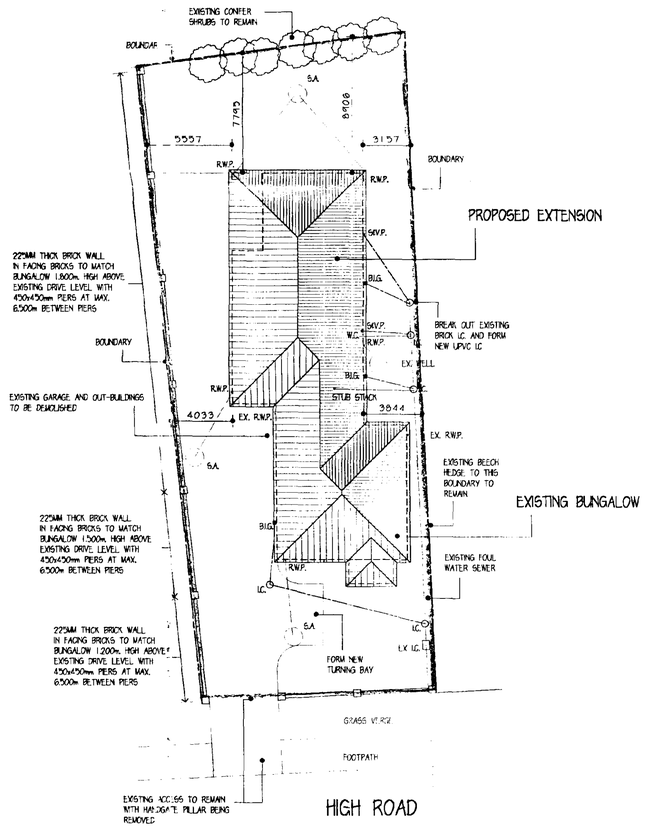

BLOCK PLAN

DETERMINED PLAN

HOUSING & PLANNING
19 MAY 2000
Ref: 0641/00

Langwith Design Associates

Architectural Design Consultants
registered office
72 Church Street
Holbeach
Spalding
Lincolnshire PE12 7LL
telephone: Holbeach (01406) 425766
fax: Holbeach (01406) 425766

Amendments


© Copyright Reserved

Client
MR. & MRS G. R. HICKS.


Project
ALTERATIONS AND ADDITIONS TO BUNGALOW.

Drawing
ELEVATIONS AS PROPOSED AND BLOCK PLAN.

Scale		Drawn	Checked
1:100 1:200		A.D.H.	G.R.H.
Date	No.		Ref.
MAY'00	LDA/300/02		

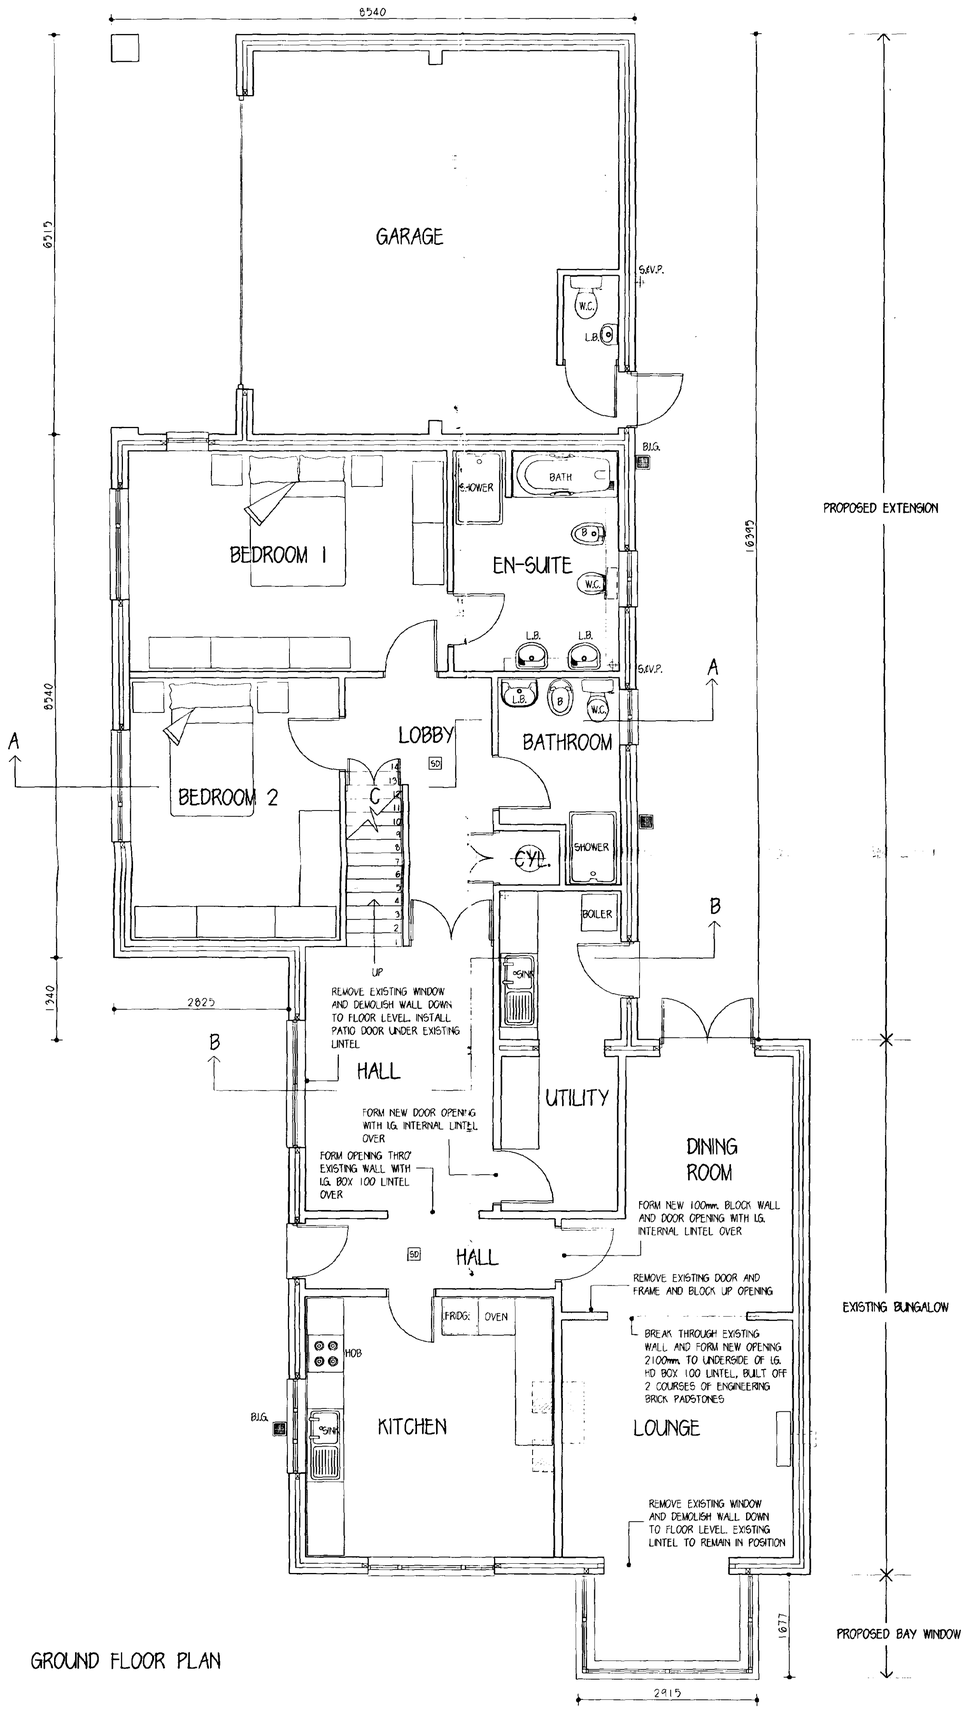

GROUND FLOOR PLAN

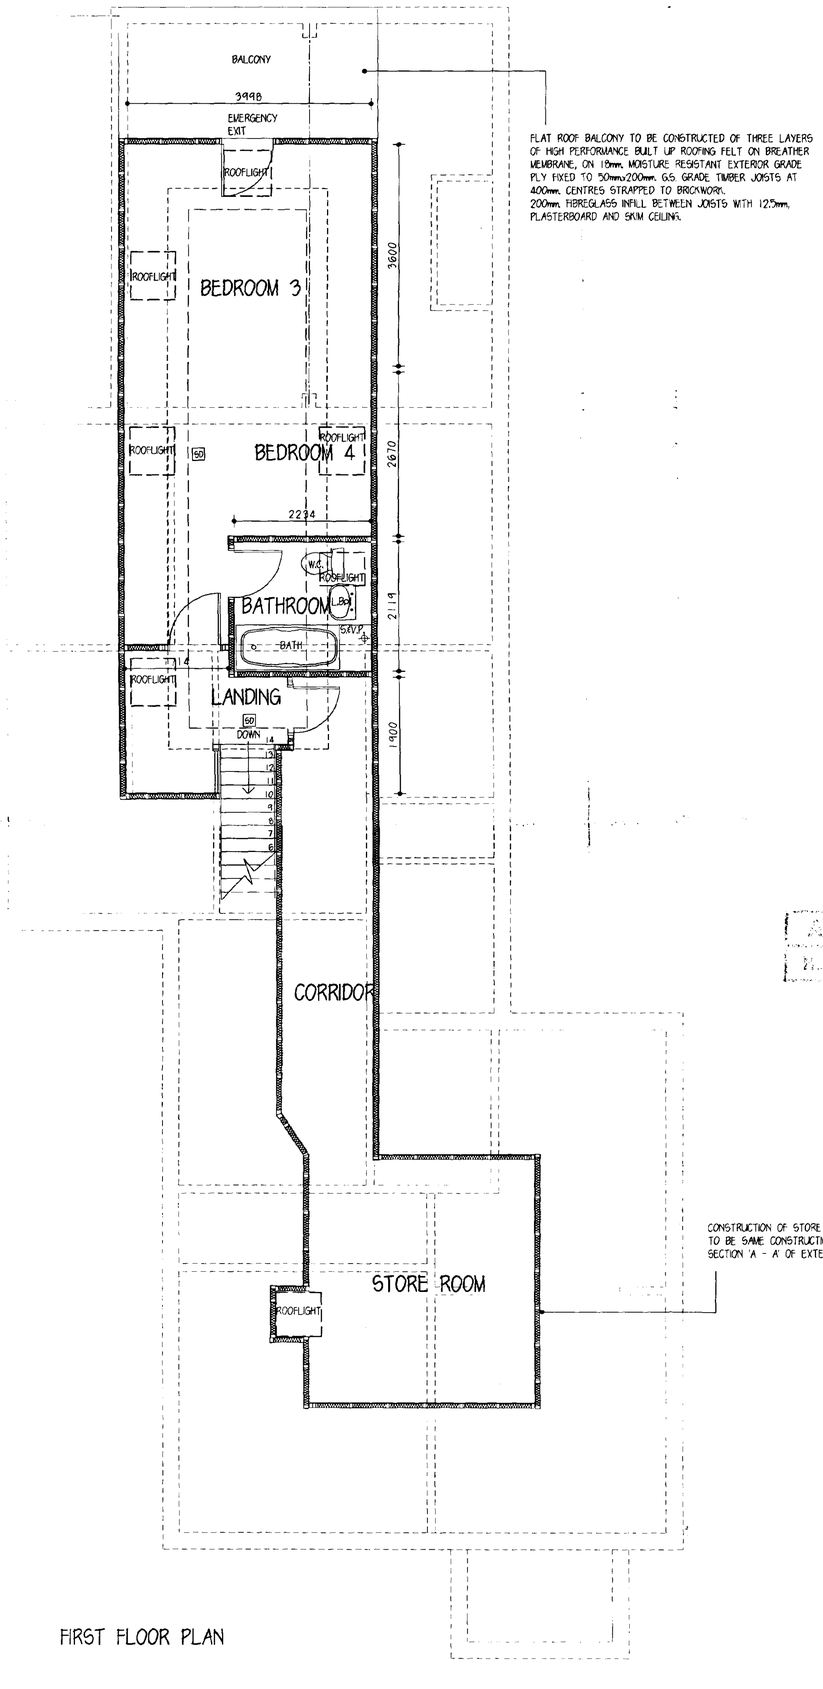

FLAT ROOF BALCONY TO BE CONSTRUCTED OF THREE LAYERS OF HIGH PERFORMANCE BUILT UP ROOFING FELT ON BREATHER MEMBRANE, ON 18mm. MOISTURE RESISTANT EXTERIOR GRADE PLY FIXED TO 50mmx200mm. G.S. GRADE TIMBER JOISTS AT 400mm. CENTRES STRAPPED TO BRICKWORK. 200mm. FIBREGLASS INFILL BETWEEN JOISTS WITH 12.5mm. PLASTERBOARD AND SKIM CEILING.

FIRST FLOOR PLAN

A1

Langwith Design Associates

Architectural Design Consultants
registered office
72 Church Street
Holbeach
Spalding
Lincolnshire PE12 7LL
telephone: Holbeach (01406) 425766
fax: Holbeach (01406) 425766

RECEIVED BY HOLBEACH PLANNING
21 MAR 2001
Ref: 0611100

Amendments

A	30/08/00	INTERNAL WALL TO LOUNGE ALTERED. SINGLE GARAGE DOOR IN LIEU OF TWO GARAGE DOORS. ROOFLIGHT REPOSITIONED
B	18/09/00	OPENING TO HALL ENLARGED.
C	20/03/01	ROOM LAYOUT TO FIRST FLOOR AMENDED.

© Copyright Reserved

Client
MR. & MRS. G. R. HICKS.

Project
ALTERATIONS AND ADDITIONS TO BUNGALOW.


Drawing
GROUND AND FIRST FLOOR PLANS AS PROPOSED.

Scale	Drawn	Checked
1:50	A.D.H.	G.R.H.


Date	No.	Ref.
MAY'00	LDA/300/03	C




SOUTH ELEVATION

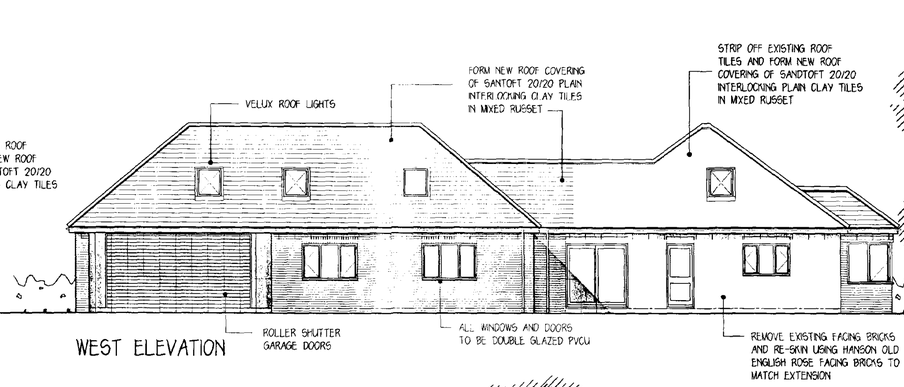


WEST ELEVATION

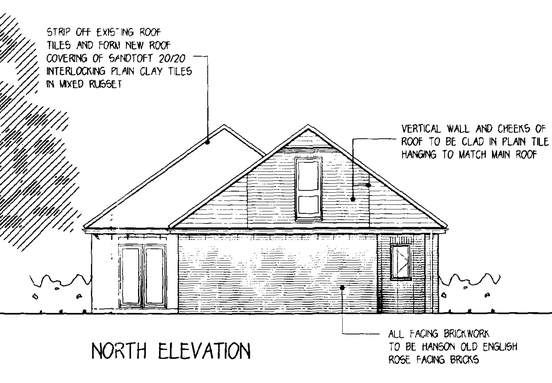

NORTH ELEVATION

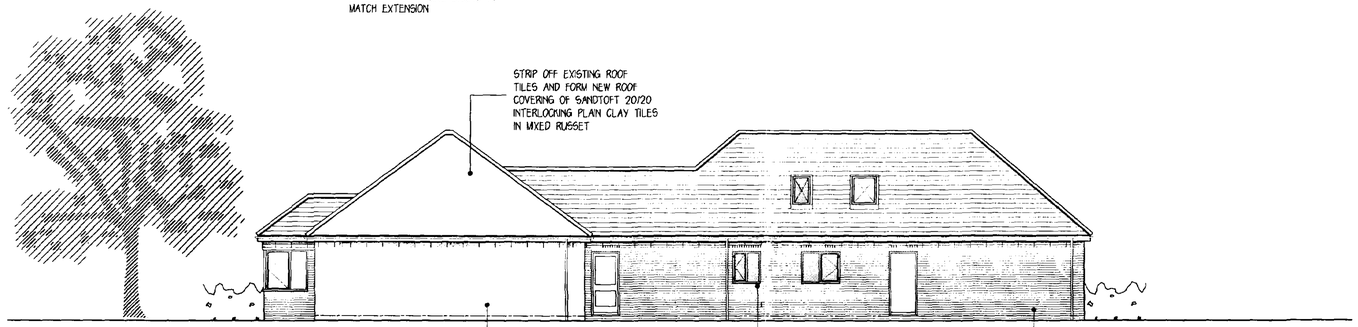

EAST ELEVATION

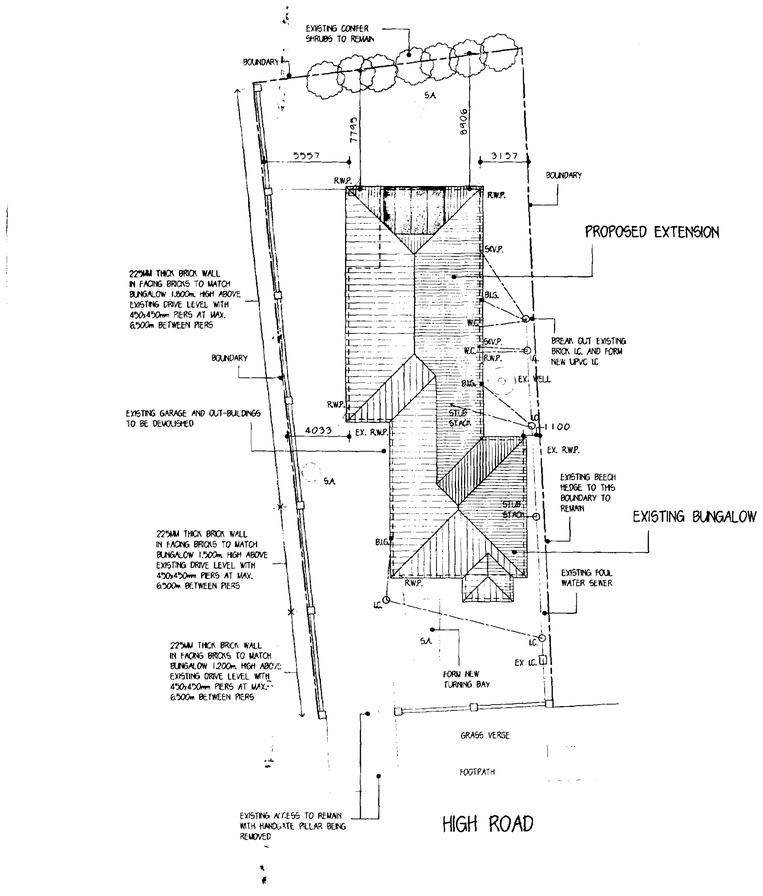

BLOCK PLAN

A1

Langwith Design Associates

Architectural Design Consultants
registered office
72 Church Street
Holbeach
Spalding
Lincolnshire PE12 7LL
telephone: Holbeach (01406) 425766
fax: Holbeach (01406) 425766

2001
964/100

Amendments

A BAY WINDOW ADDED, DRAINAGE AMENDED.
B SINGLE GARAGE DOOR IN LIEU OF TWO GARAGE DOORS. VELUX ROOFLIGHT TO LANDING RE-POSITIONED.
C REAR ELEVATION AMENDED, ROOF TILE AMENDED.


© Copyright Reserved

Client
MR. & MRS G. R. HICKS.


Project
ALTERATIONS AND ADDITIONS TO BUNGALOW.

Drawing
ELEVATIONS AS PROPOSED AND BLOCK PLAN.


Scale		Drawn	Checked
1:100 1:200		A.D.H.	G.R.H.
Date	No.		Ref.
MAY'00	LDA/300/02		C

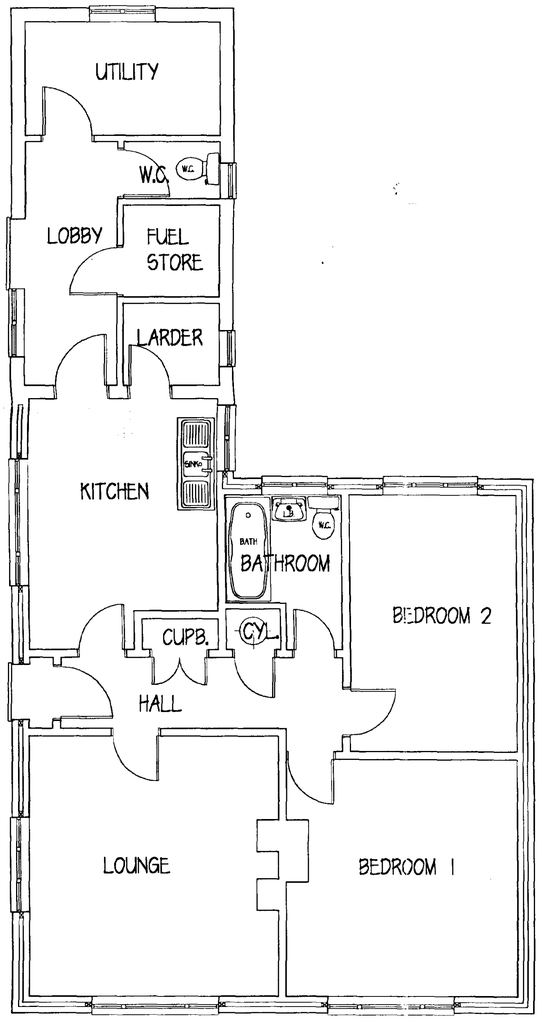

FLOOR PLAN

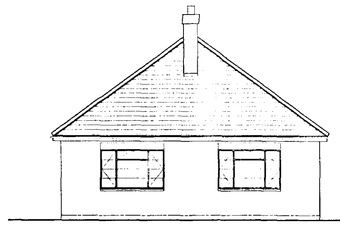


SOUTH ELEVATION

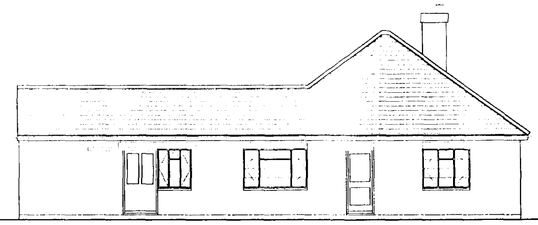


WEST ELEVATION



NORTH ELEVATION

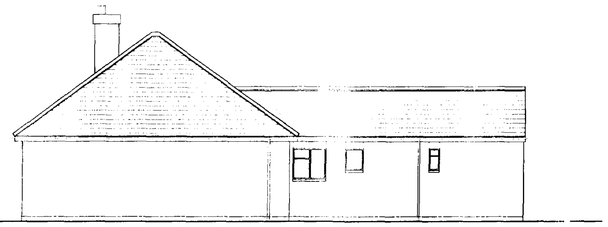

EAST ELEVATION

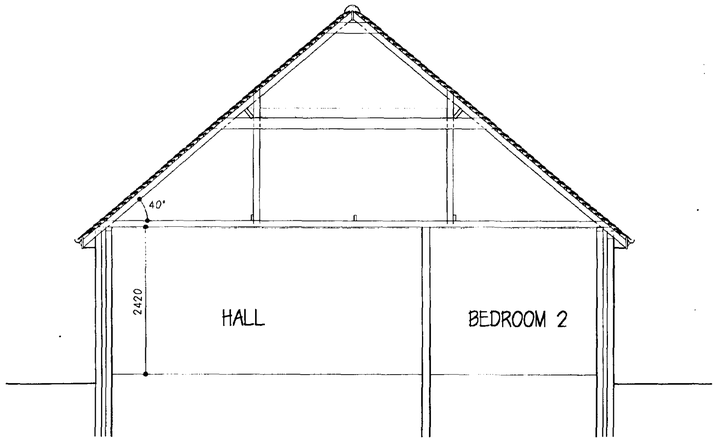

Langwith Design Associates

Architectural Design Consultants
registered office
72 Church Street
Holbeach
Spalding
Lincolnshire PE12 7LL
telephone: Holbeach (01406) 425766
fax: Holbeach (01406) 425766

Amendments


© Copyright Reserved

Client
MR. & MRS G. R. HICKS.


Project
ALTERATIONS AND ADDITIONS TO BUNGALOW.

Drawing
FLOOR PLAN AND ELEVATIONS AS EXISTING.

Scale		Drawn	Checked
1:100		A.D.H.	G.R.H.
Date	No.		Ref.
APRIL'00	LDA/300/01		

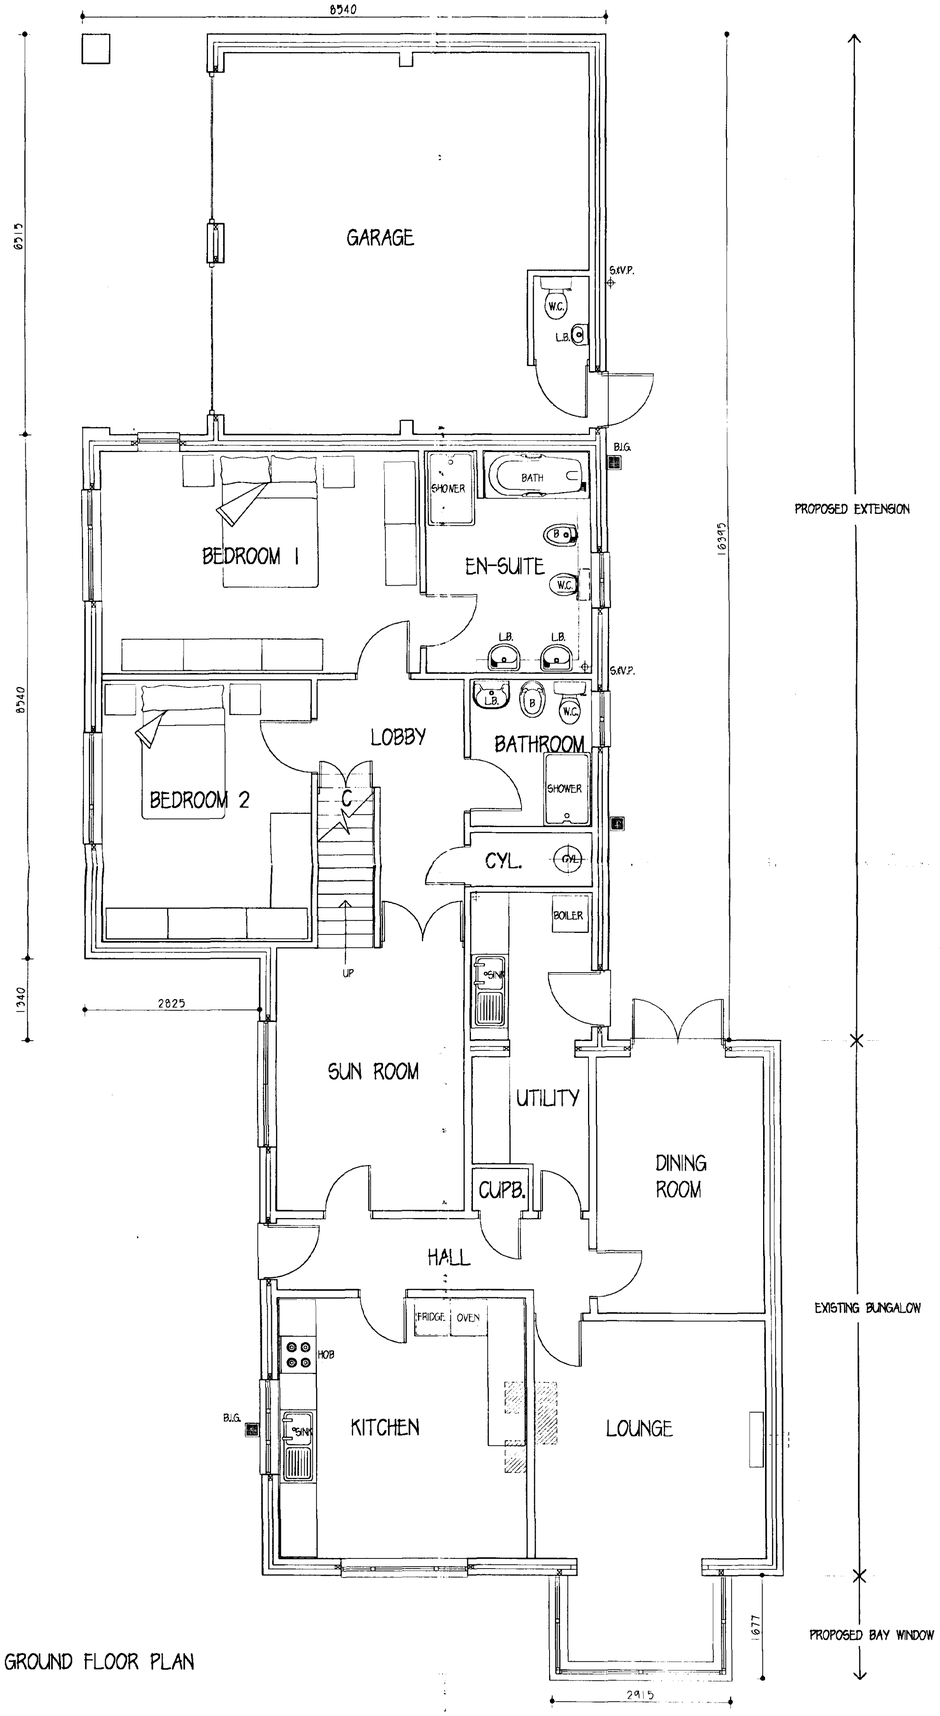

GROUND FLOOR PLAN

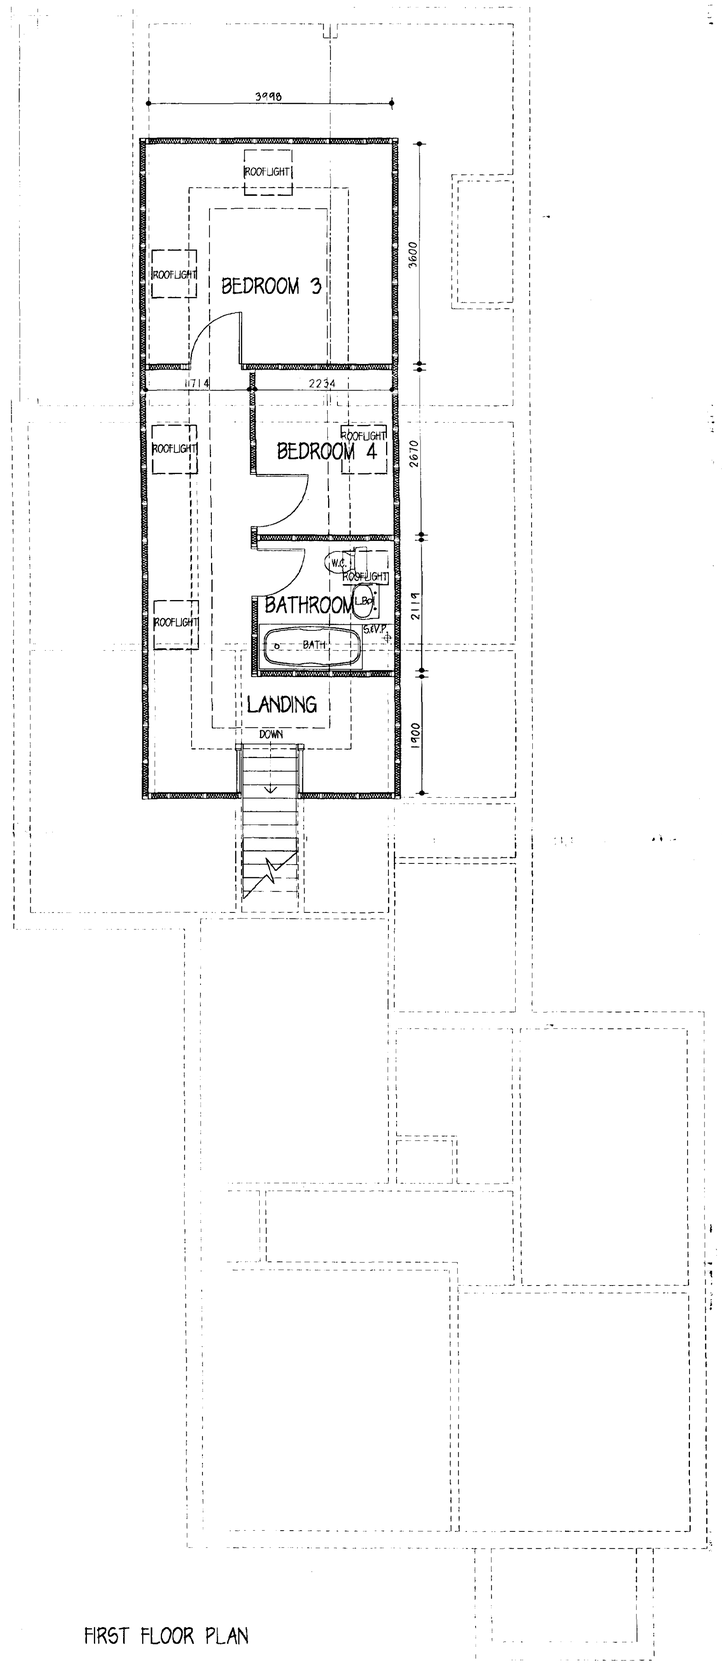

FIRST FLOOR PLAN

...DC
...PLANNING
19 MAY 2000
Ref: 06410a

Langwith Design Associates

Architectural Design Consultants
registered office
72 Church Street
Holbeach
Spalding
Lincolnshire PE12 7LL
telephone: Holbeach (01406) 425766
fax: Holbeach (01406) 425766

Amendments

© Copyright Reserved

Client
MR. & MRS. G. R. HICKS.

Project
ALTERATIONS AND ADDITIONS TO BUNGALOW.

Drawing
GROUND AND FIRST FLOOR PLANS AS PROPOSED.

Scale		Drawn	Checked
1:50		A.D.H.	G.R.H.
Date	No.		Ref.
MAY00	LDA/300/03		