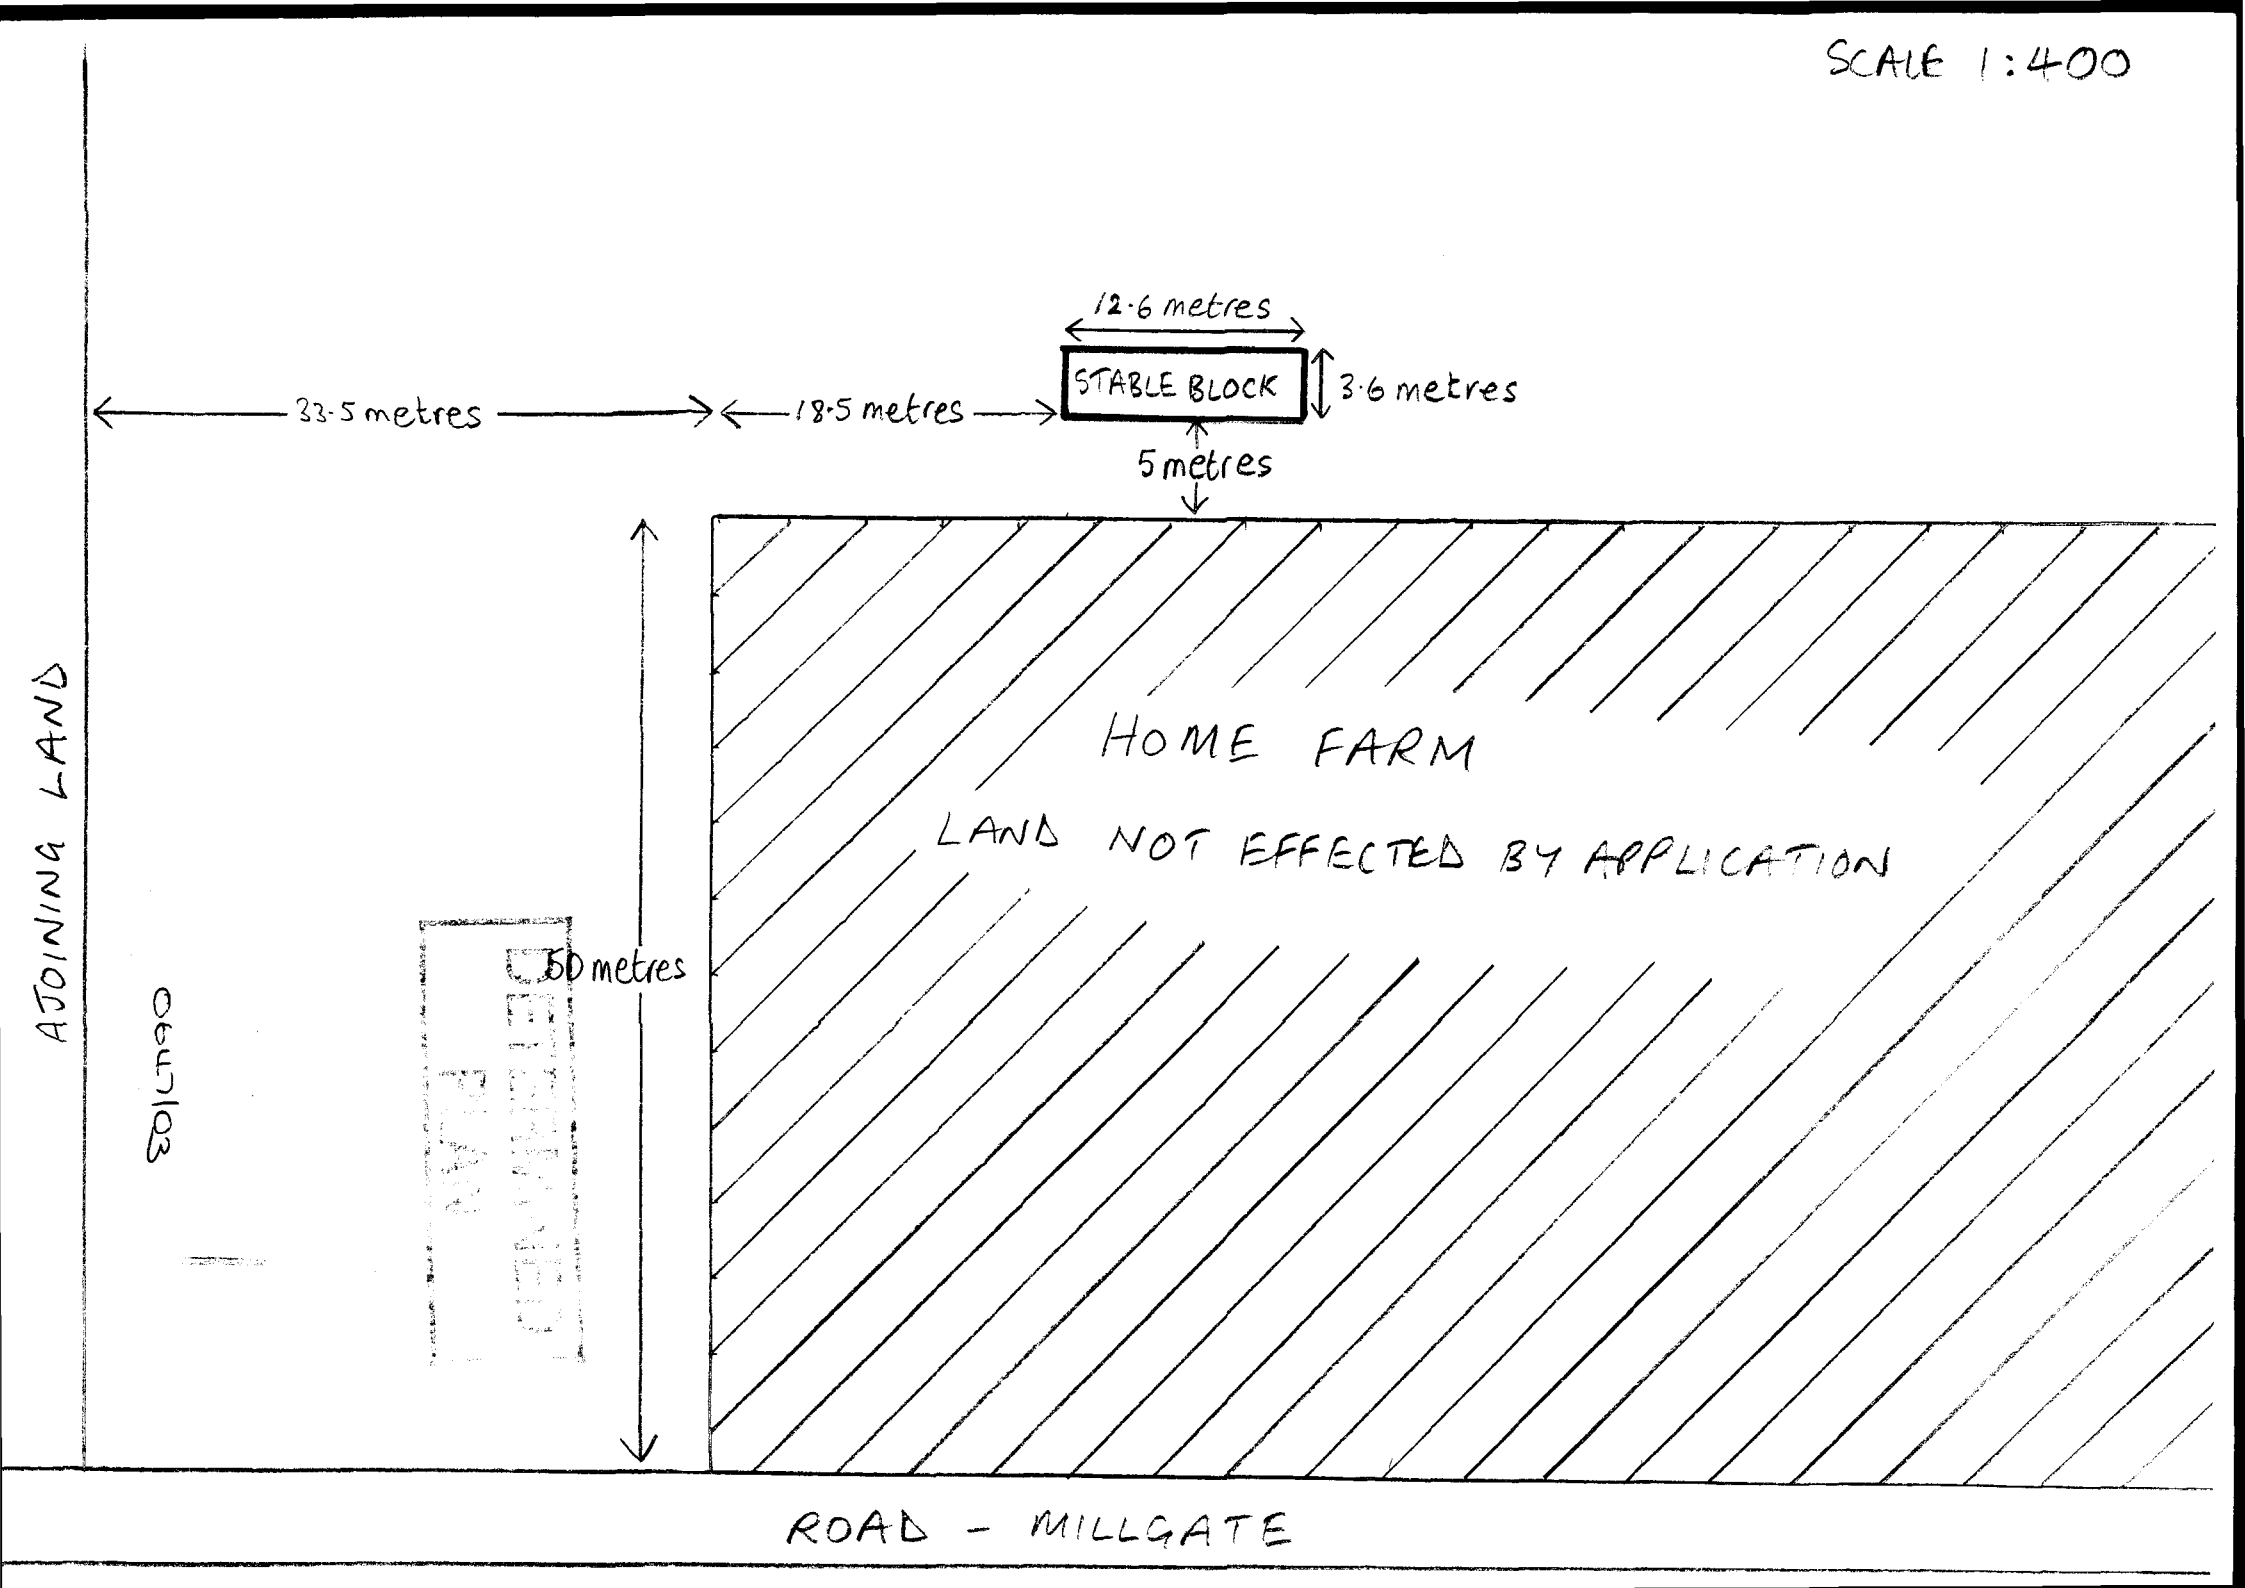
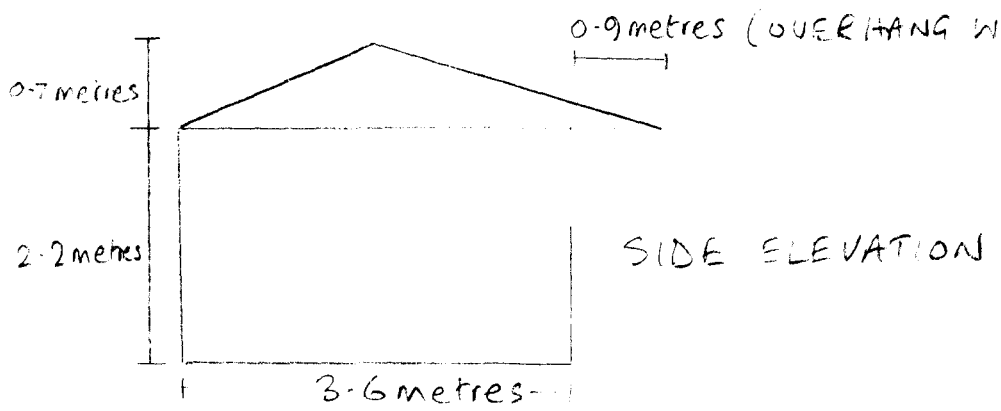
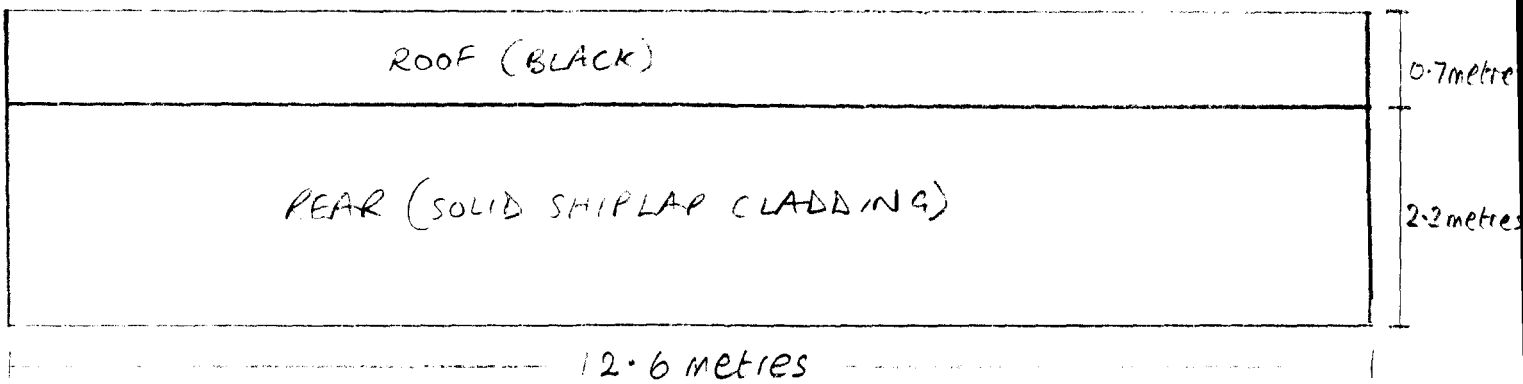
SCALE 1:400

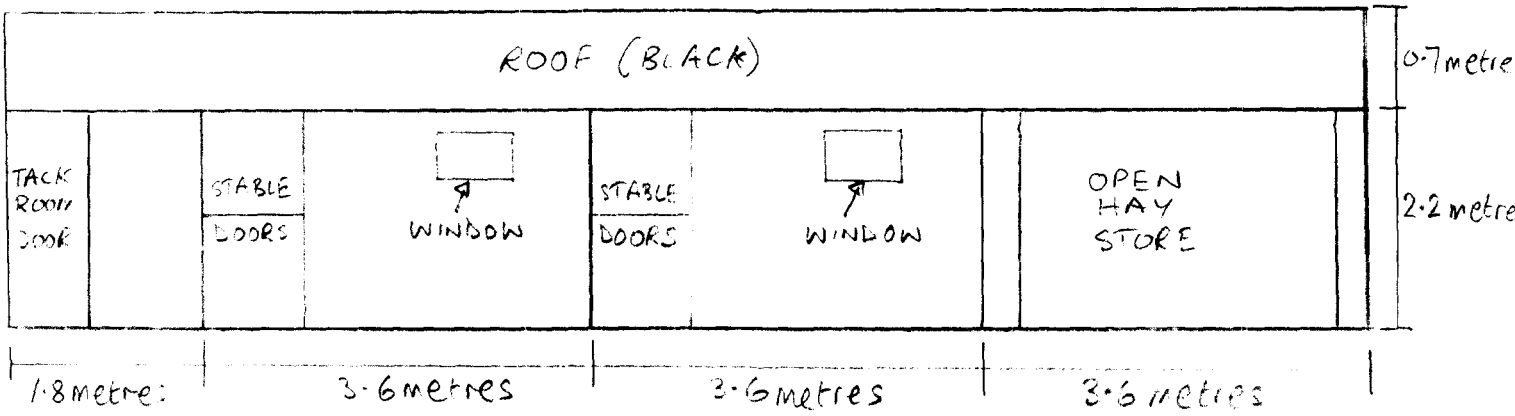

12·6 metres
STABLE BLOCK
3·6 metres
33·5 metres
18·5 metres
5 metres
ADJOINING LAND
HOME FARM
LAND NOT EFFECTED BY APPLICATION
50 metres
ROAD - MILLGATE



SIDE ELEVATION



REAR ELEVATION



FRONT ELEVATION

SEE PHOTOGRAPH FOR INDICATION OF THE COLOUR OF ~~TIMBER~~ CLADDING

DETERMINED
ent

SCALE 1:70

0647/03