


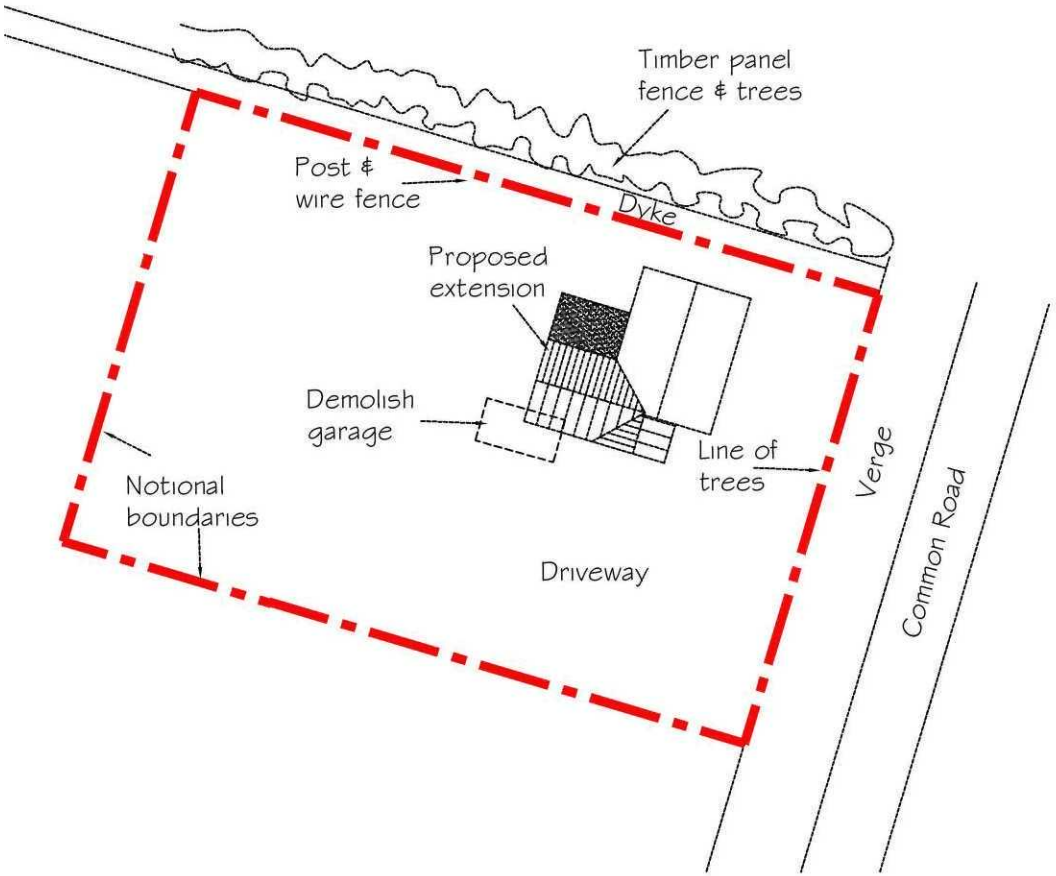

SITE PLAN 1:500

M2

M2 BUILDING CONSULTANTS LLP
8 Teal Grove, Cowbit, Spalding, Lincs. PE12 6XG
Tel: (01406) 380139
Email: info@m2-buildingconsultants.biz

PROJECT			DRAWING TITLE
PROPOSED EXTENSION AT STOW-VILLE THE COMMON, WHAPLODE DROVE PE12 0UF			SITE PLAN
DRAWN GM	DATE	SCALE AS SHOWN	DWG NR. LOC 427.19.11 / 01 B