
This drawing is the copyright property of M2 Building Consultants LLP.

The contractor is to check all measurements on site before commencing work.
Read in conjunction with engineers details.

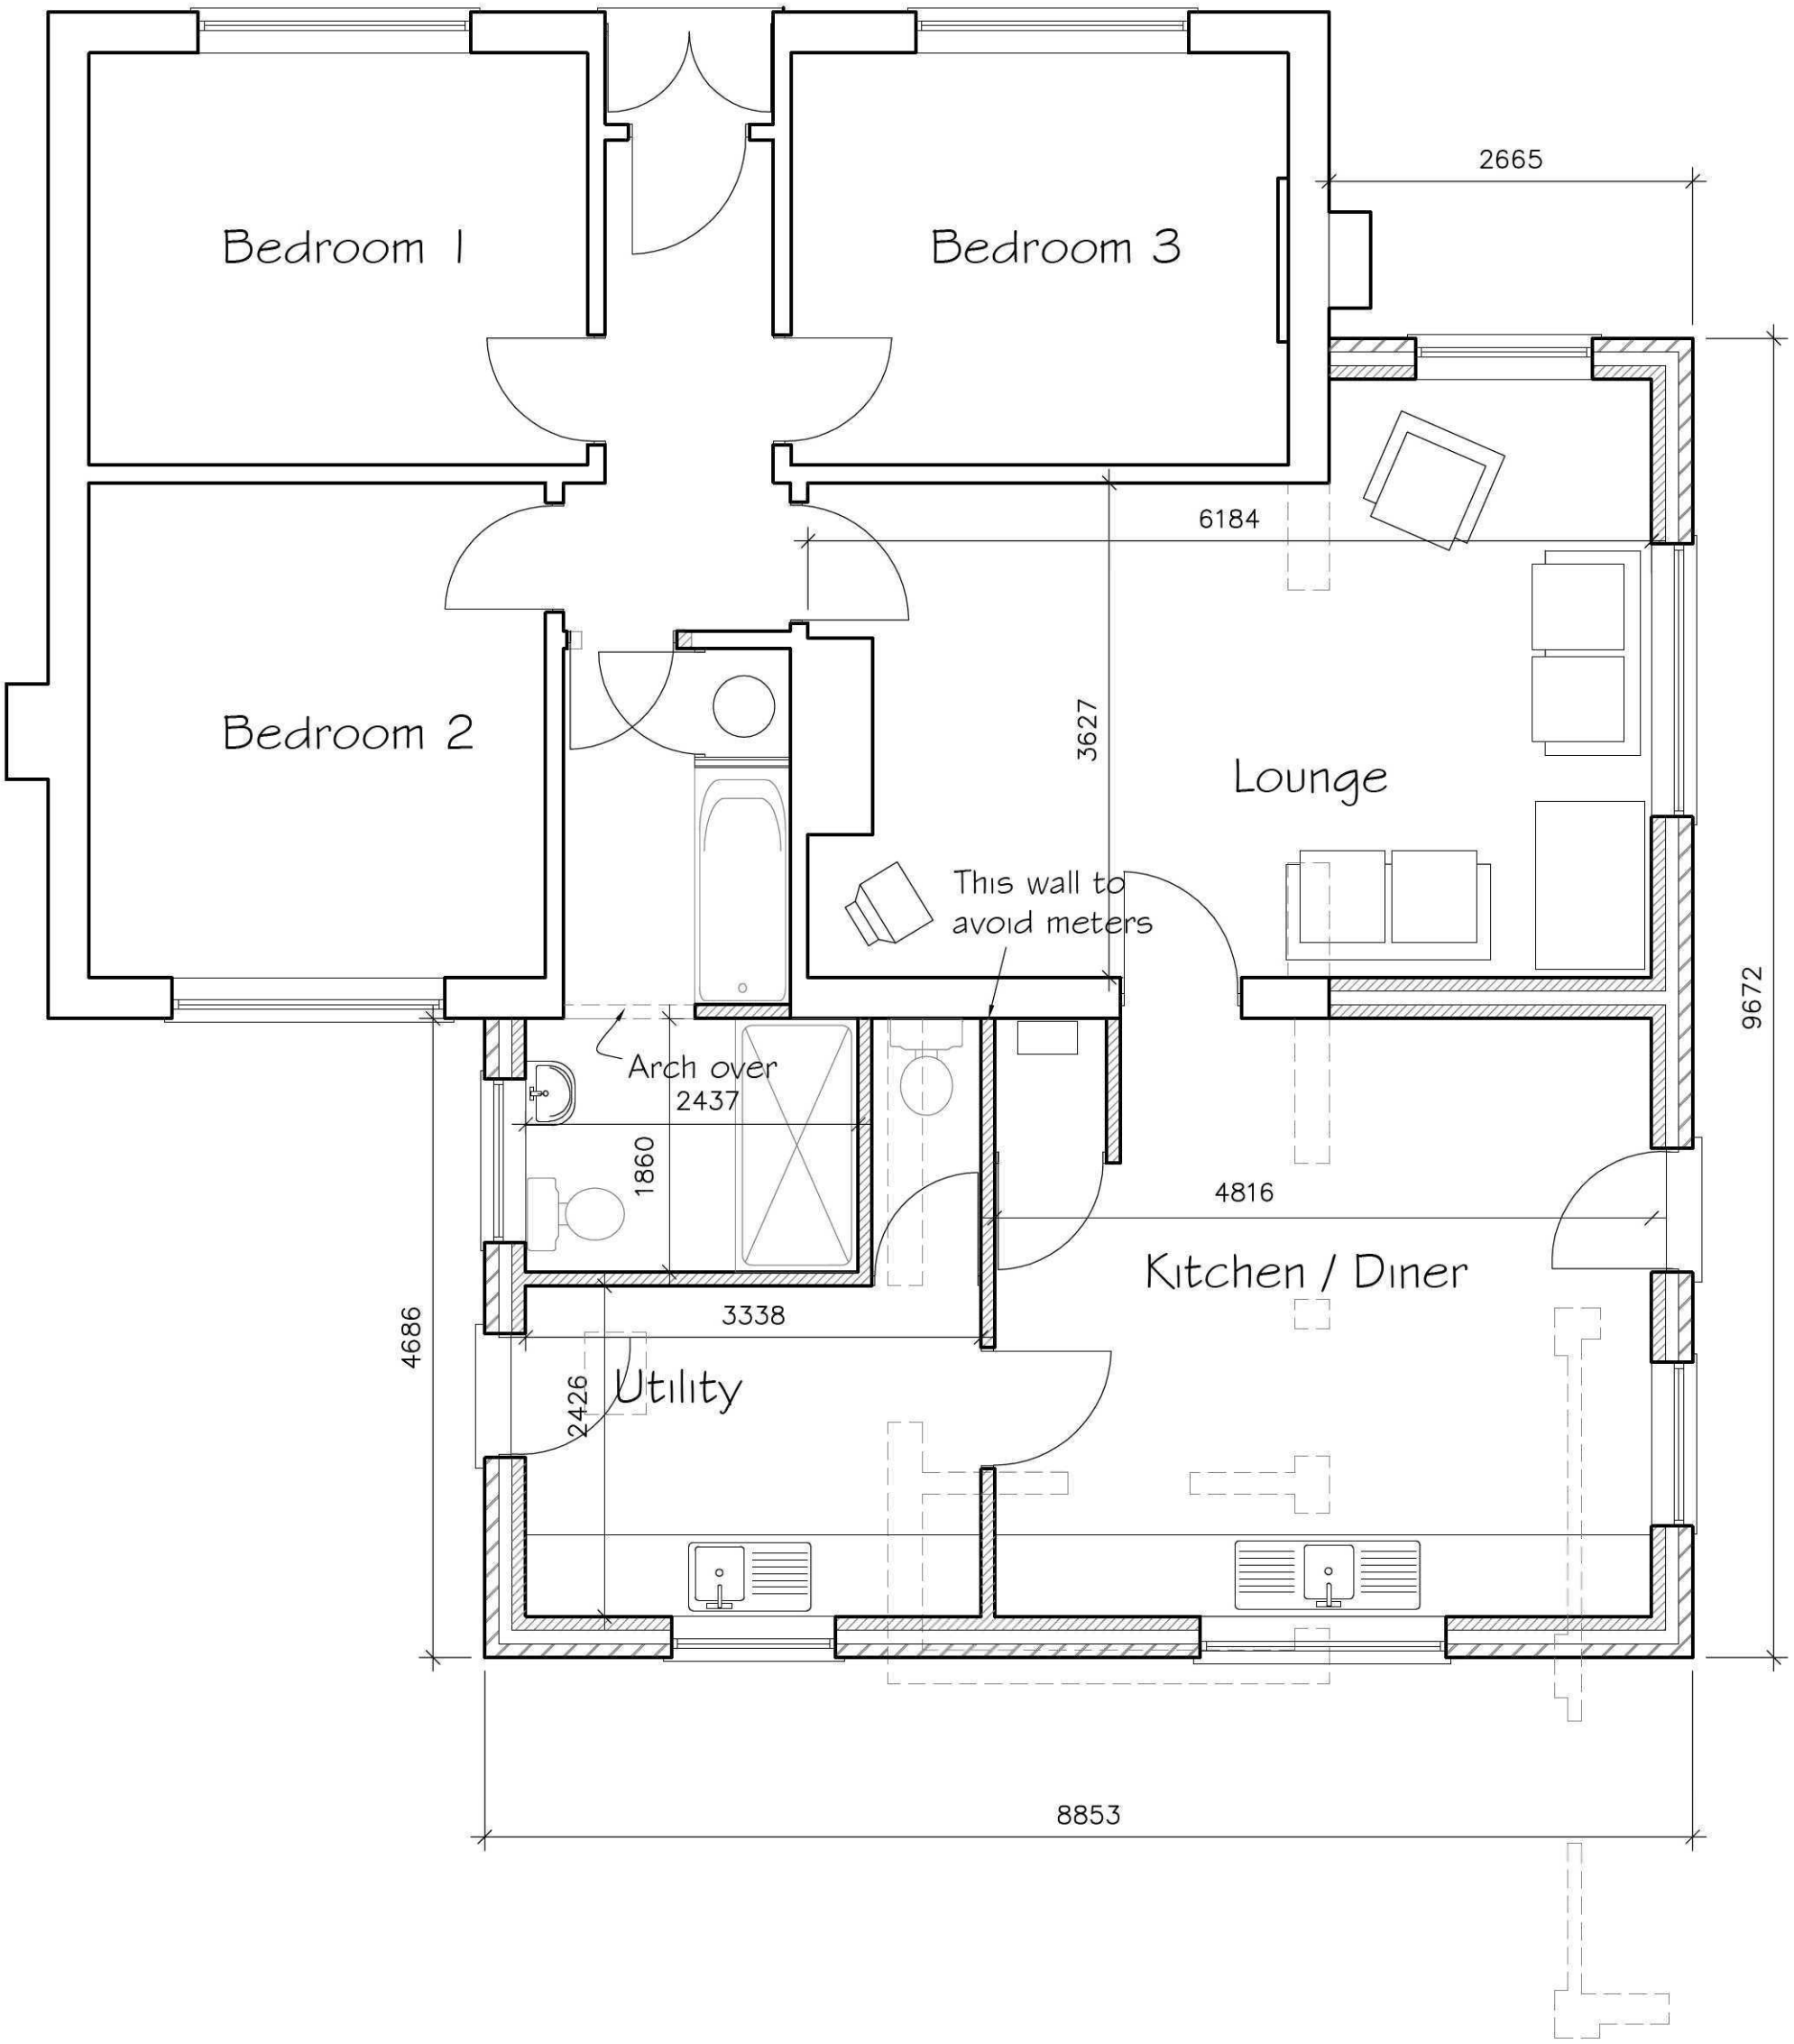

GROUND FLOOR PLAN

M2 BUILDING CONSULTANTS LLP 8 Teal Grove, Cowbit, Spalding, Lincs. PE12 6XG Tel: (01406) 380139 Email: info@m2-buildingconsultants.biz	PROJECT PROPOSED EXTENSION AT STOW-VILLE THE COMMON, WHAPLODE DROVE PE12 0UF			DRAWING TITLE PROPOSED FLOOR PLAN
	DRAWN GM	DATE MAY 2011	SCALE 1: 50	DWG NR. LOC 427.19.11 / 05D