




REAR ELEVATION

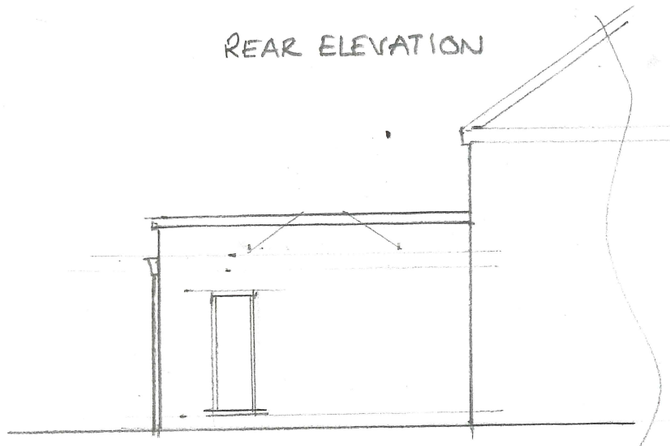

SIDE ELEVATION

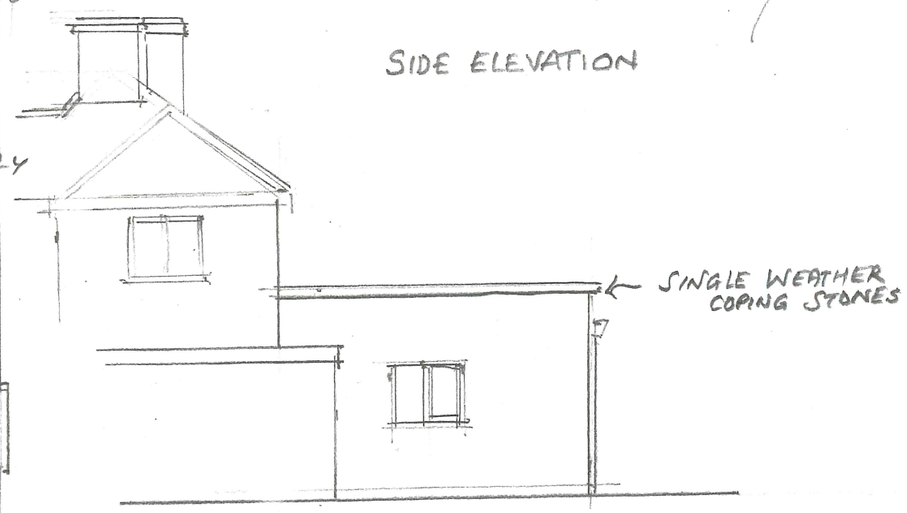

SIDE ELEVATION
SCALE 1:100

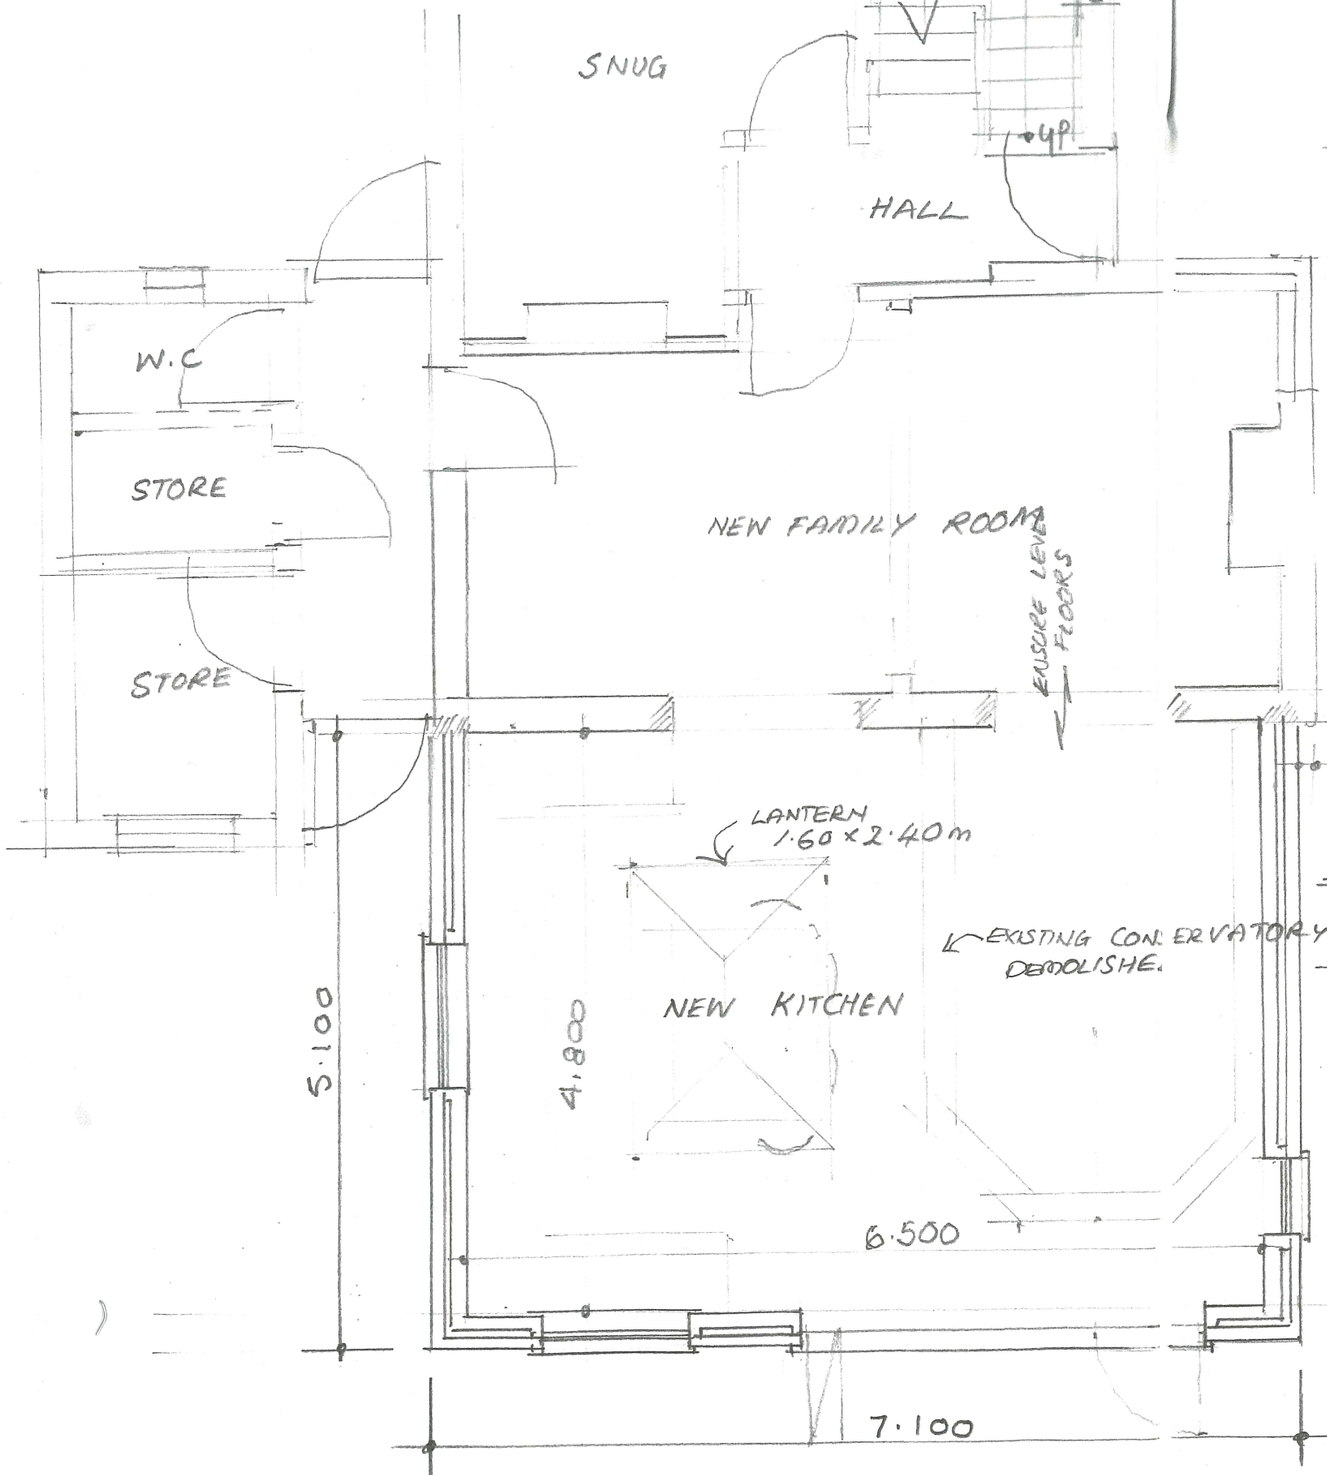

NEW GROUND FLOOR LAYOUT.
SCALE 1:50

PROJECT: PROPOSED SINGLE STOREY REAR EXTENSION
36. HIGH ROAD. WHAPLODE. LINCS
CLIENTS: MR G. HUGGINS & MRS S. COOK.
DATE JUNE 22 DRAW No. HUGGINS 02 22