

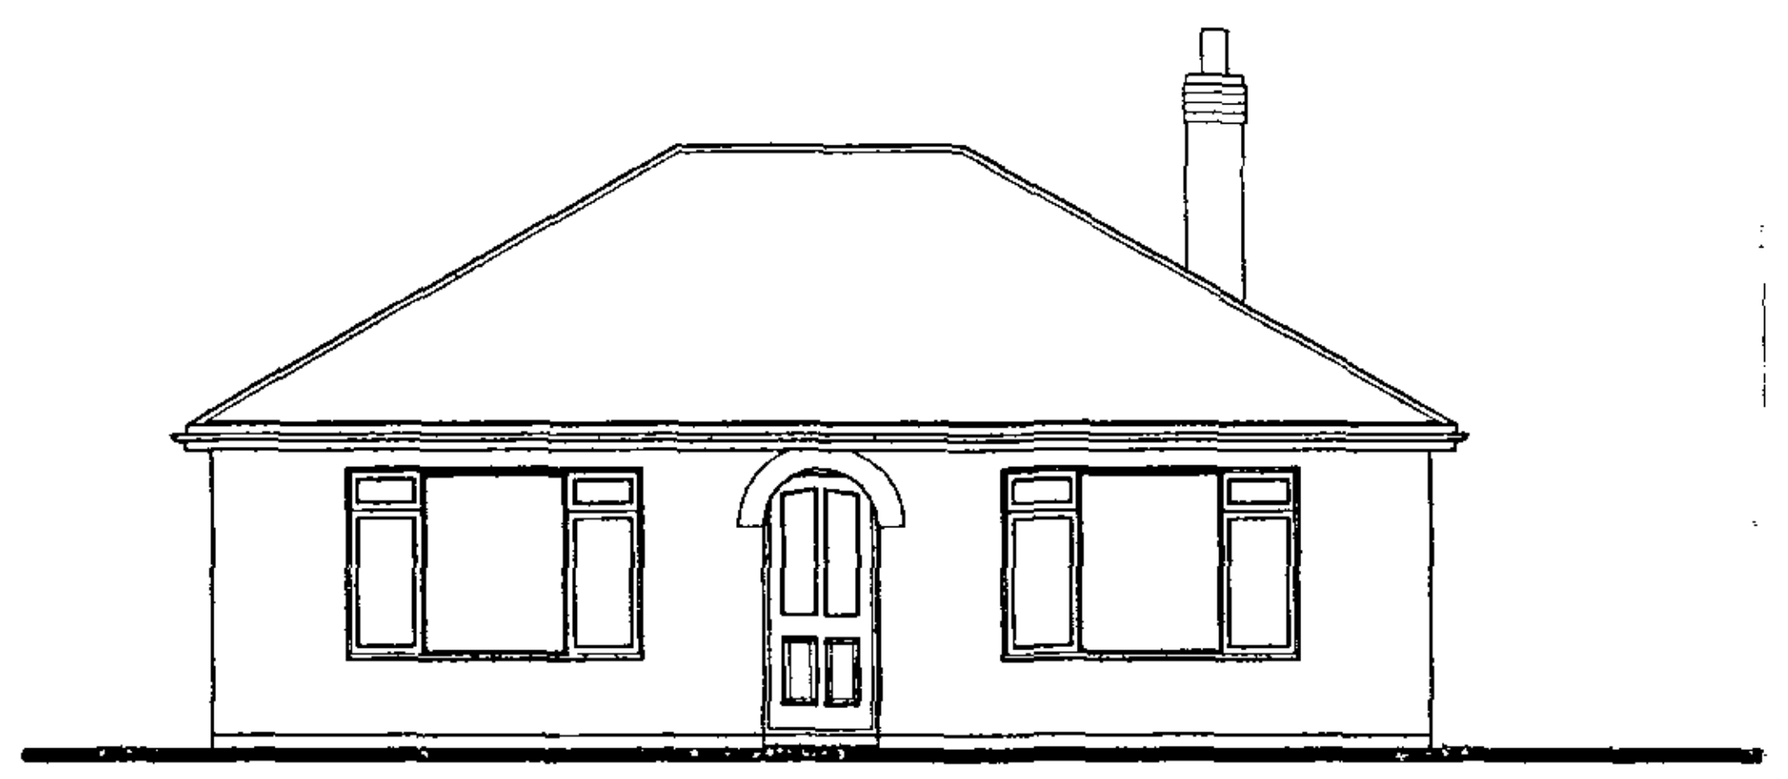



FRONT ELEVATION

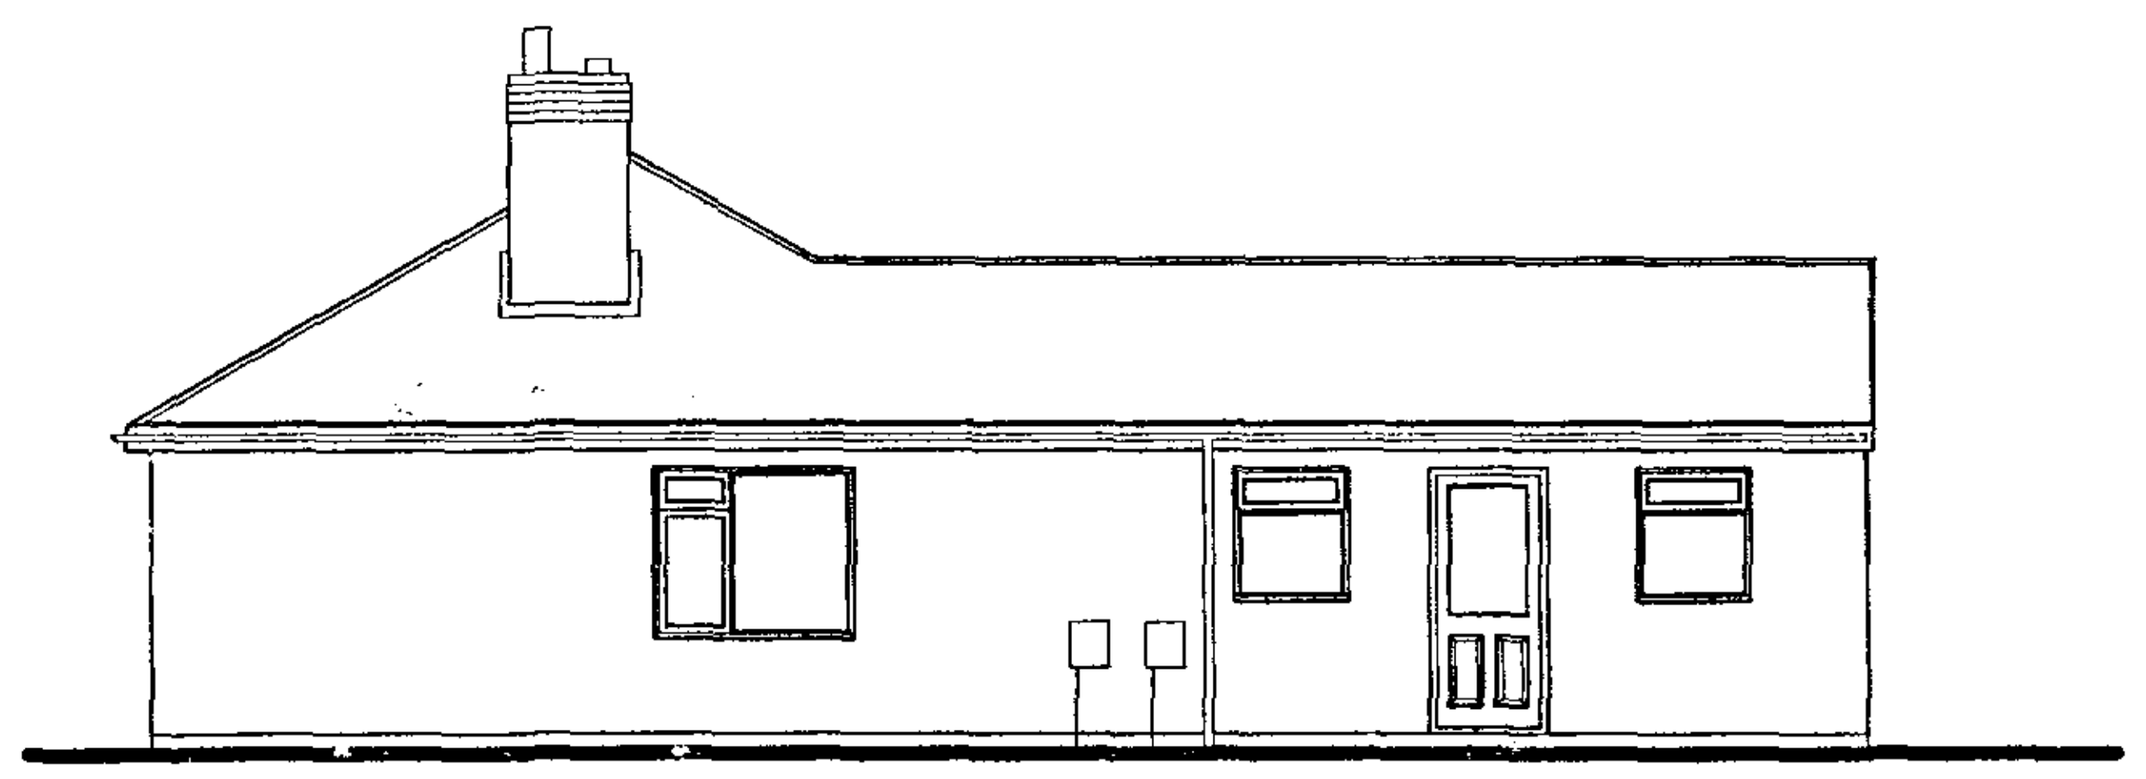


SIDE ELEVATION

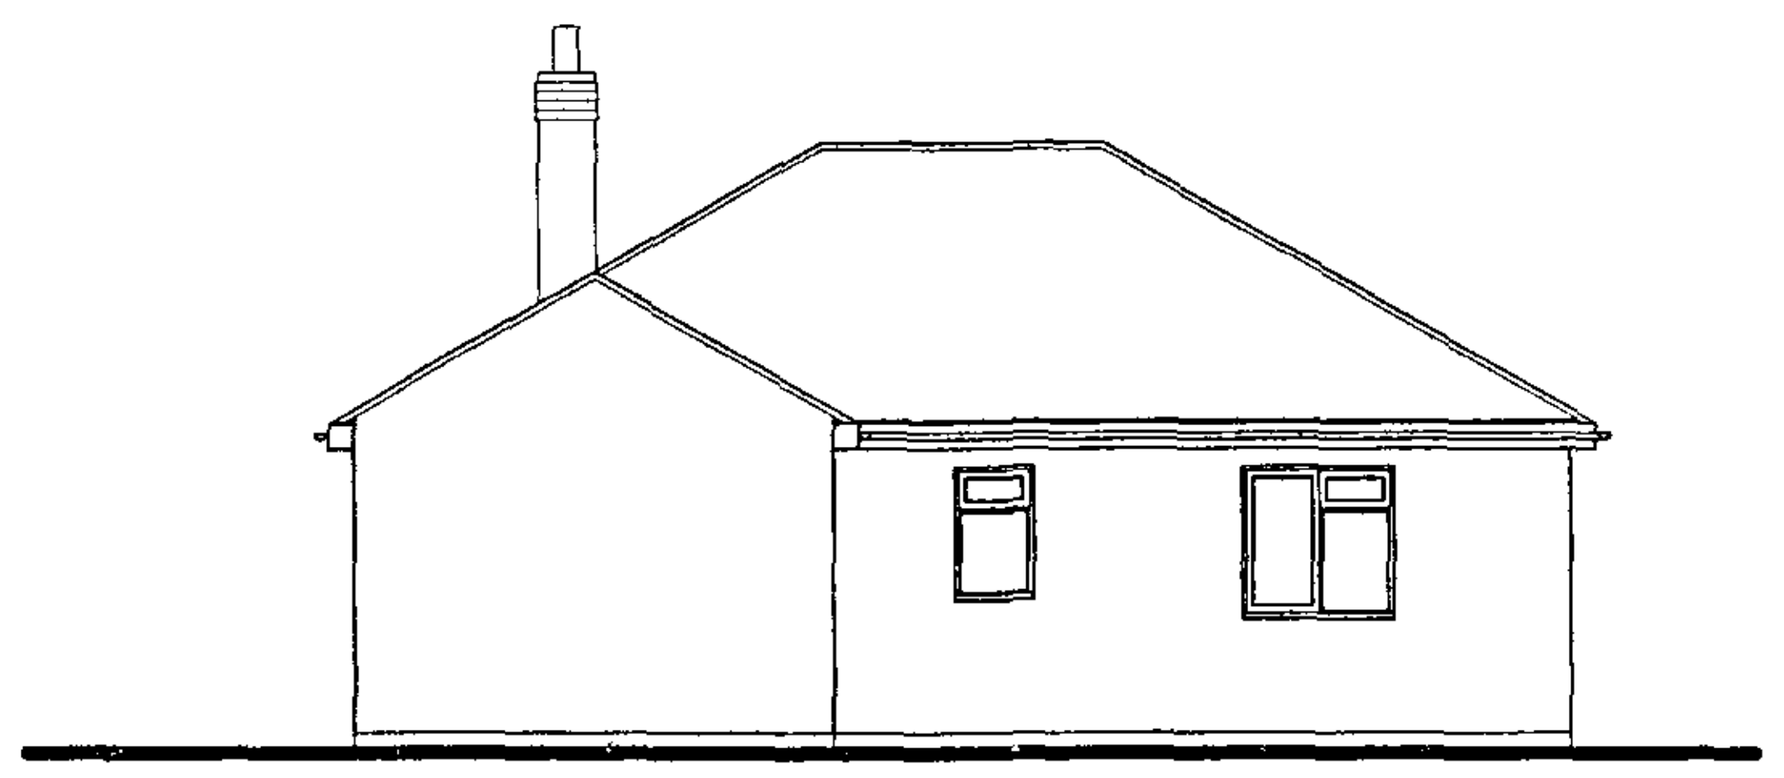


REAR ELEVATION

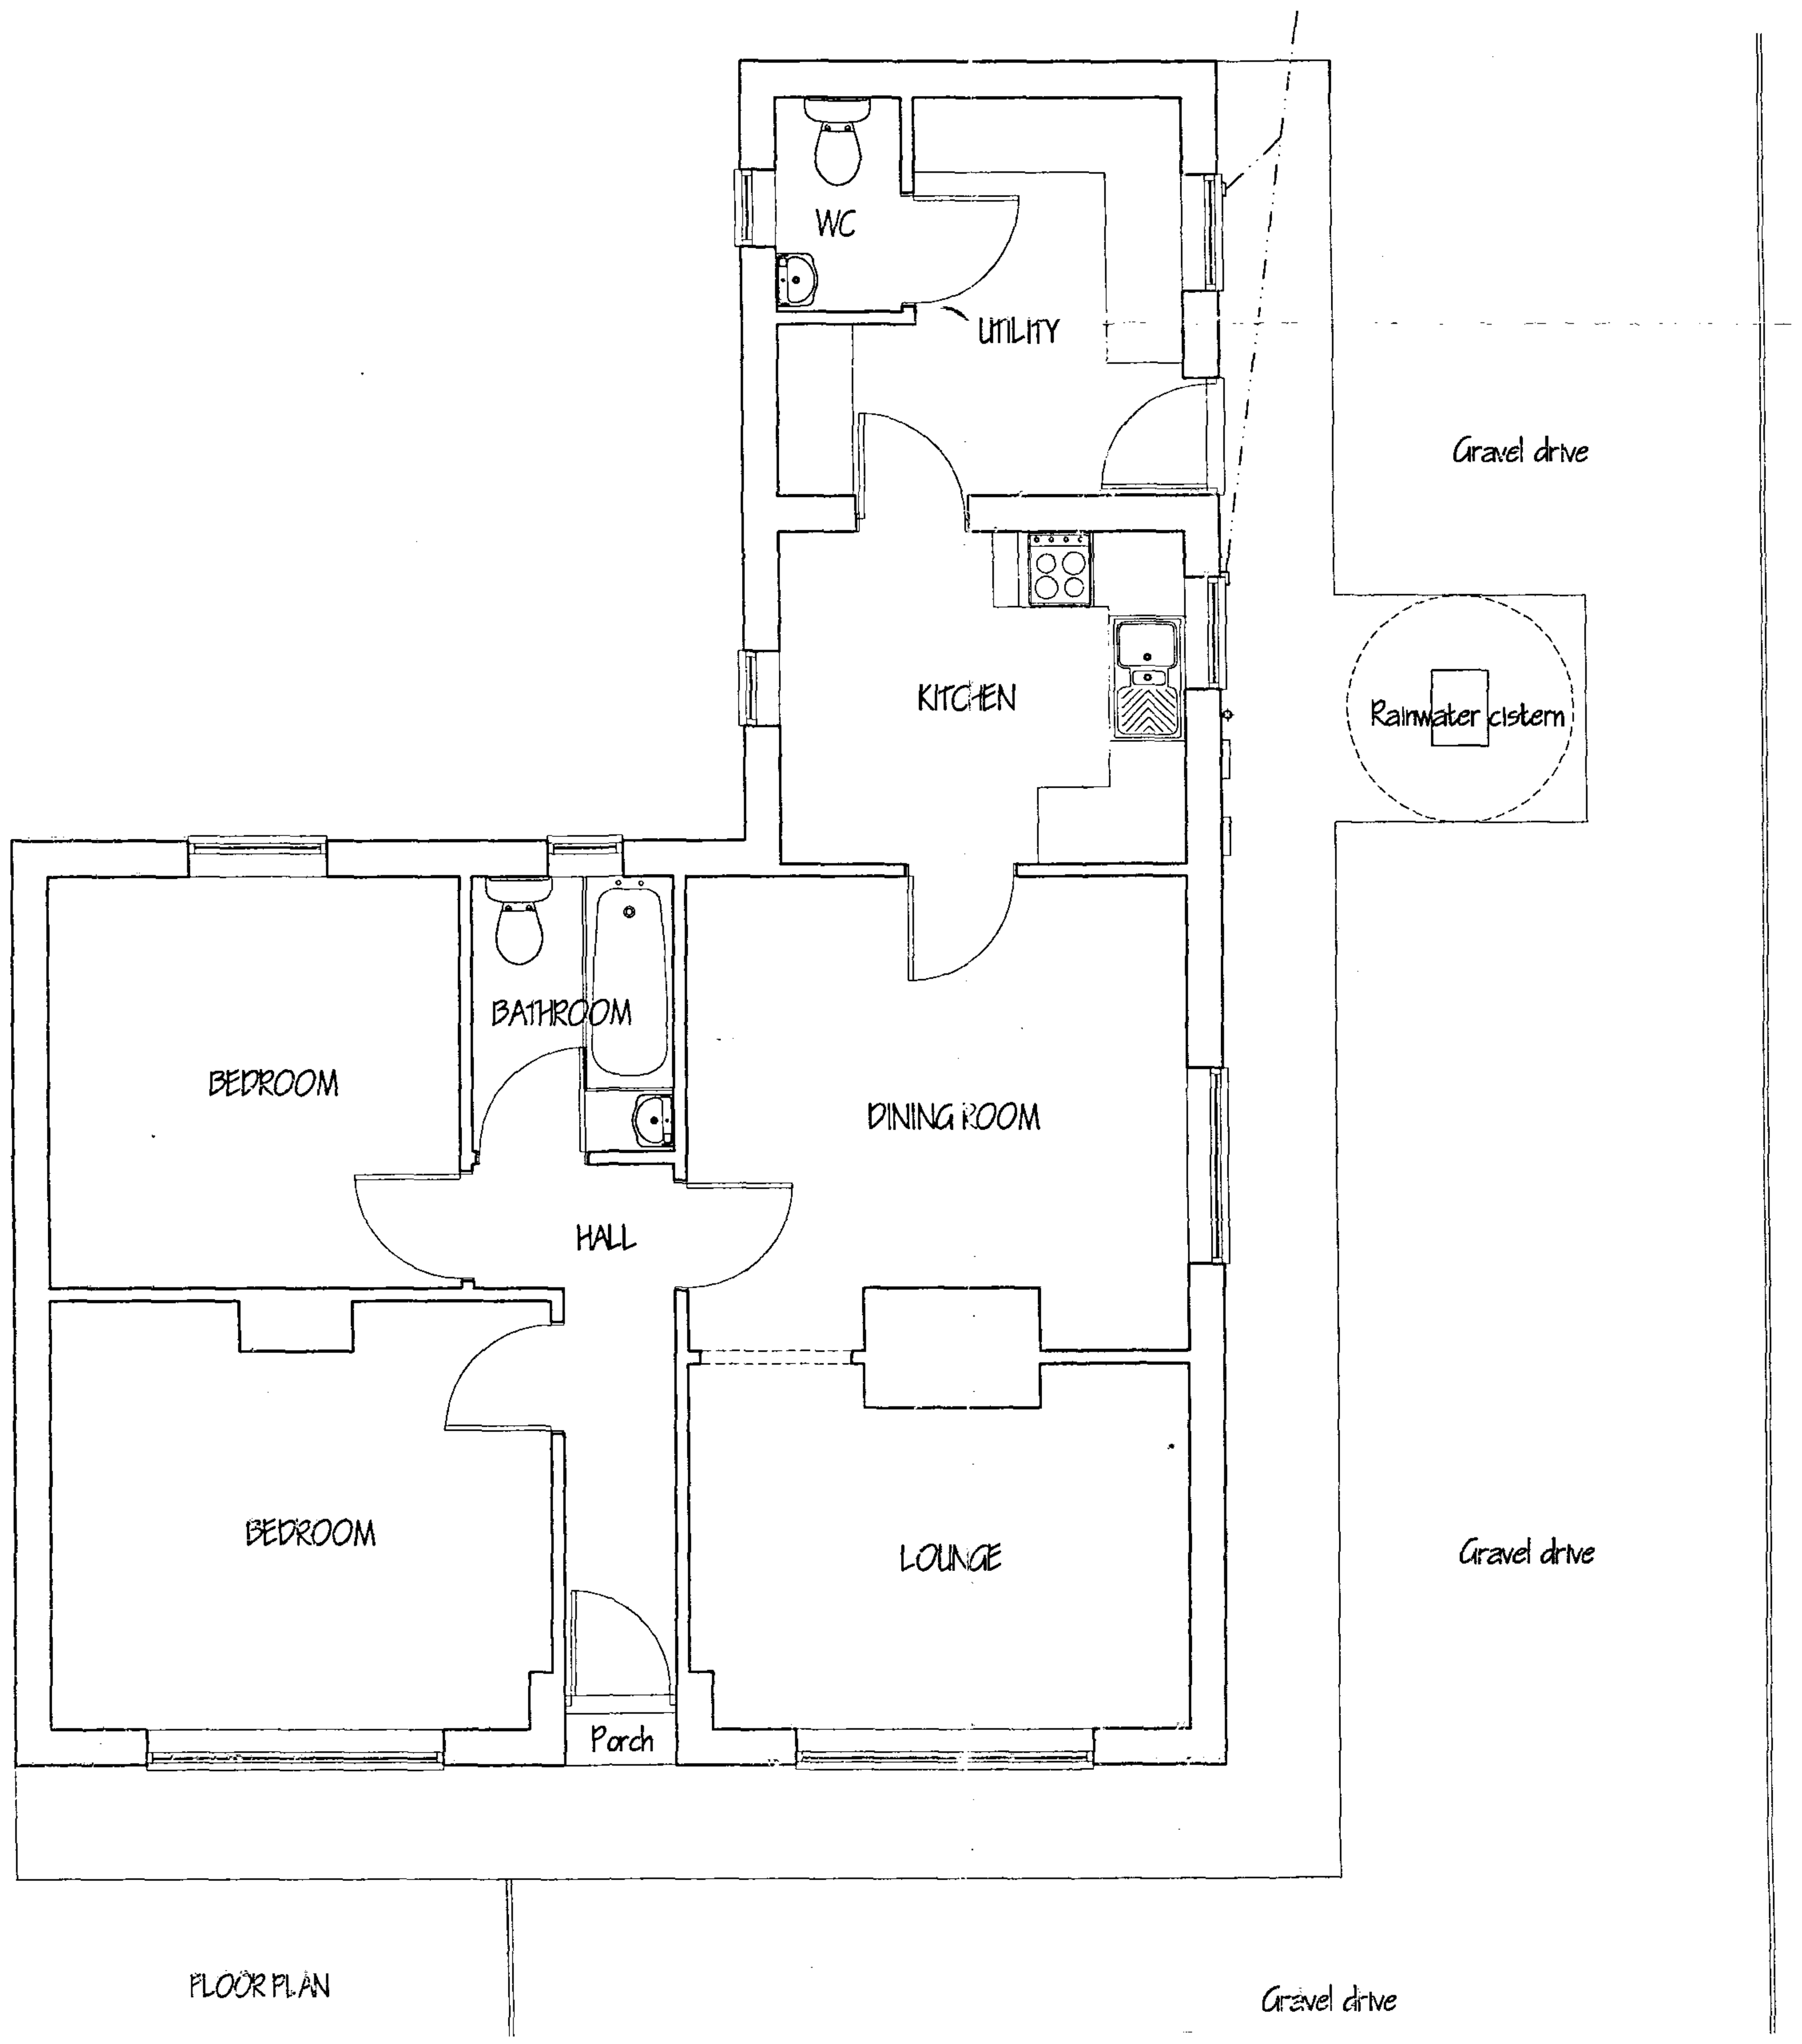

FLOOR PLAN

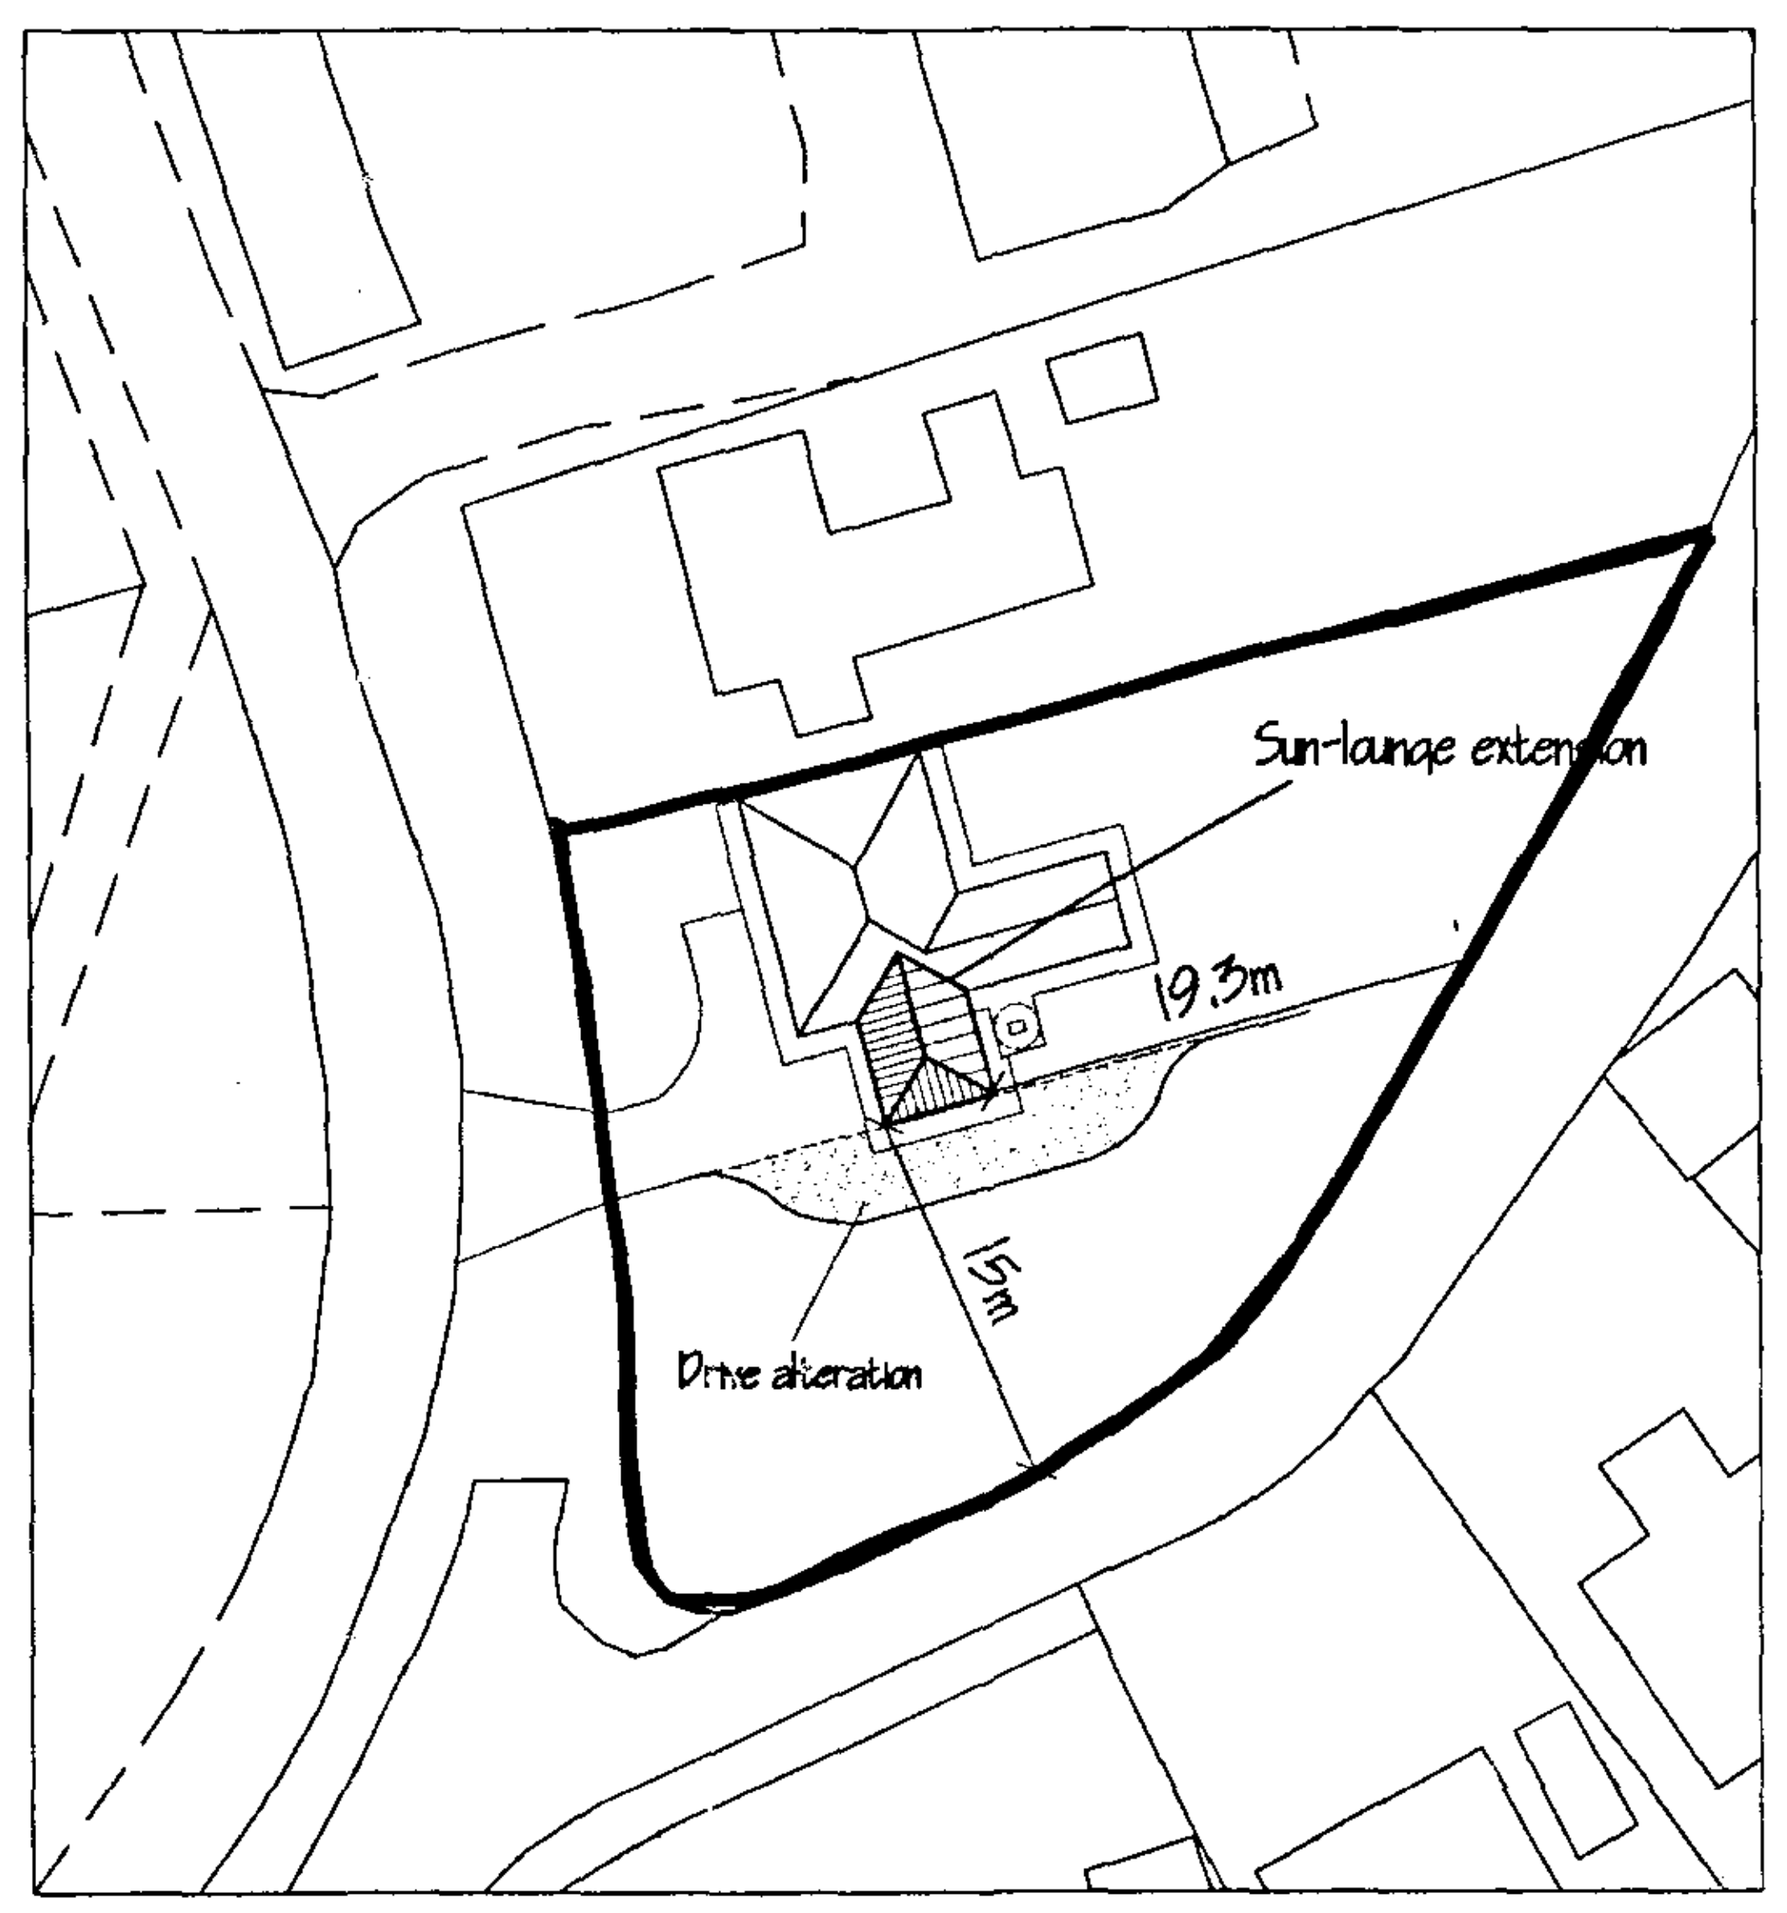

SITE PLAN
1/500

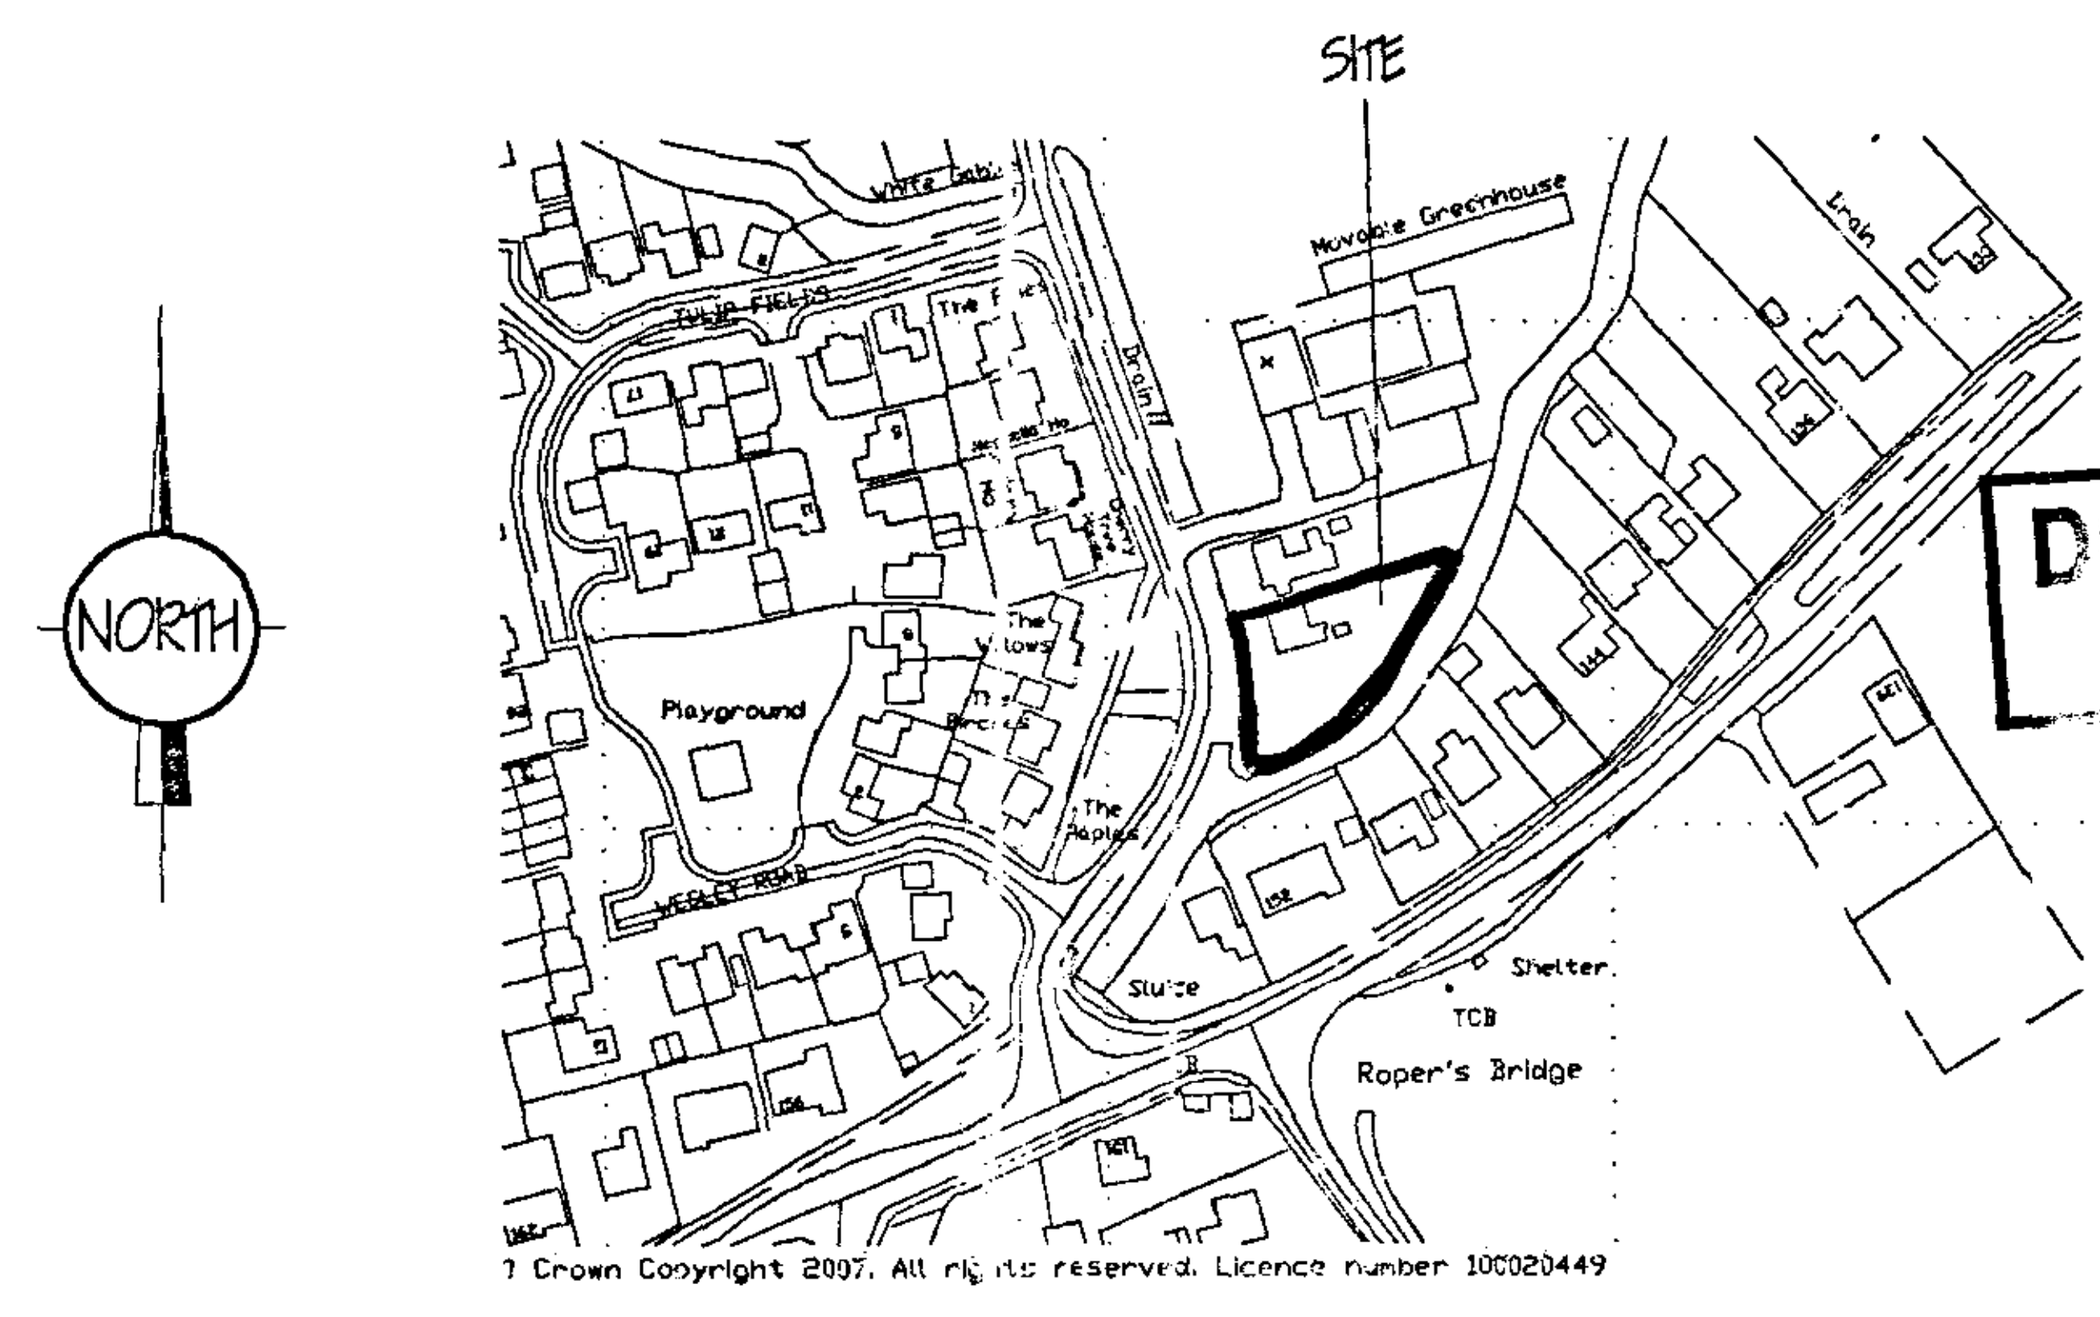

© Crown Copyright 2007. All rights reserved. Licence number 100020449

LOCATION PLAN
1/2500

17 MAY 2007
0654/07

ref	revision	date
A	CLIENTS AMENDMENTS	MAY 07

G. R. MERCHANT LTD.
I.ENG AMICE FIWO
ARCHITECTURAL, STRUCTURAL AND LAND DRAINAGE CONSULTANTS
4 Wrights Mews
12A Park Road, Holbeach,
Spalding, Lincs. PE12 7EE
Tel: 01406 426800
Fax: 01406 426744
E-Mail: gr.merchant@btconnect.com

Project
SUN - LOUNGE EXTENSION.
FIRST BUNGALOW.
STOCKWELL GATE.
WHAPLODE.

Client
A. WELCH.

Drawing
FLOOR PLAN & ELEVATIONS.
LOCATION & SITE PLANS.

Job Ref. | Drawing No. OIA.

Date APRIL '07. | Drawn GRM.

DETERMINED PLAN

Scales
1/50, 1/100, (unless otherwise stated)

DO NOT SCALE FROM THIS DRAWING