
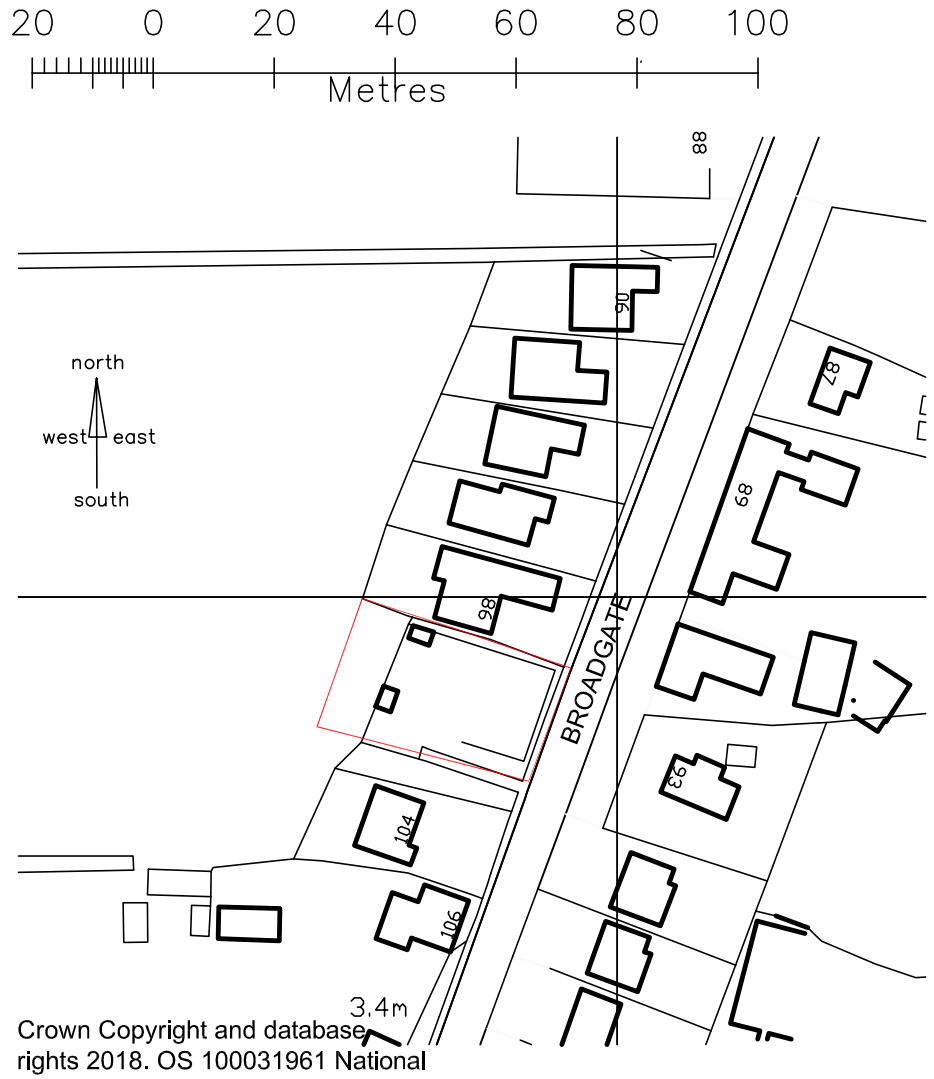


Crown Copyright and database rights 2018. OS 100031961 National Map Centre. Purchased 06/08/2018 1 year licence.

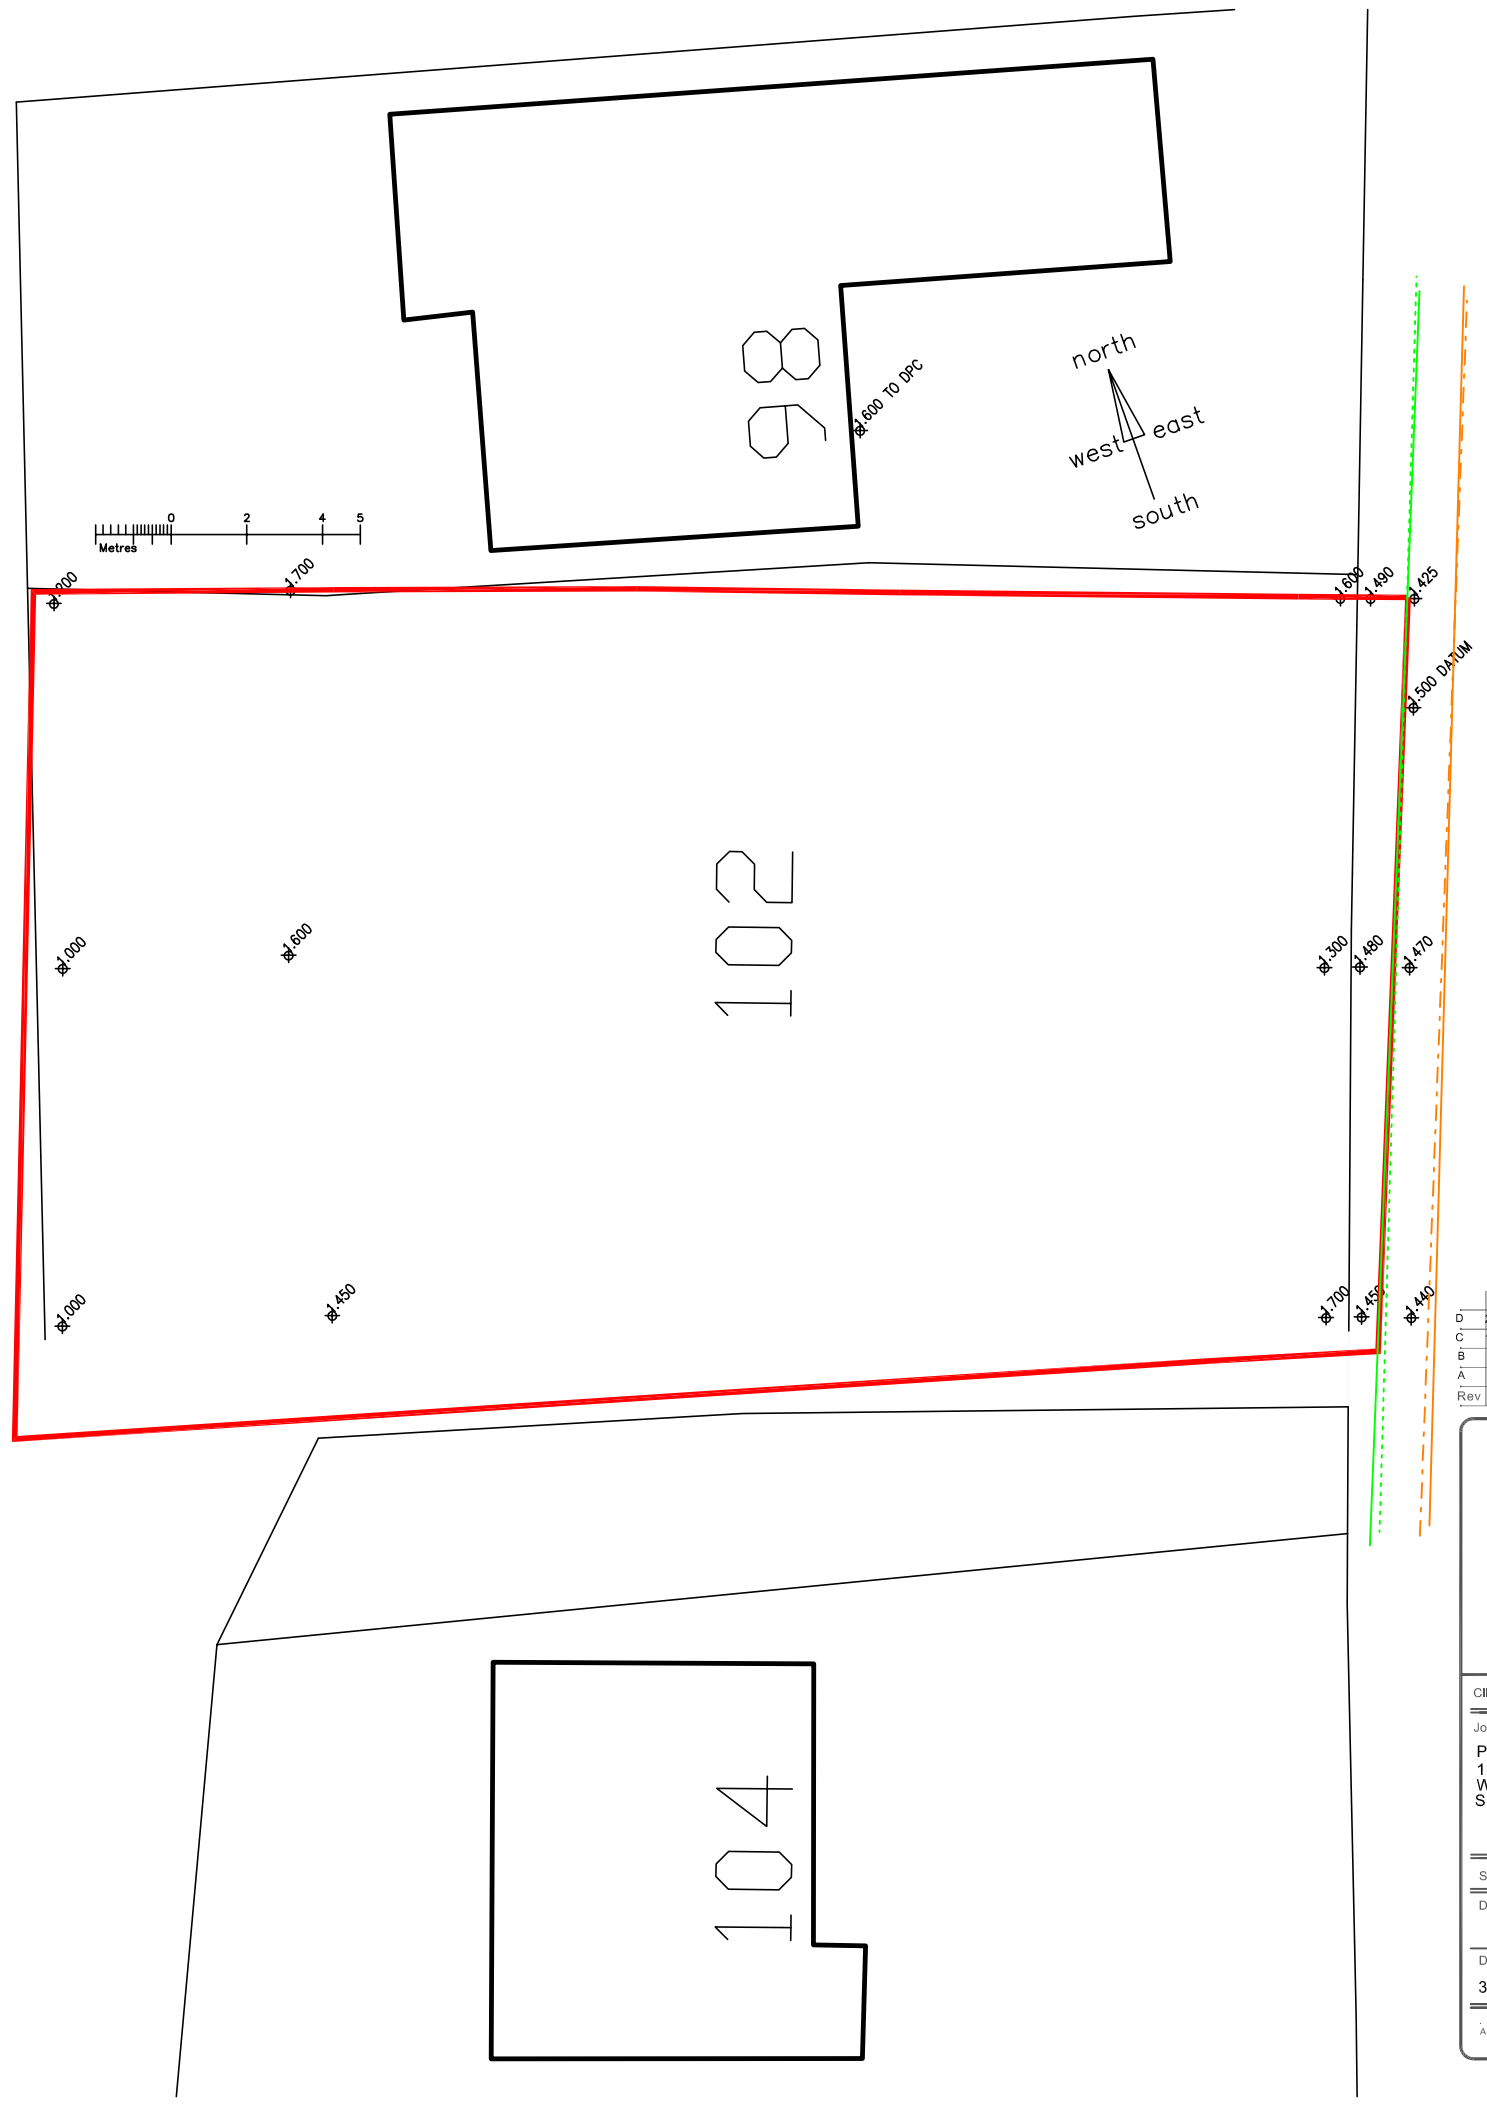

Rev	Date	Detail
D	28/6/19	BOUNDARY CORRECTED
C	15/1/19	TITLE CHANGED
B	1/10/18	LEVELS ADDED
A	25/9/18	LEVELS ADDED

I-LID DESIGN LTD
INTERIOR DESIGN | ARCHITECTURE | PROJECT MANAGEMENT
28-29 Maxwell Road, Peterborough PE2 7JE
Tel: 01733 396181 info@i-lid.co.uk
www.i-lid.co.uk

Client: MISS E CONVERTINO

Job Title:
PROPOSED DWELLINGS
102 BROADGATE
WHAPLODE DROVE
SPALDING PE12 0TW

Scale: 1-200/1250 @ A3 Date: 07/07/18

Drawing Title
EXISTING LOCATION PLAN
AND PROPOSED SITE PLAN

Drawing No.
312SD01 Revision D

ALL DRAWINGS ARE THE COPYRIGHT OF I-LID DESIGN