

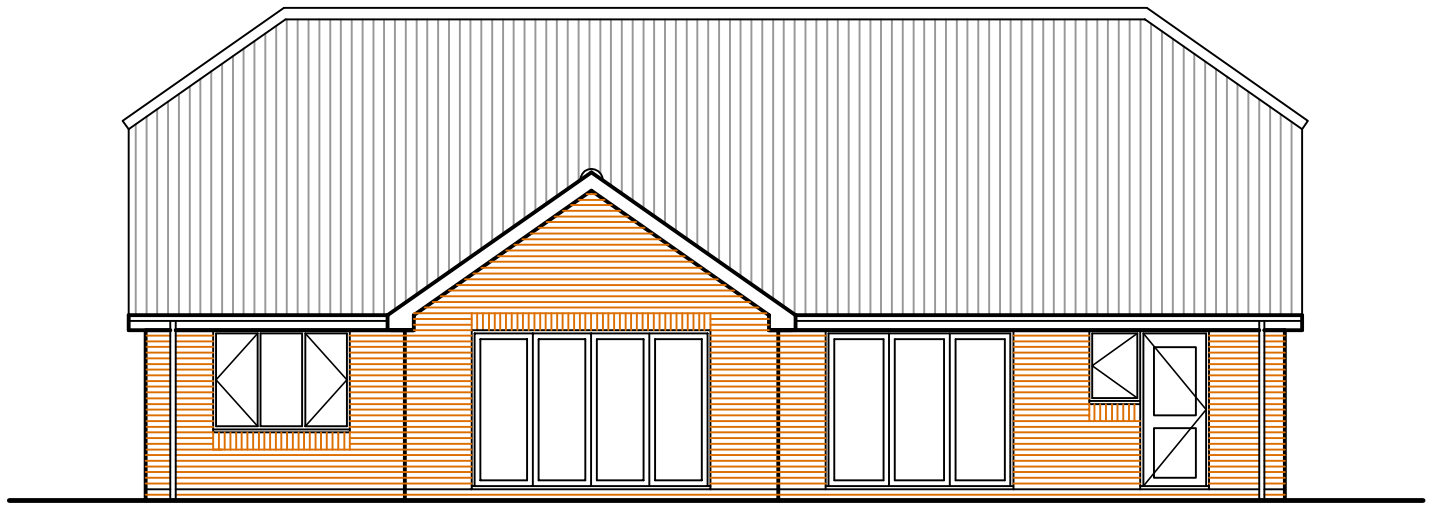



REAR ELEVATION

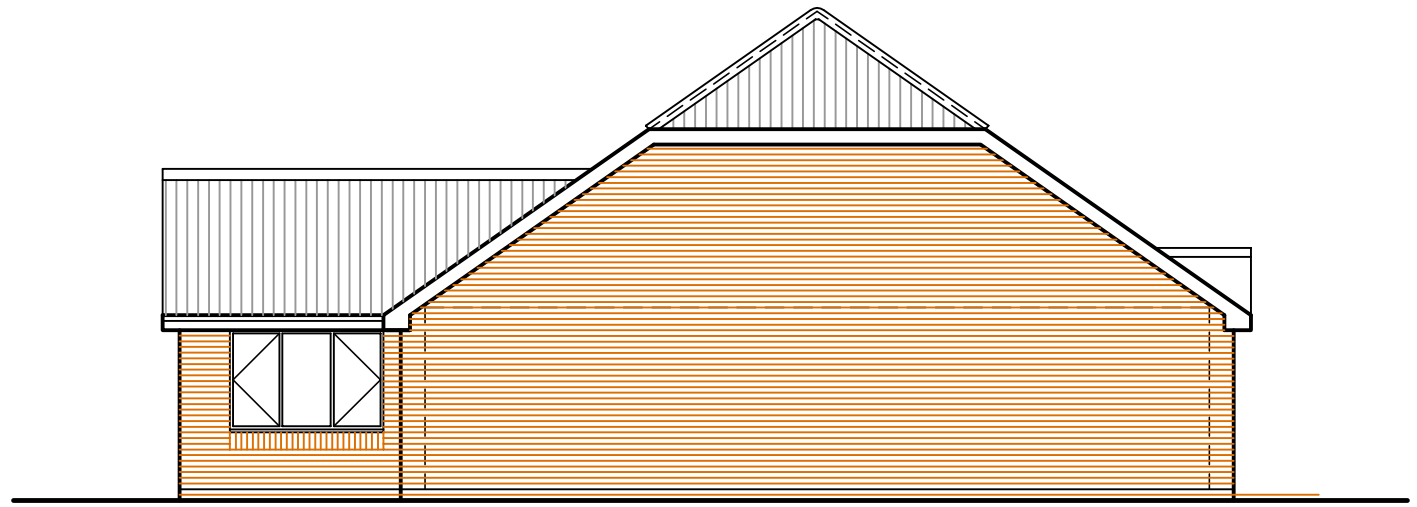

SIDE ELEVATION

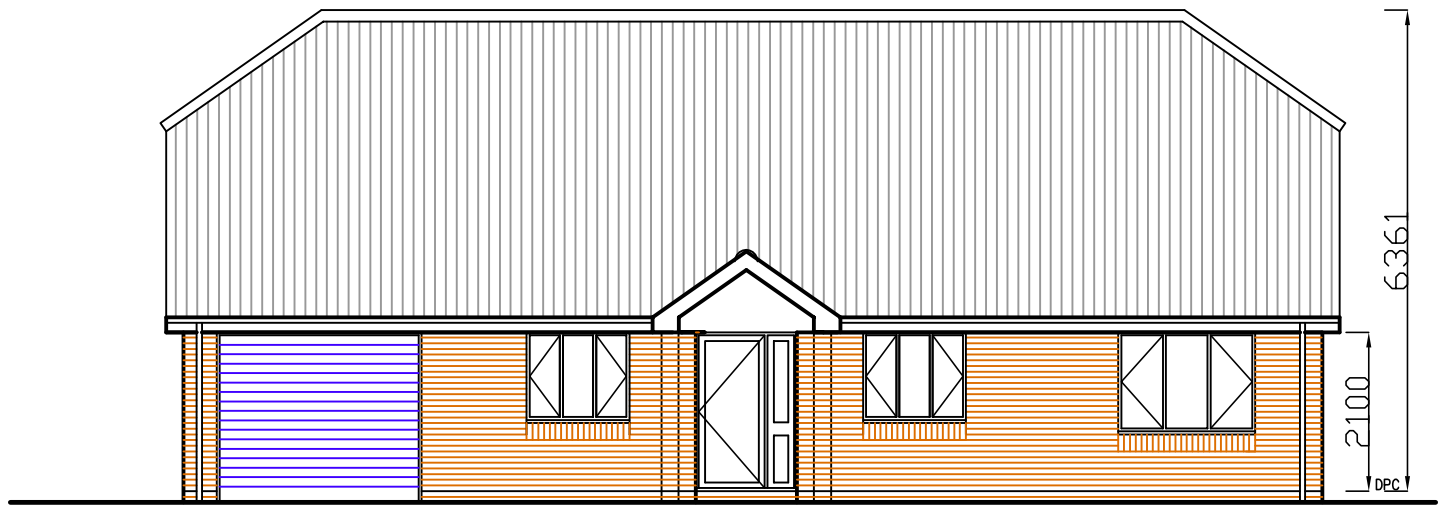

FRONT ELEVATION

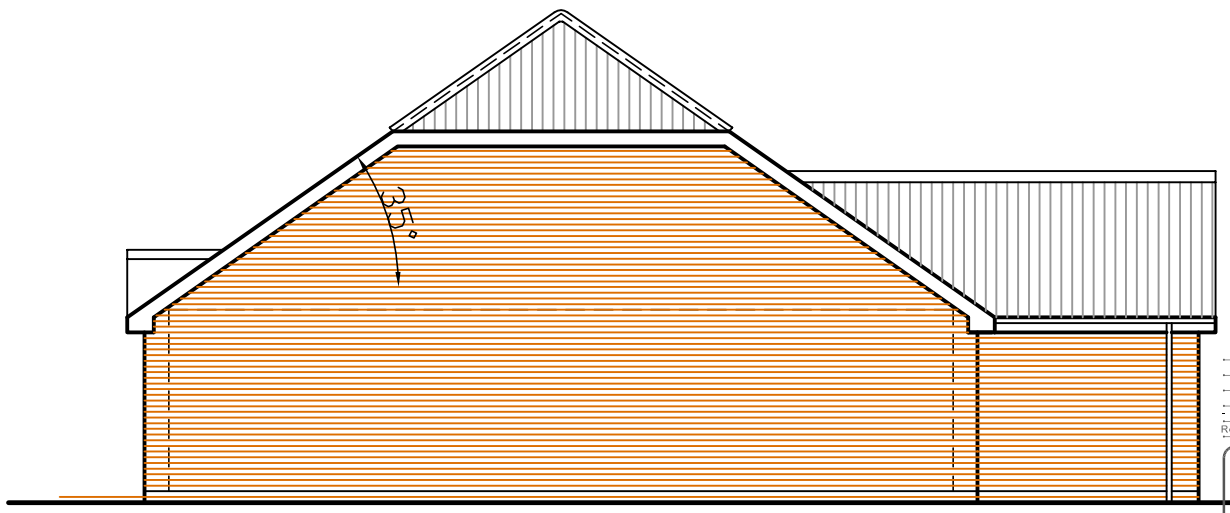

SIDE ELEVATION

EXTERNAL FINISHES

BRICKWORK -
HAMPTON RURAL BLEND

ROOF FINISHES
QUINN WESTERN SLATE GRAPHITE

WINDOWS UPVC CREAM

RAIN WATER GOODS
BLACK SQUARE PROFILE

DOORS AND WINDOWS
CREAM UPVC WOOD GRAIN AFFECT

FASCIAS ETC
CREAM UPVC

GARAGE DOOR
METAL BROWN PAINTED FINISH

EXTERNAL PAVING AND DRIVEWAY
BROWN BRINDLE INTERLOCKING PAVING

Rev	Date	Detail

i-lid DESIGN LTD
INTERIOR DESIGN | ARCHITECTURE | PROJECT MANAGEMENT

28-29 Maxwell Road, Peterborough PE2 7JE
Tel: 01733 396181 info@i-lid.co.uk
www.i-lid.co.uk

Client: MISS E CONVERTINO

Job Title:
PROPOSED DWELLINGS
102 BROADGATE
WHAPLODE DROVE
SPALDING PE12 0TW

Scale: 1-100@A3 Date: 07/07/18

Drawing Title
ELEVATIONS

Drawing No.
312SK02 Revision -

ALL DRAWINGS ARE THE COPYRIGHT OF I-LID DESIGN