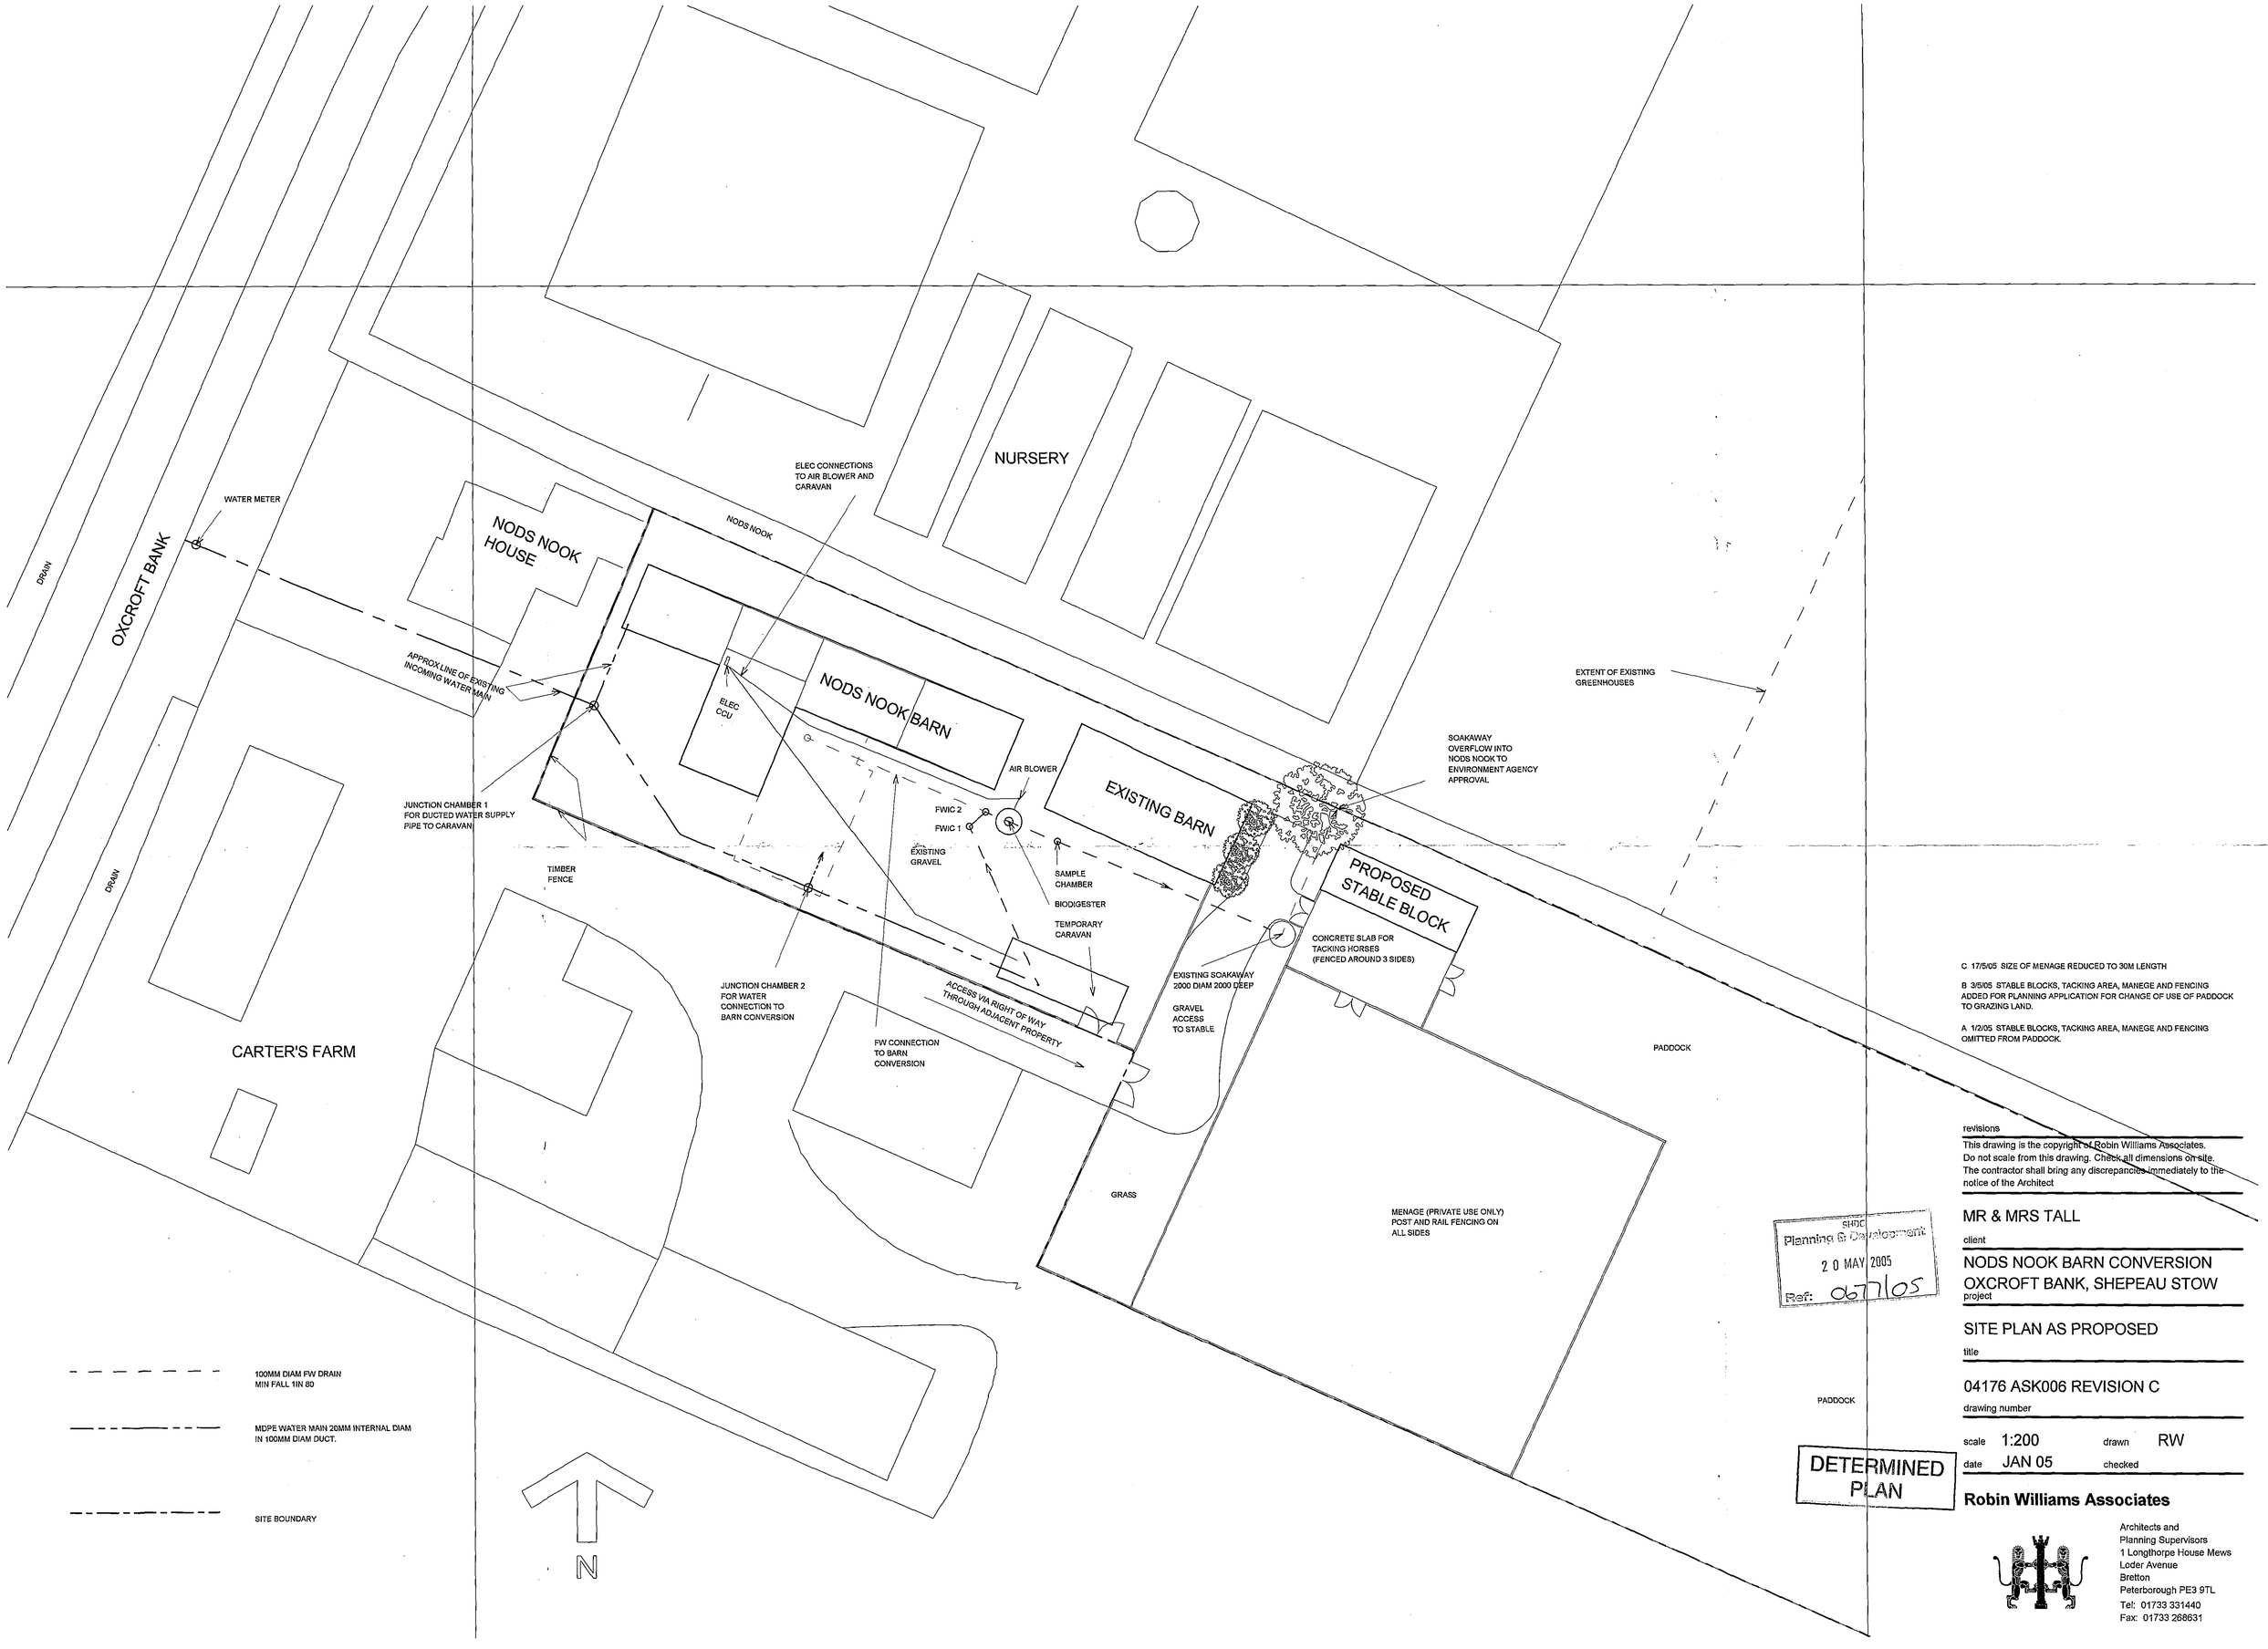


C 17/5/05 SIZE OF MENAGE REDUCED TO 30M LENGTH

B 3/5/05 STABLE BLOCKS, TACKING AREA, MANEGE AND FENCING ADDED FOR PLANNING APPLICATION FOR CHANGE OF USE OF PADDOCK TO GRAZING LAND.

A 1/2/05 STABLE BLOCKS, TACKING AREA, MANEGE AND FENCING OMITTED FROM PADDOCK.

revisions

This drawing is the copyright of Robin Williams Associates.
Do not scale from this drawing. Check all dimensions on site.
The contractor shall bring any discrepancies immediately to the notice of the Architect

SHDC Planning & Development 20 MAY 2005 Ref: 0677/05

MR & MRS TALL

client

NODS NOOK BARN CONVERSION
OXCROFT BANK, SHEPEAU STOW

project

SITE PLAN AS PROPOSED

title

04176 ASK006 REVISION C

drawing number

scale 1:200 drawn RW

date JAN 05 checked

DETERMINED PLAN

Robin Williams Associates

Architects and
Planning Supervisors
1 Longthorpe House Mews
Loder Avenue
Bretton
Peterborough PE3 9TL
Tel: 01733 331440
Fax: 01733 268631