
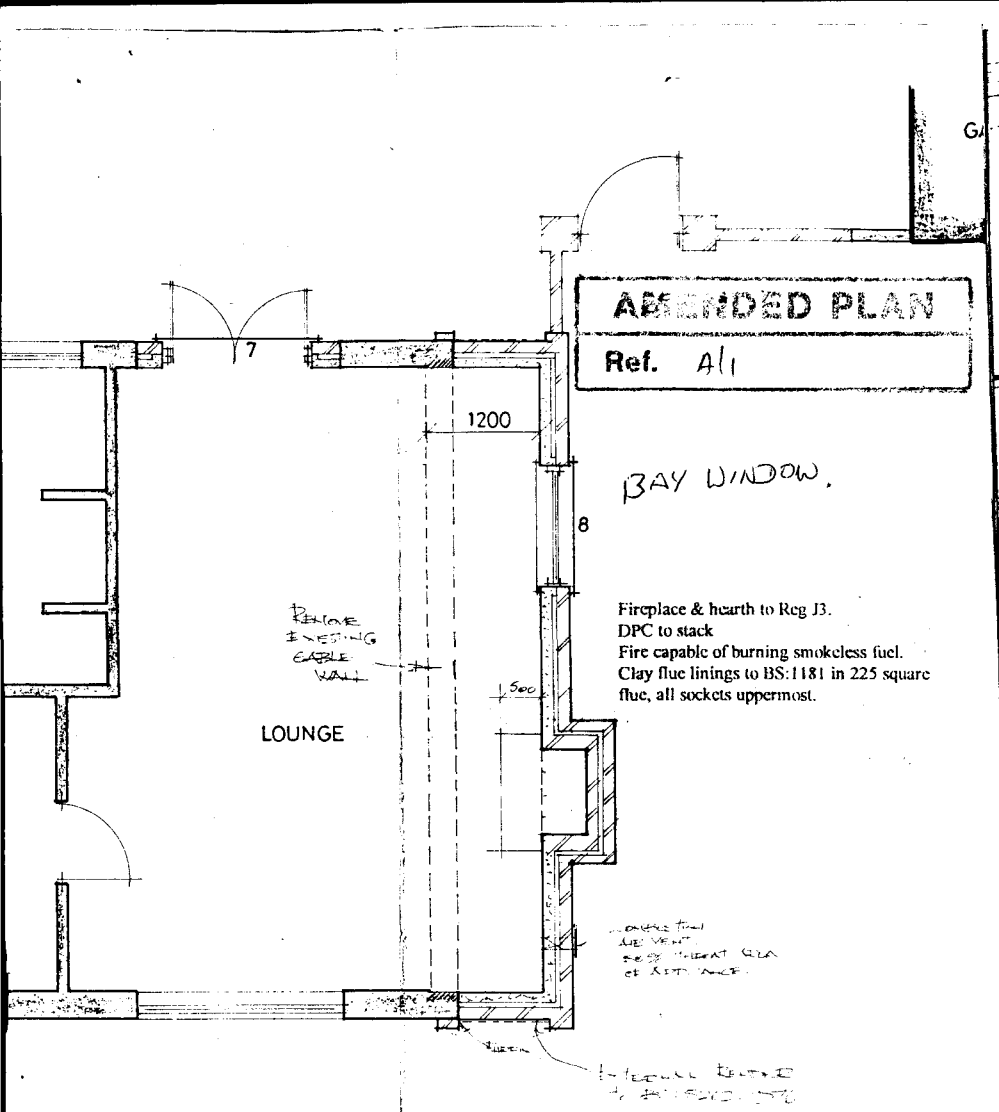


& LINTEL SCHEDULE

	LINTEL	LENGTH
	I.G L1/HD	1050
	I.G L1/HD	2100
	I.G L1/S	1500
	I.G L1/HD	1500
	I.G L1/HD	1050
	I.G L1/HD	1800
RS-1500MM WIDE	EXISTING	-
	I.G L1/S	1800
	I.G L1/S	1350
DOOR	I.G 100 BOX	1200

SOUTH HOLLAND DC
HOUSING & PLANNING
22 JUL 2001
Ref: 681/99

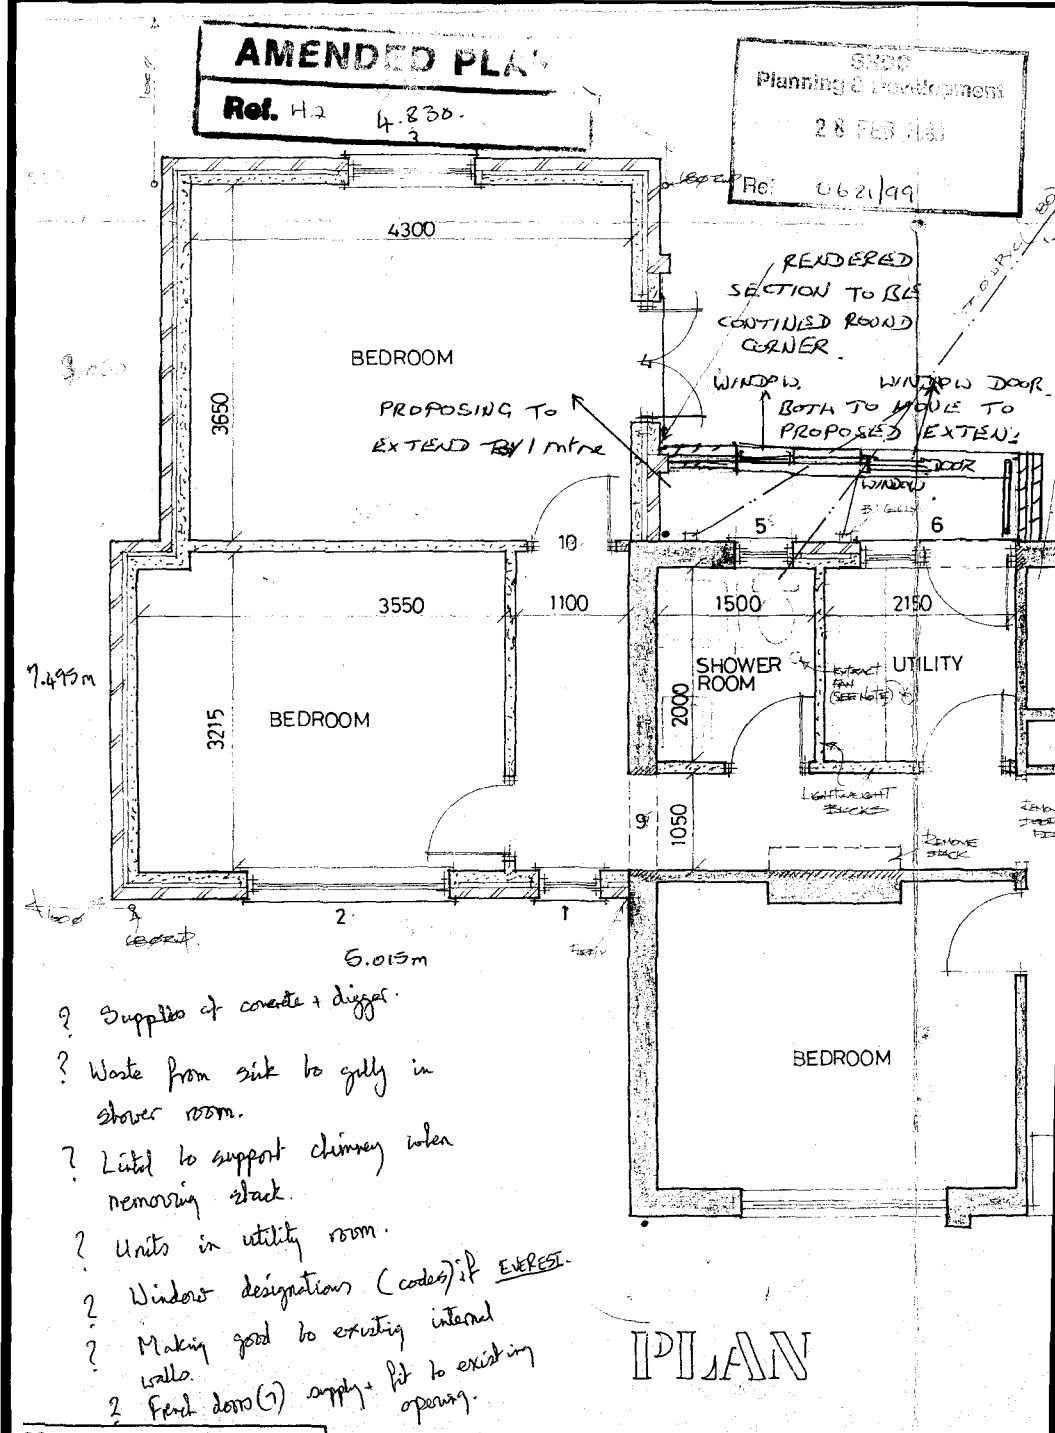

? Supplier of concrete + digger.

? Waste from sink to gully in shower room.

? Lintel to support chimney when removing stack.

? Units in utility room.


? Windows designations (codes) if EVEREST.

? Making good to existing internal walls.


? Fenit doors (7) supply + fit to existing opening.

PLAN


SCALE FROM THIS DRAWING

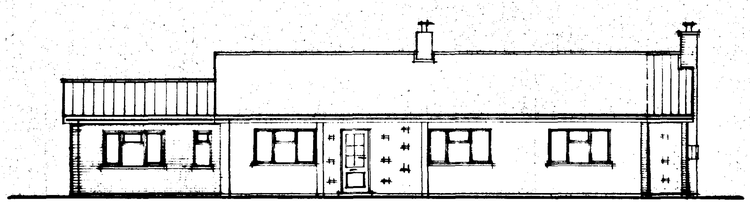


FIRONT

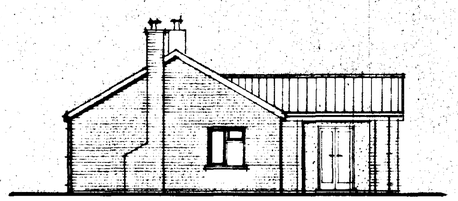


SIDE

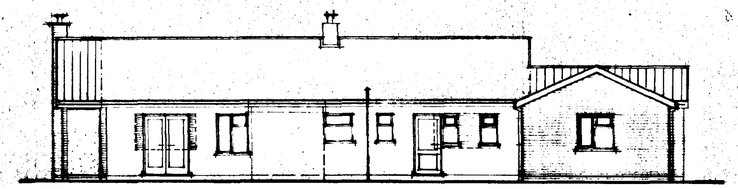


REAIR

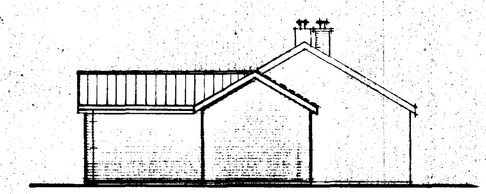


SIDE

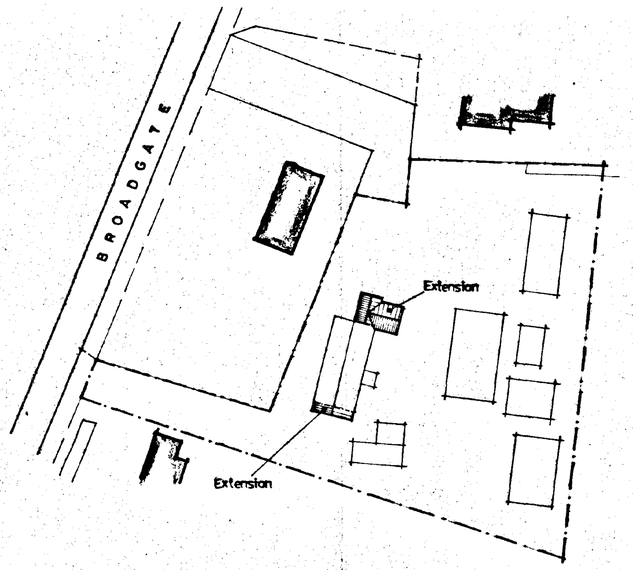

SITE PLAN
1 : 500

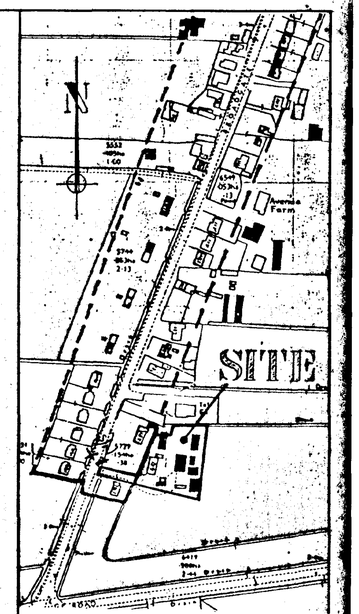

LOCATION PLAN
1 : 2500

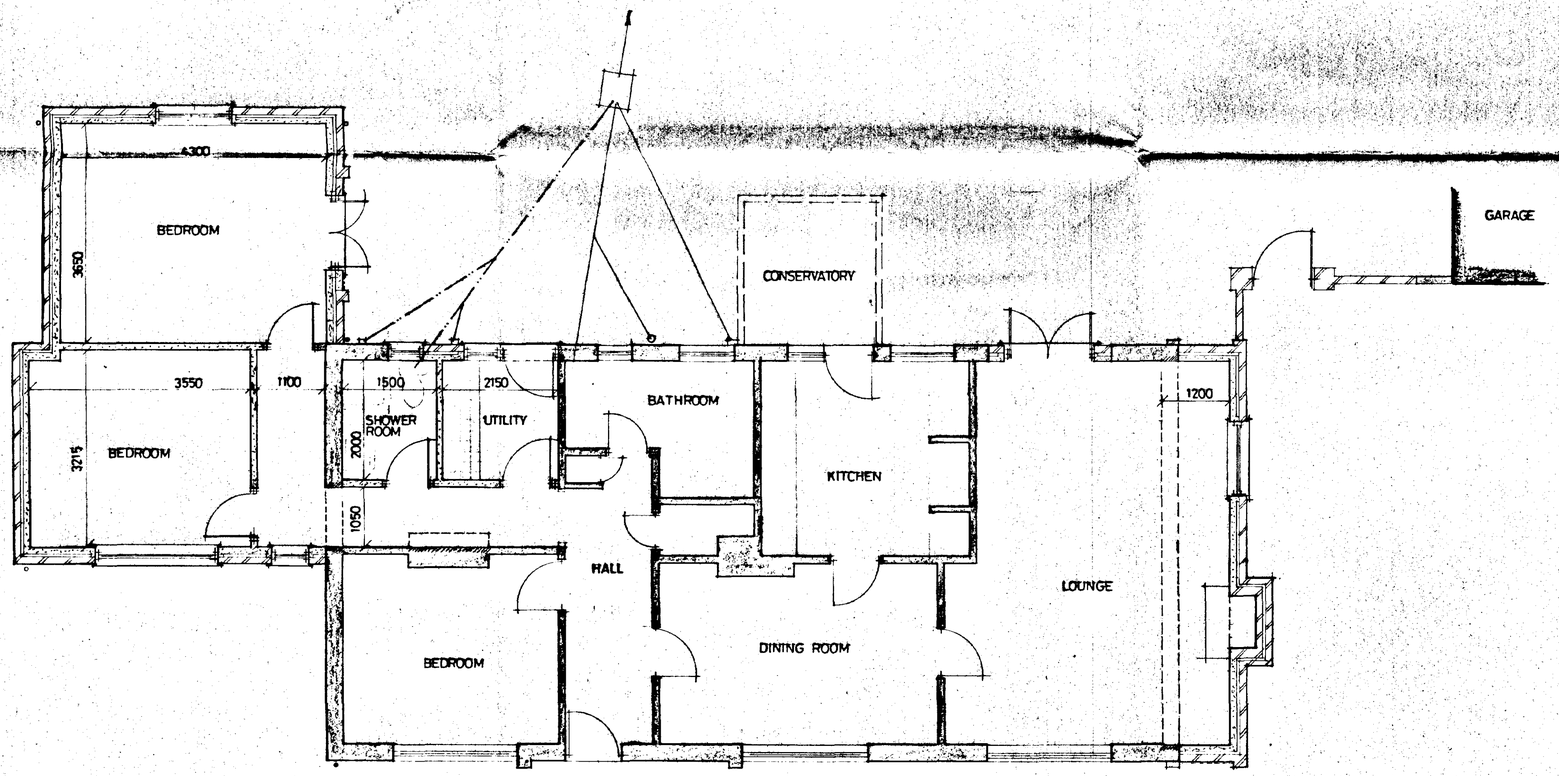

PLAN

SOUTH HOLLAND DC
HOUSING & PLANNING
09 JUL 1999
Ref: o681/99

DETERMINED
PLAN

G. R. MERCHANT
I.ENG AMICE, FIWO,
ARCHITECTURAL, STRUCTURAL
& LAND DRAINAGE CONSULTANT
TEL: HOLBEACH (01406) 490800

PROJECT:
EXTENSION & ALTERATIONS
139 BROADGATE
WHAPLODE DROVE

CLIENT:
MRS E.M. AMYES & MR A.S.N. AMYES

SCALES: 1/50 1/100
DATE: JUNE 1999
DRAWING No.: EMA.01
REVISIONS:

DO NOT SCALE FROM THIS DRAWING
This drawing is copyright and may not be altered, traced, photographed or used for any purpose other than that for which it is issued.
The General Contractor is to check all dimensions on site and report discrepancies to the Architect.
All details shown on this drawing including foundations are based upon typical site conditions related to the area. No responsibility can be accepted for abnormal conditions which may be discovered during construction unless reported to the Architect so that design amendments may be considered. Site soil surveys are recommended in respect of foundations to establish specific site conditions before foundation work is undertaken.

SUMMIT 1217