
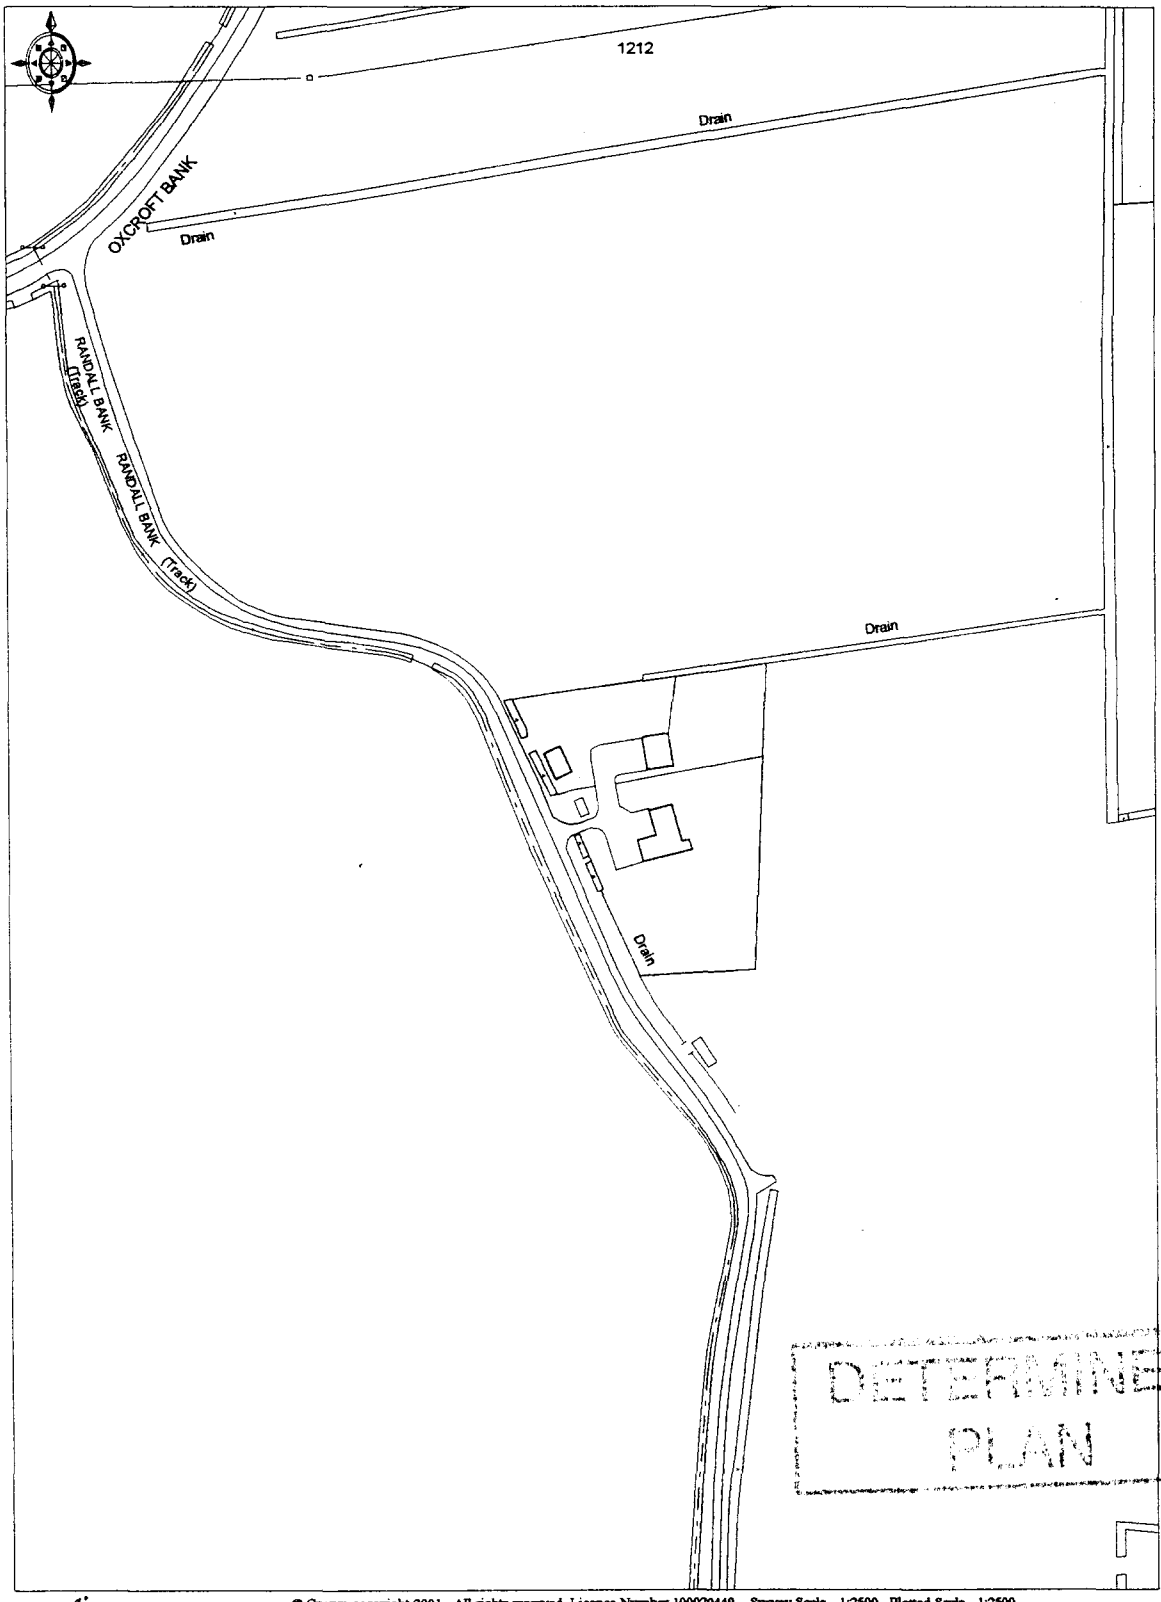


DETERMINED PLAN


© Crown copyright 2001. All rights reserved. Licence Number 100020449. Survey Scale - 1:2500 Plotted Scale - 1:2500

0693/01

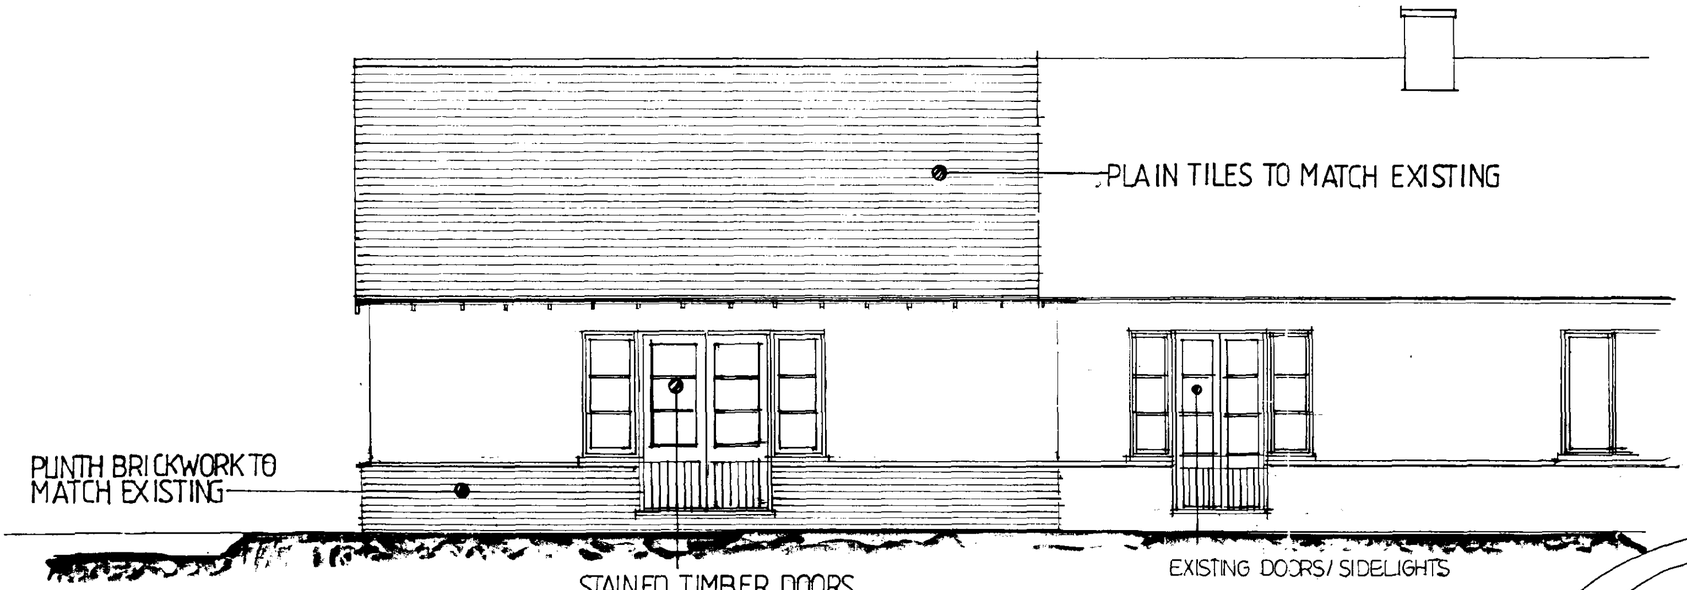

proposed extension

SOUTH ELEVATION — lounge elevation

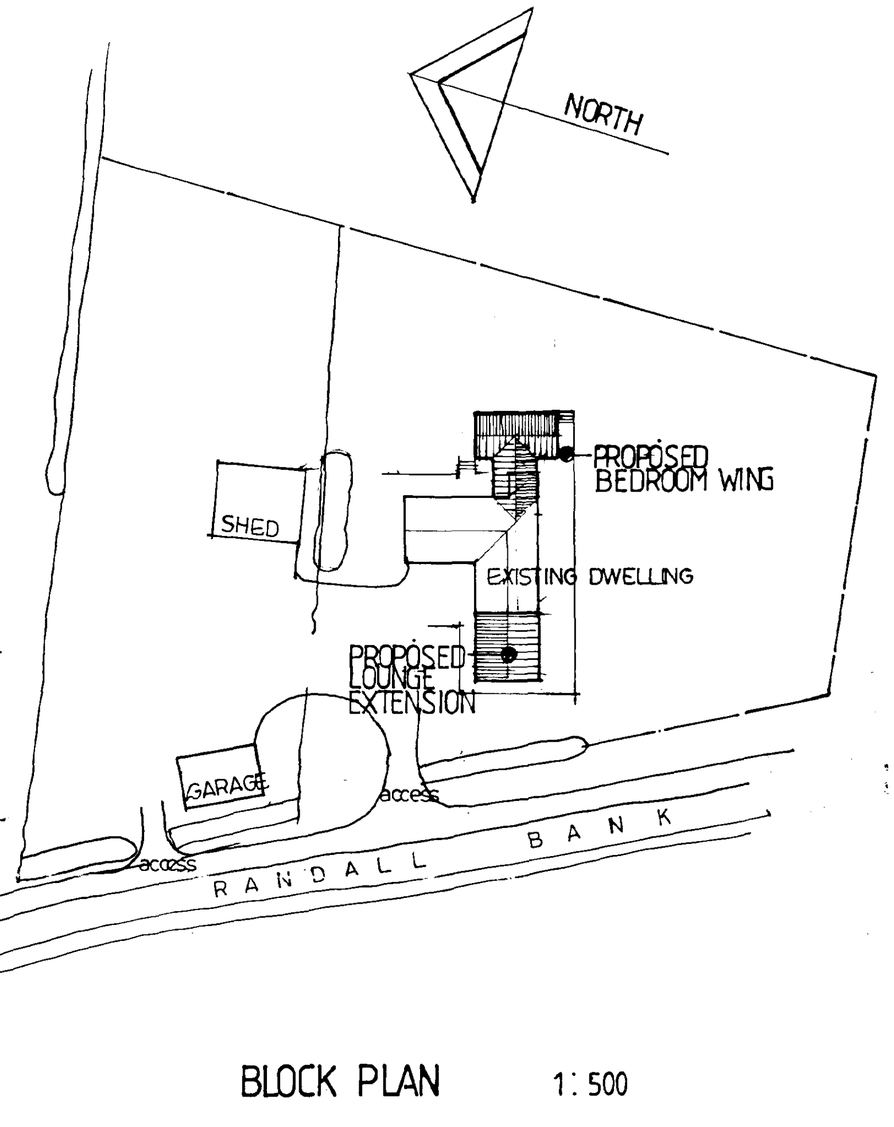

BLOCK PLAN 1:500

DETERMINED PLAN

HOUSE... -7 JUN 2001 Ref: 0/0351/01

Client: MR. MRS J. COOK

Job Title: Proposed Alterations to Dwelling. Moulton Chapel

Morley Newborn
architectural technicians
16a Portland Street Lincoln LN5 7JX Tel. Lincoln (0522) 542589
Fax. No. (0522) 530852

Date: MAY 2001 Scale: 1:50

Drawing No: 1664.01.3

Client
MR. MRS J. COOK


Job Title
Proposed Alterations to Dwelling. Moulton Chapel


Morley Newborn
architectural technicians
16a Portland Street Lincoln LN5 7JX Tel. Lincoln (0522) 542589
Fax. No. (0522) 530652

Date MAY 2001 | Scale 1:50
Drawing No. 1664.01.2

SOU... HOU... ...NG
-7 JUN 2001
Ref: 0693/01


DETERMINED PLAN

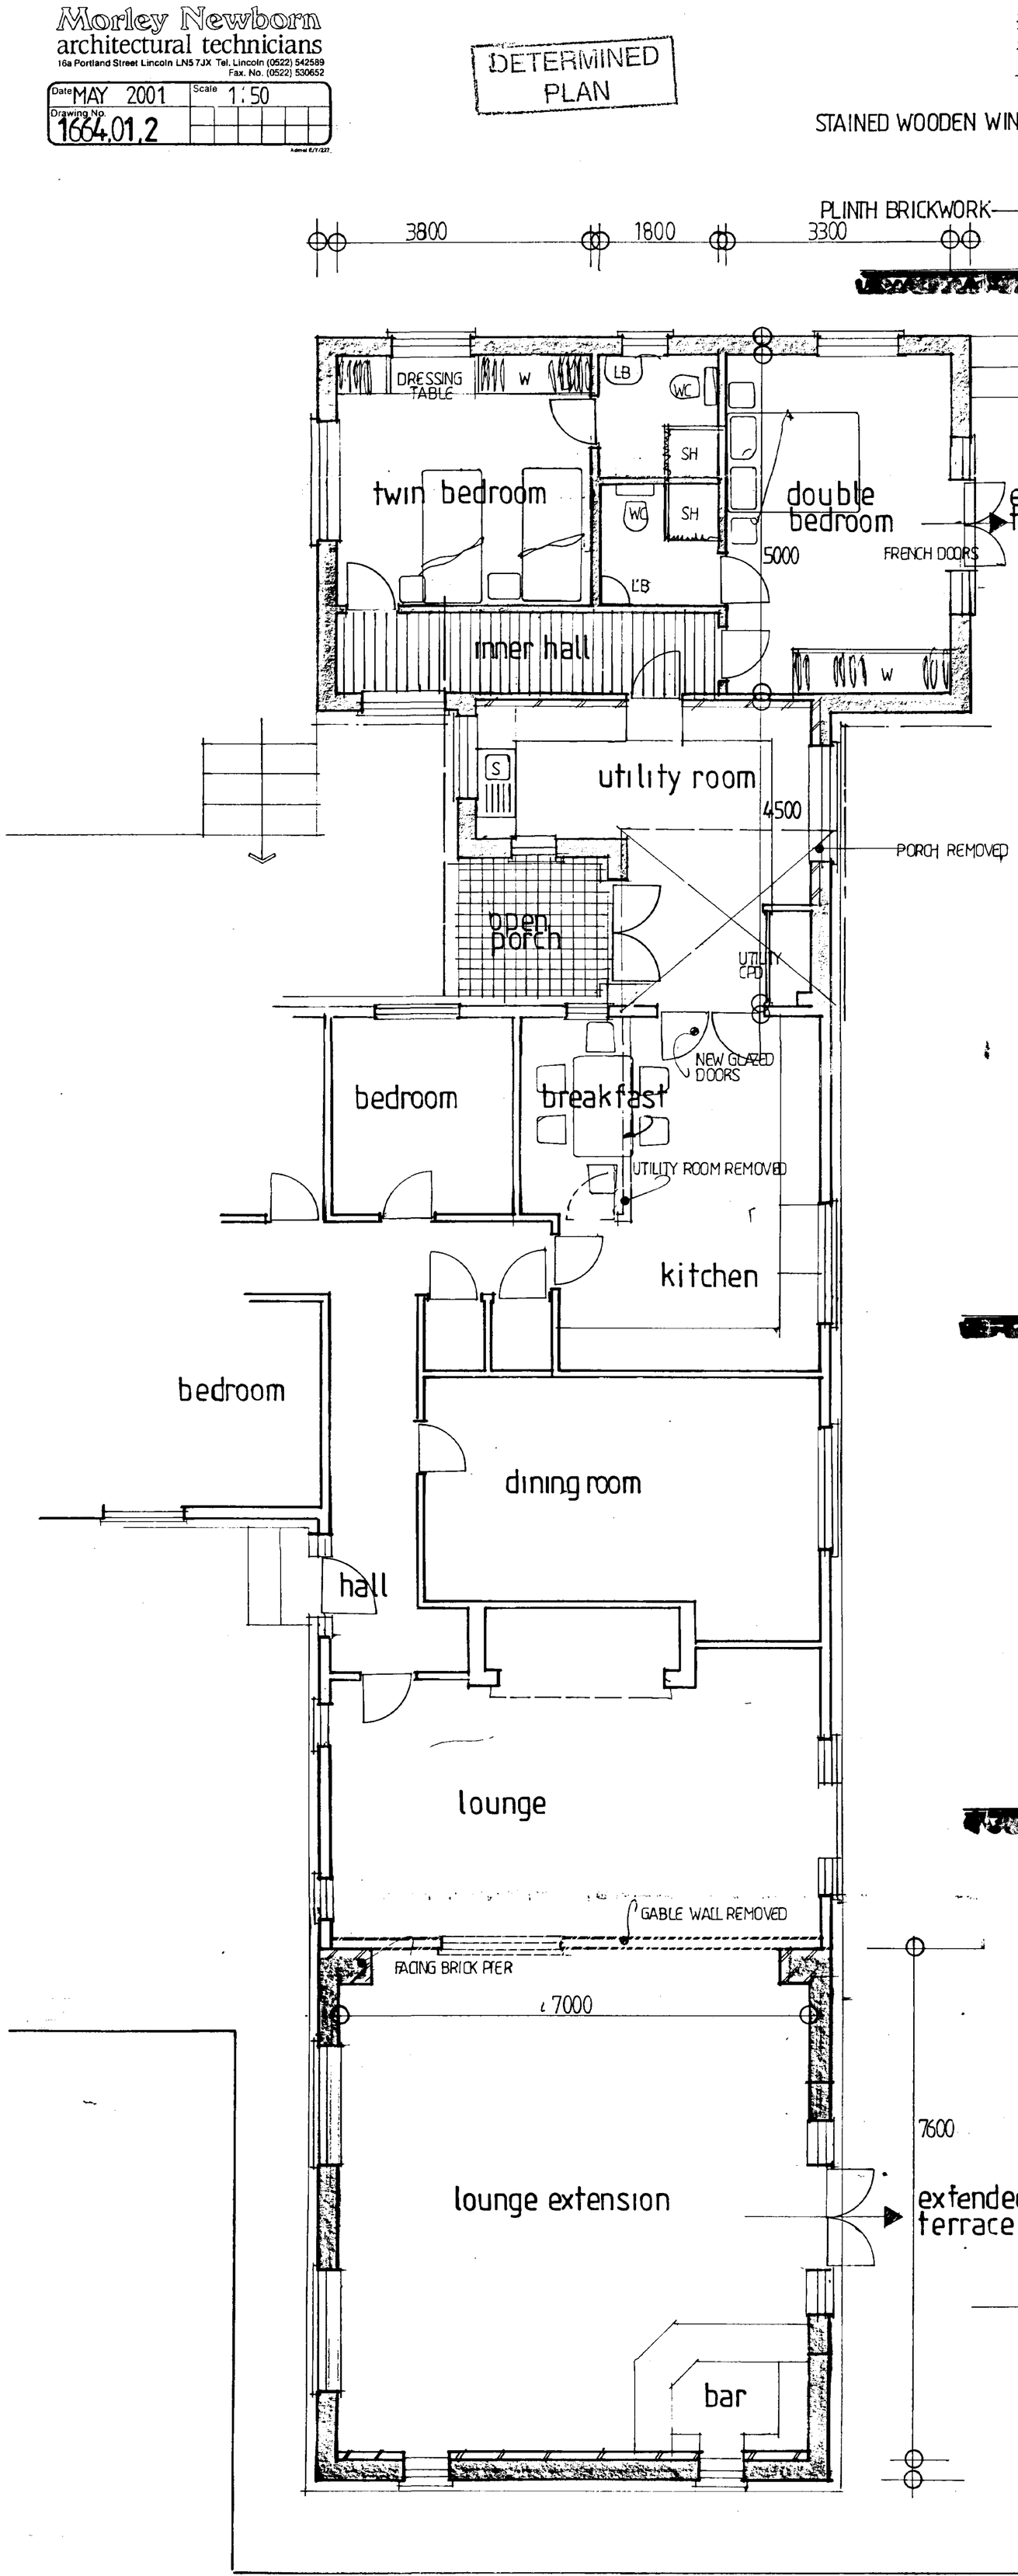

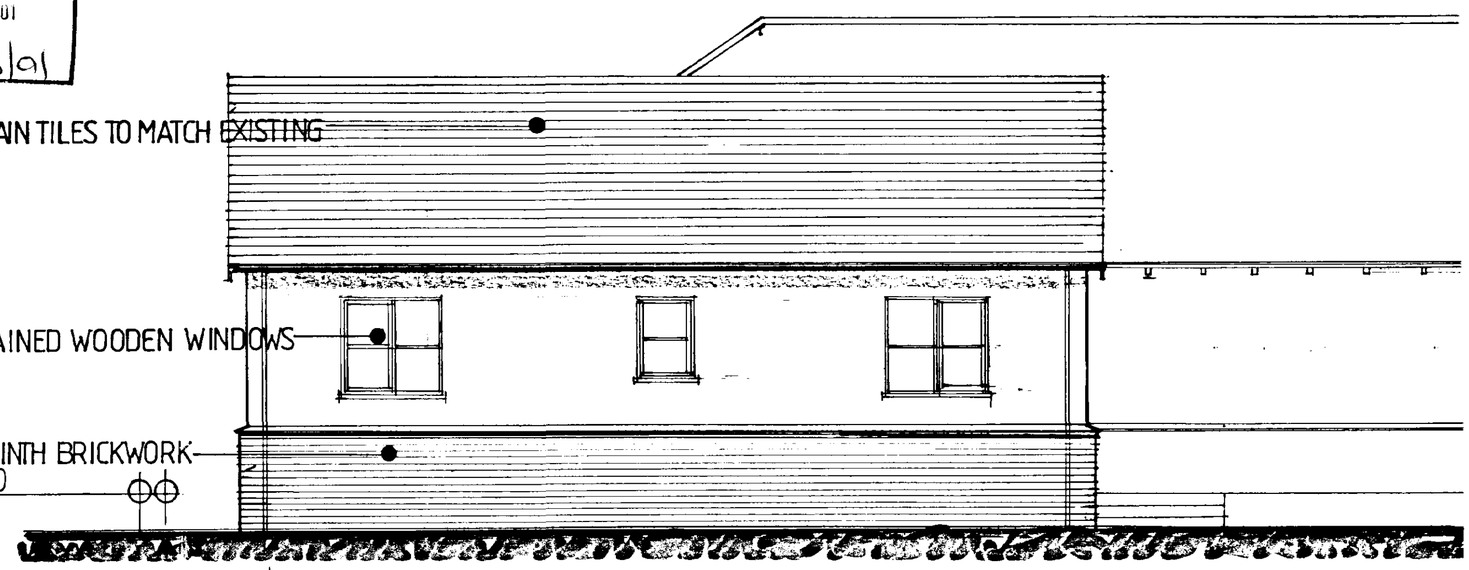


EAST ELEVATION __ bedroom wing




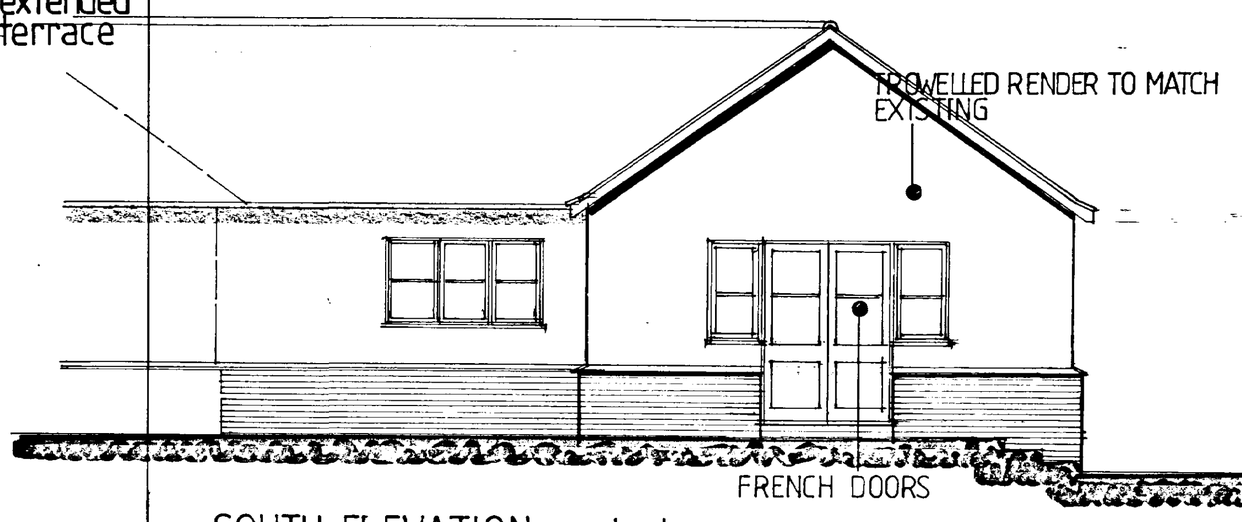

SOUTH ELEVATION __ bedroom wing

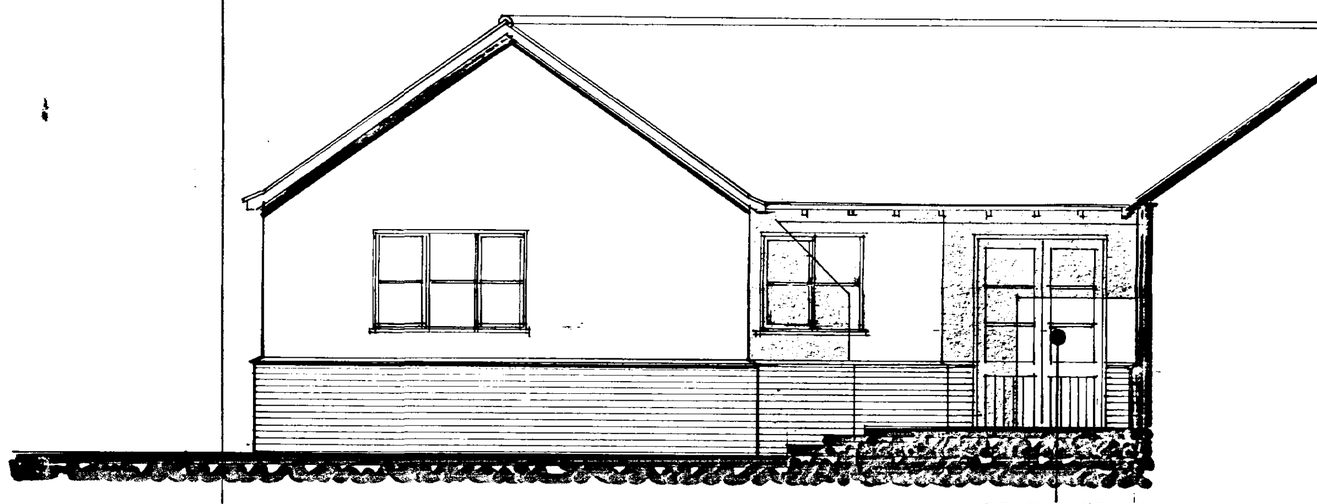


NORTH ELEVATION __ bedroom wing

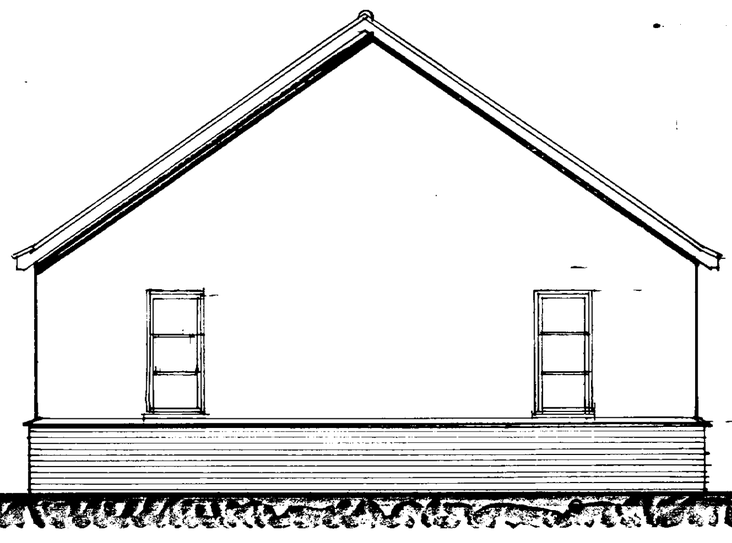


WEST ELEVATION __ lounge extension


NORTH ELEVATION __ lounge extension

SCHEME PROPOSALS

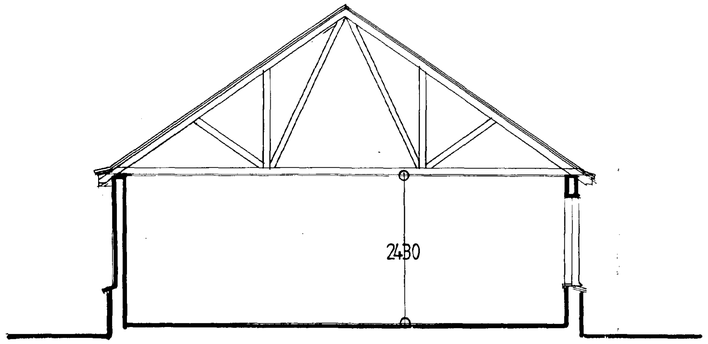


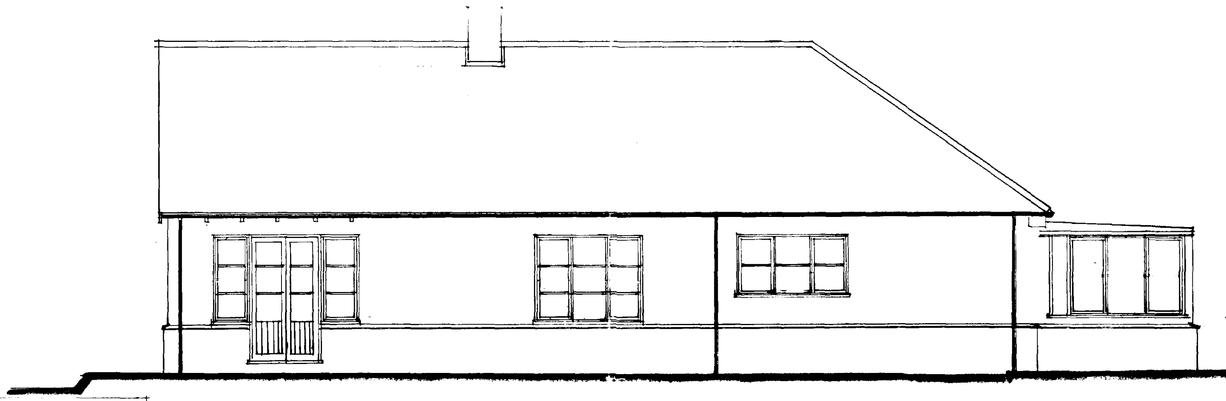


SOUTH ELEVATION

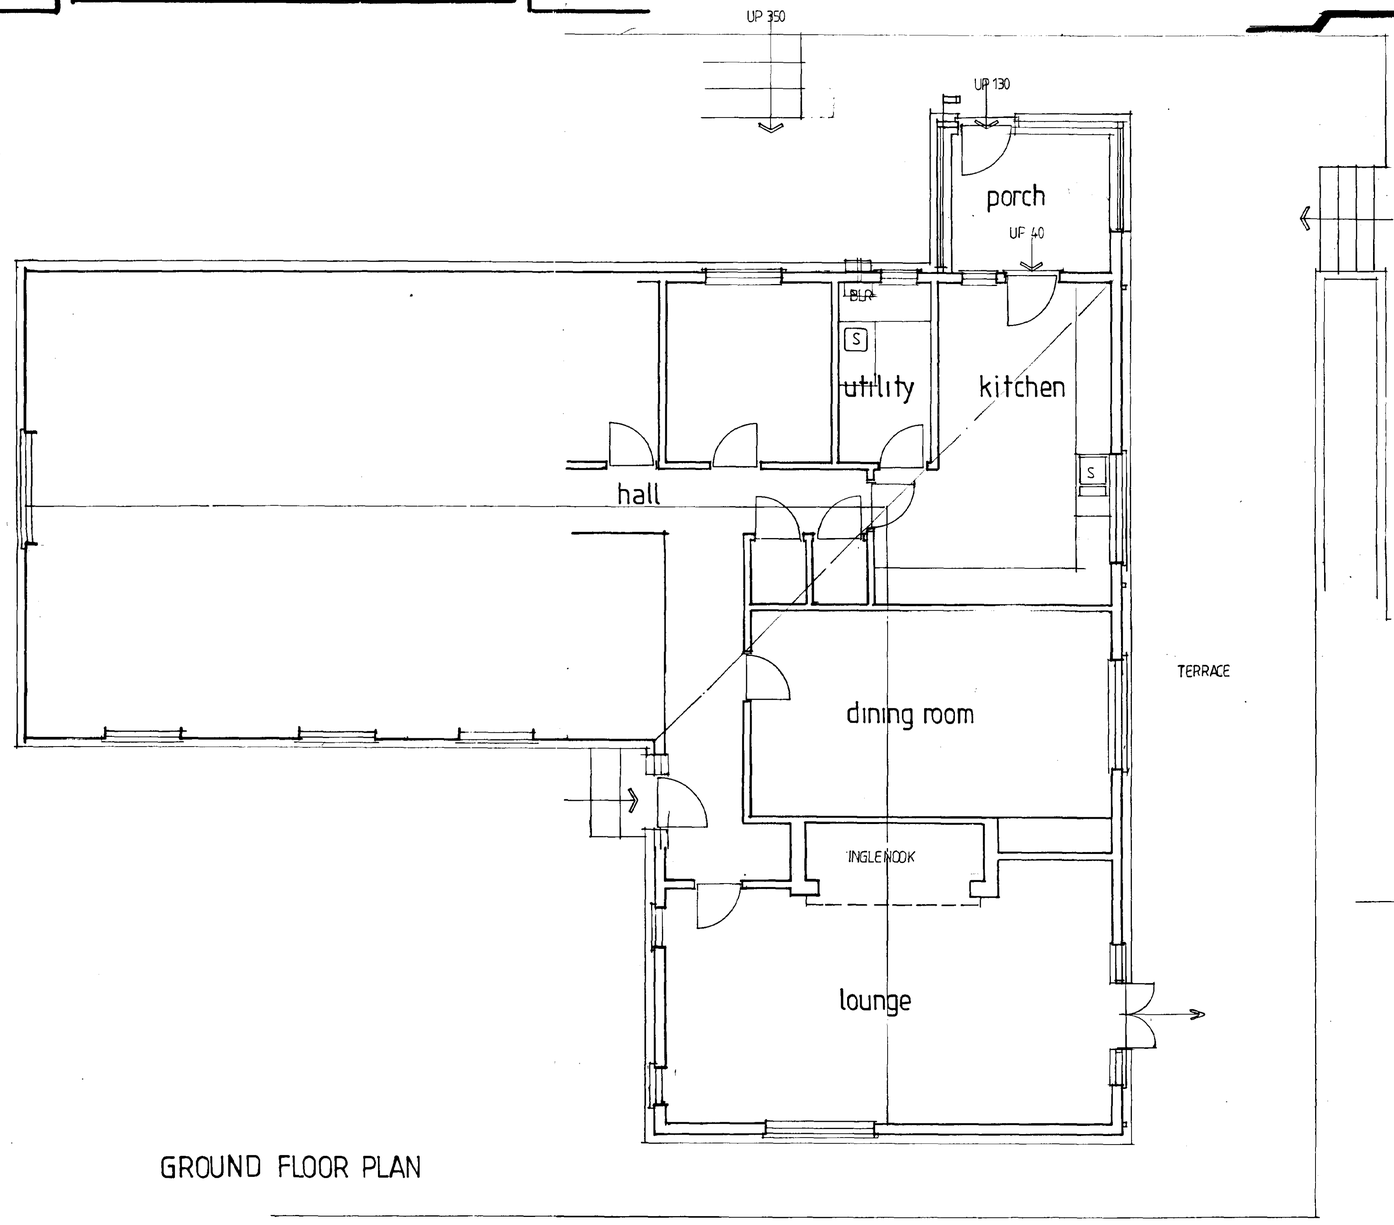

GROUND FLOOR PLAN

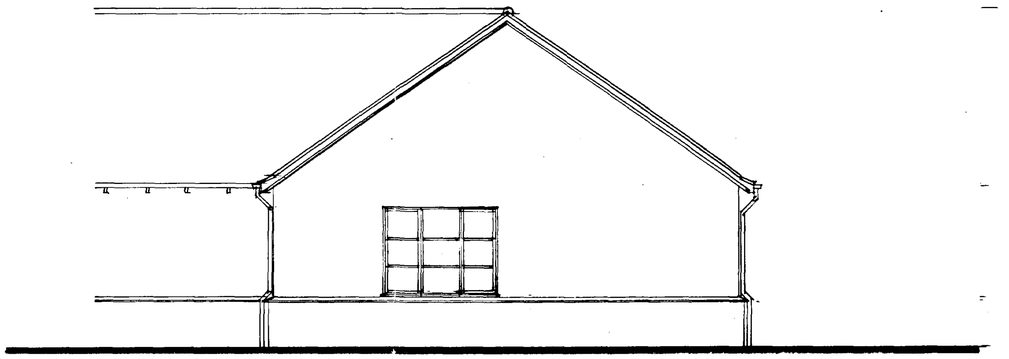

WEST ELEVATION

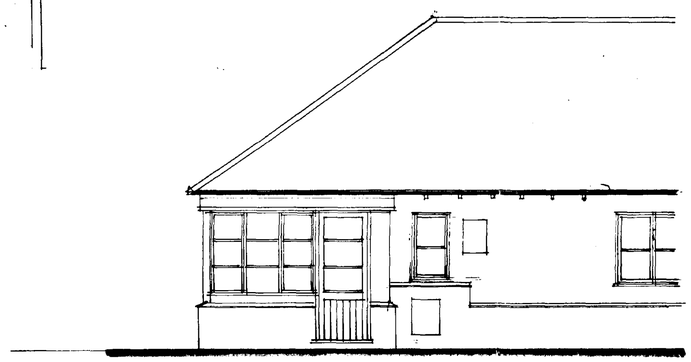

EAST ELEVATION

DETERMINED PLAN

[illegible] DEVELOPMENT CONTROL
- 7 JUN 2001
Ref. 01/0931/FUL

Client
MR.MRS J. COOK

Job Title
Proposed Alterations to Dwelling. Moulton Chapel

Morley Newborn
architectural technicians
16a Portland Street Lincoln LN5 7JX Tel. Lincoln (0522) 542588
Fax. No. (0522) 530562

Date MAY 2001 Scale 1:50
Drawing No. 1664.01.1