



Front Elevation - south




Side Elevation - west

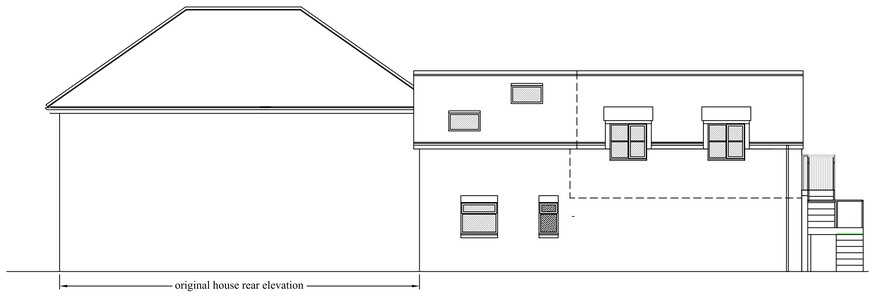


Part Rear Elevation - north

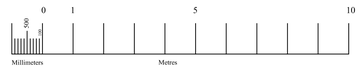


Scale: 1:100

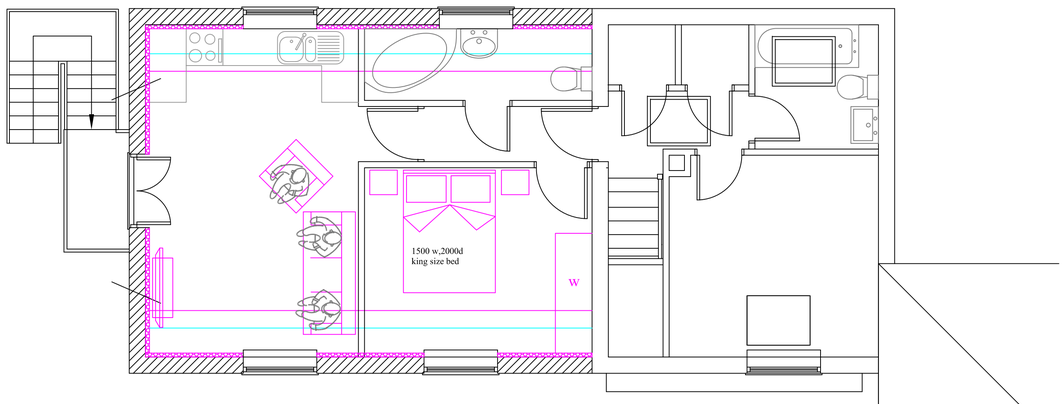

Proposed First Floor Plan
Scalee 1:50

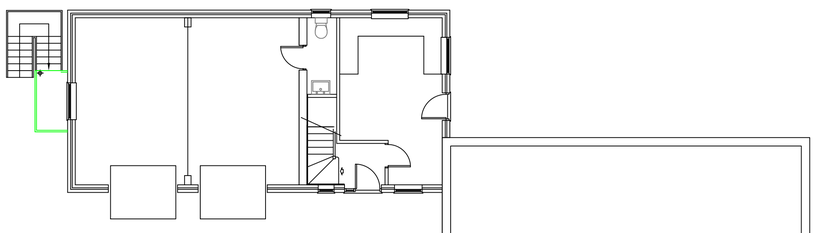

Proposed Ground Floor Plan

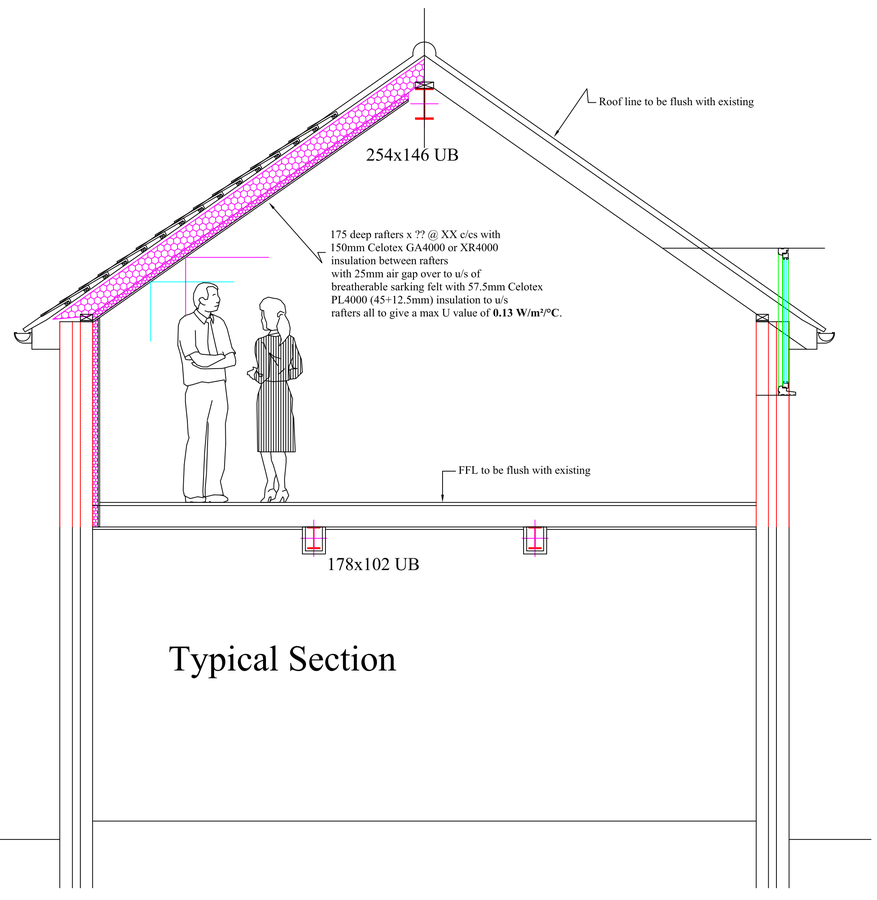

Typical Section

	date	revision
A	18/07/17	Entrance canopy added, Cat slide dormers to replace rooflights and external stairs shown.

ACCENT & WILKINSON
ARCHITECTS•LANDSCAPE ARCHITECTS
CONSERVATIONISTS
Malborne House, 1 Benyon Grove, Herlington, Orton Malborne, Peterborough PE2 5ZJ
Telephone: 01733 236666 Fax: 01733 236591
e-mail: admin@accentandwilkinson.co.uk

project

PROPOSED MODIFICATIONS TO
HOMELAND
WHOPLODE DROVE
for

MR DAHL

drawing title

Proposed Plans,Section & Elevations

scale		date
1;100, 1:50, 1:25	@ A1	July 2017

project number / drawing number

117517 / 101

revision

A