




FRONT ELEVATION - SOUTH

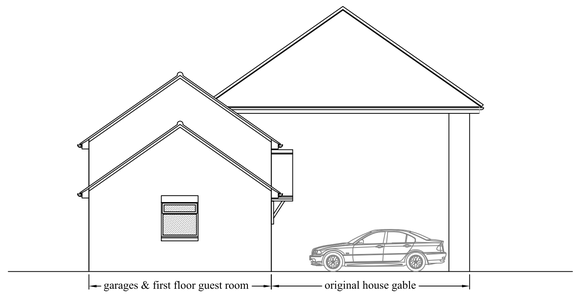


SIDE ELEVATION - WEST

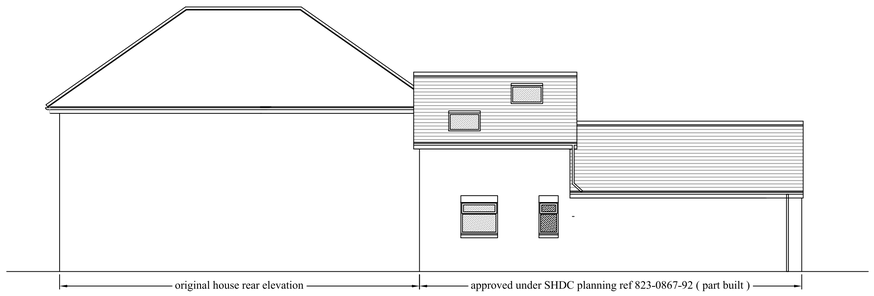


REAR ELEVATION - NORTH

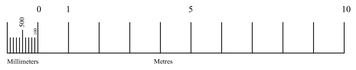


Scale: 1:100

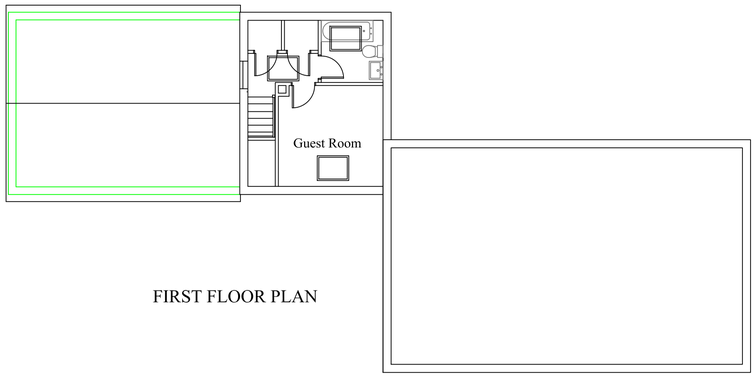

FIRST FLOOR PLAN

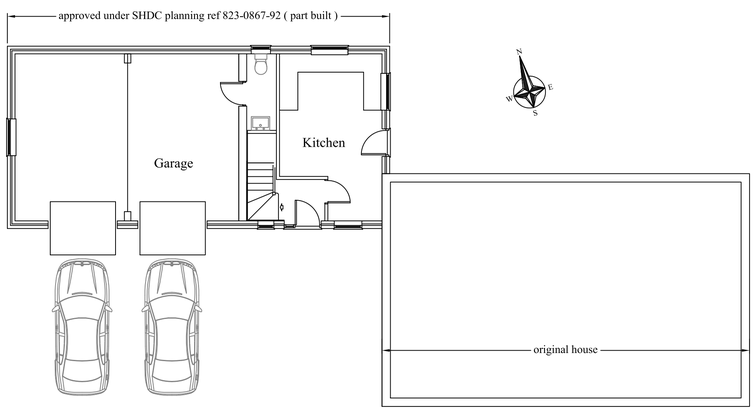


GROUND FLOOR PLAN

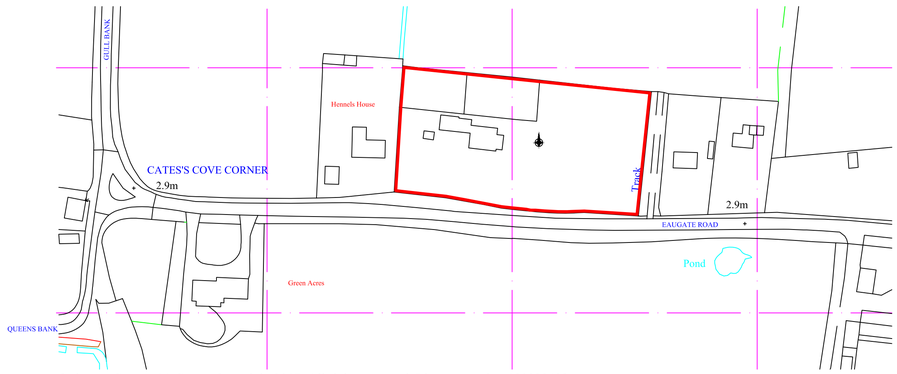

Ordnance Survey (c) Crown Copyright 2017. All rights reserved. Licence number 100022432

SITE LOCATION PLAN - 1:1250

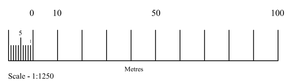

Scale - 1:1250

	date	revision

ACCENT & WILKINSON
ARCHITECTS•LANDSCAPE ARCHITECTS
CONSERVATIONISTS
Malborne House, 1 Benyon Grove, Herlington, Orton Malborne, Peterborough PE2 5ZJ
Telephone: 01733 236666 Fax: 01733 236591
e-mail: admin@accentandwilkinson.co.uk

project

PROPOSED MODIFICATIONS TO HOMELAND
WHOPLODE DROVE
for

MR DAHL

drawing title

Existing Plans & Elevations

scale		date
1:100, 1:1250	@ A1	July 2017

project number / drawing number

117517 / 100

revision