

ORDNANCE SURVEY MAP REFERENCE:	TF3322NE	SCALE 1:2500



Drain
Drain
Drain

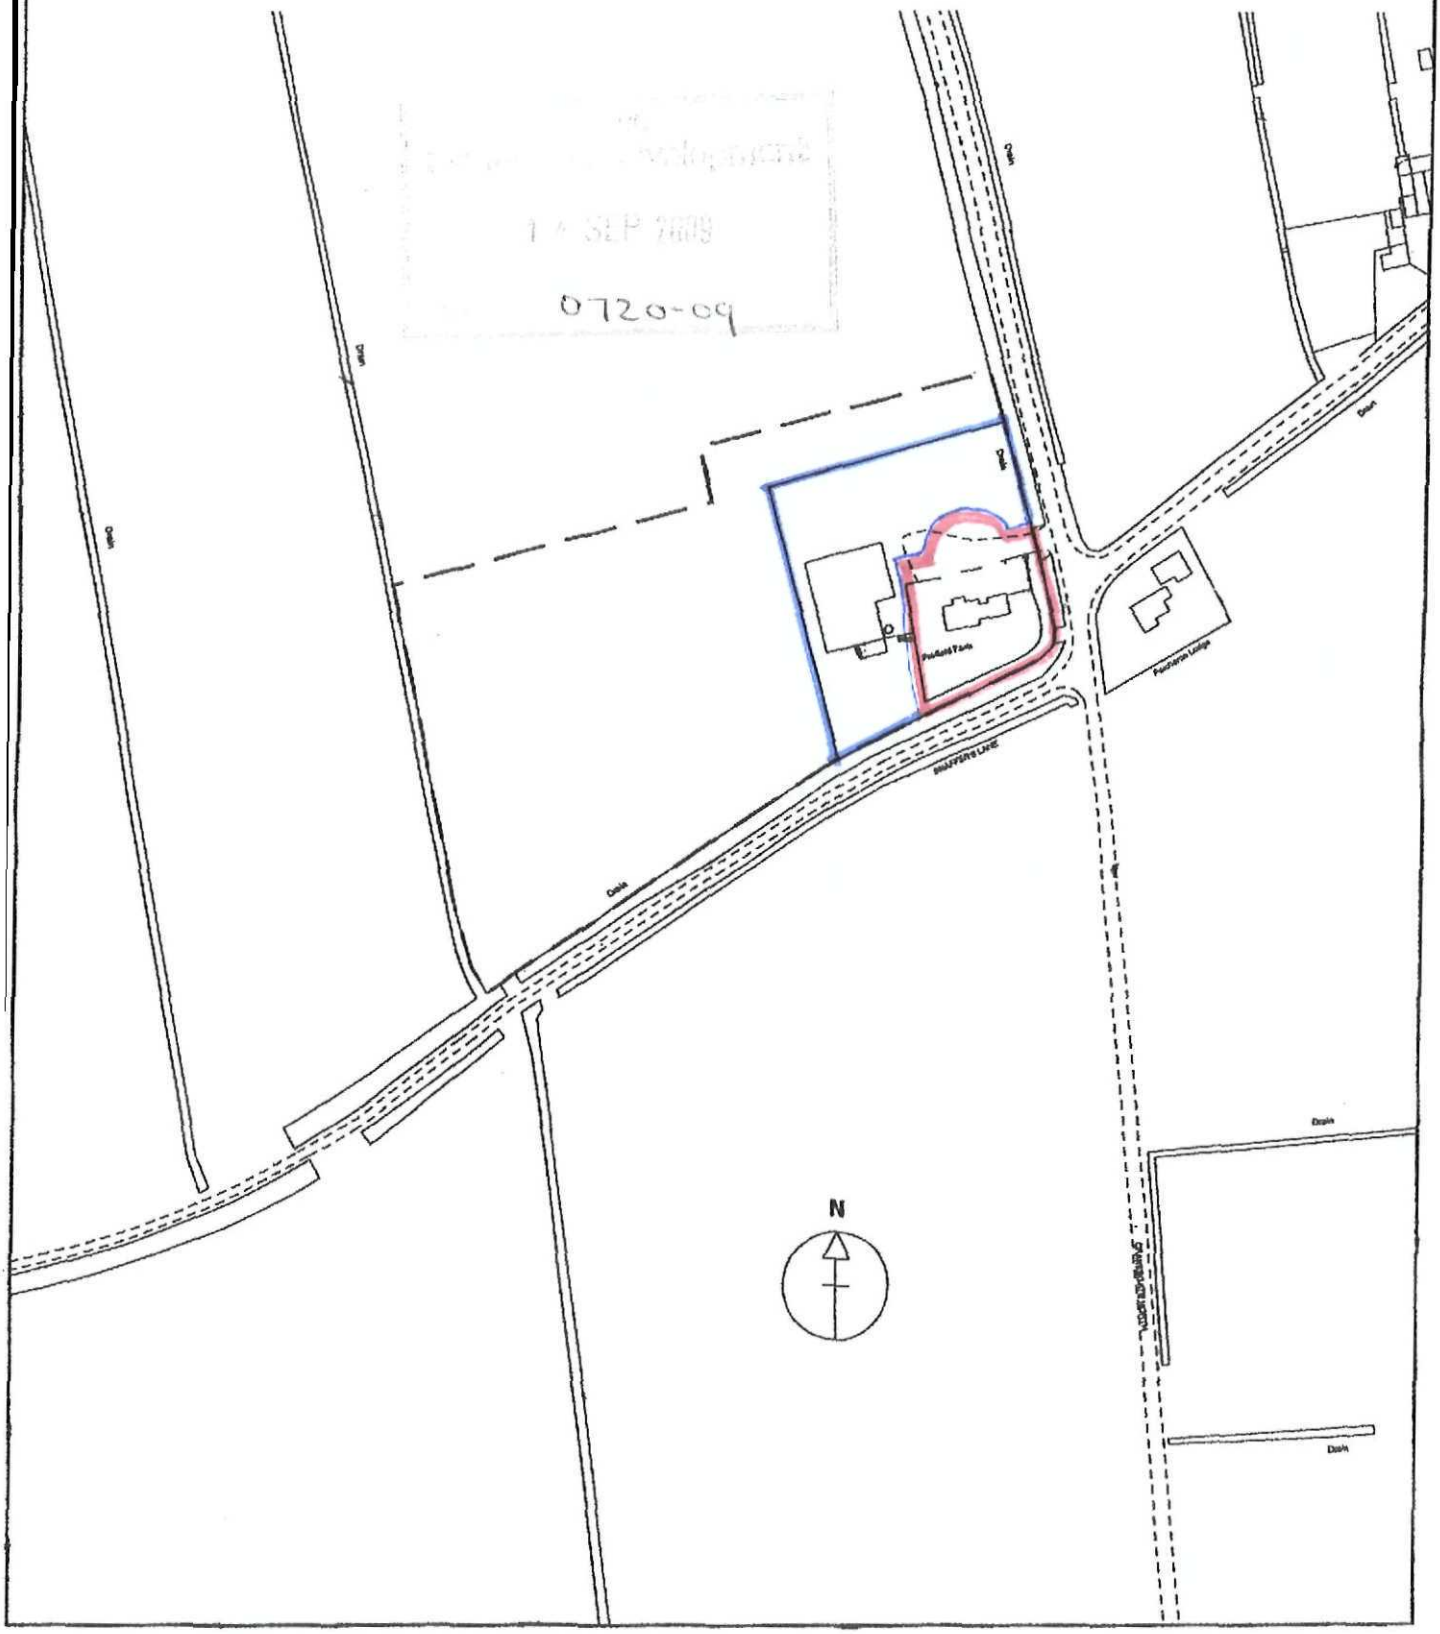

GROUND FLOOR PLAN 1:50

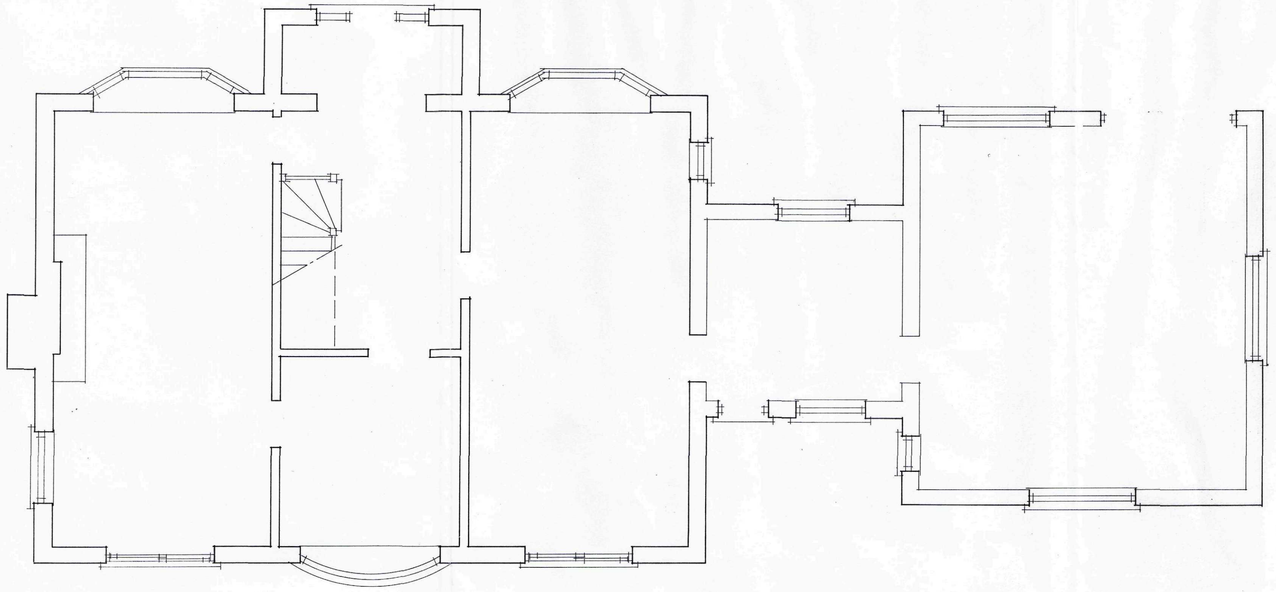

REAR ELEVATION 1:100

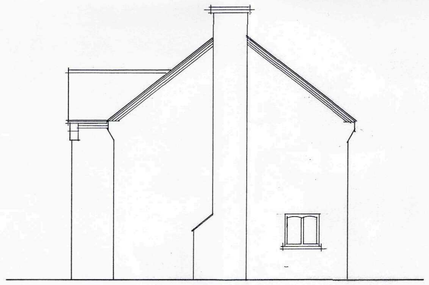

END ELEVATION 1:100



FRONT ELEVATION 1:100



END ELEVATION 1:100



SITE PLAN 1:500

SHDC
Planning & Development
14 SEP 2009
Ref: 0720-09

TO BE READ IN CONJUNCTION WITH **ARCHITECTS** SPECIFICATION AND ANY OTHER DRAWINGS

ALSO TO BE READ IN CONJUNCTION WITH **LOCAL AUTHORITY** PLANNING PERMISSION AND BUILDING REGULATIONS APPROVAL AND ANY OTHER CONSENTS

ALSO TO BE READ IN CONJUNCTION WITH ANY **ENGINEERS** STRUCTURAL CALCULATIONS AND DETAILS


ALL EXTERNAL MATERIALS & FINISHES TO MATCH THOSE EXISTING, UNLESS OTHERWISE AGREED

ALL DIMENSIONS, LEVELS, STRUCTURE ETC. TO BE CHECKED AND AGREED ON SITE


FAIRFIELD LODGE, CRANESGATE NORTH, WHAPLODE — AS EXISTING & SITE PLAN

PROPOSED EXTENSION FOR MR & MRS S. MOSSOP

SM 02 — AUG. '09 — 1:50, 1:100 — ROGER WRIGHT architect

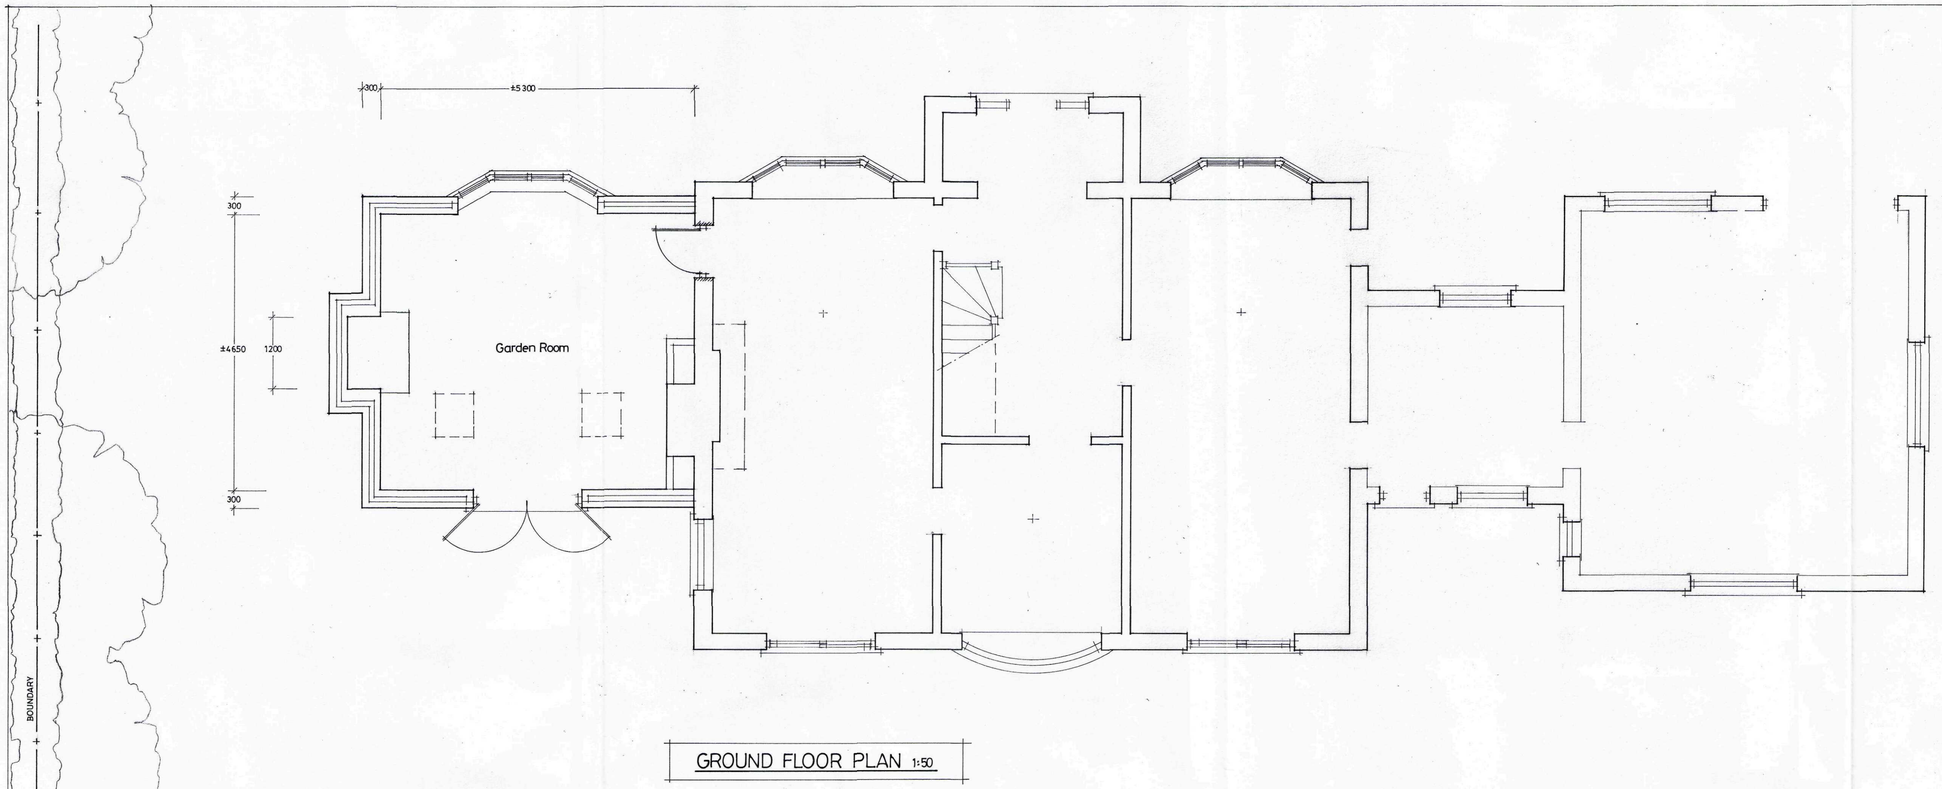


GROUND FLOOR PLAN 1:50

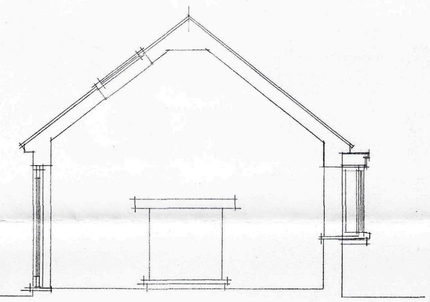

SCHEMATIC SECTION



REAR ELEVATION 1:100

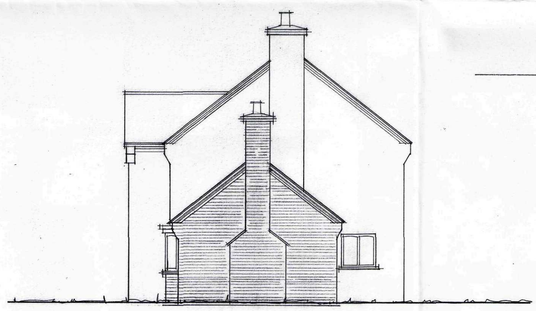

END ELEVATION 1:100



FRONT ELEVATION 1:100

SHDC
Planning & Development
14 SEP 2009
Ref: 0720-09

TO BE READ IN CONJUNCTION WITH **ARCHITECTS** SPECIFICATION AND ANY OTHER DRAWINGS

ALSO TO BE READ IN CONJUNCTION WITH **LOCAL AUTHORITY** PLANNING PERMISSION AND BUILDING REGULATIONS APPROVAL AND ANY OTHER CONSENTS

ALSO TO BE READ IN CONJUNCTION WITH ANY **ENGINEERS** STRUCTURAL CALCULATIONS AND DETAILS

ALL EXTERNAL MATERIALS & FINISHES TO MATCH THOSE EXISTING, UNLESS OTHERWISE AGREED

ALL DIMENSIONS, LEVELS, STRUCTURE ETC. TO BE CHECKED AND AGREED ON SITE

FAIRFIELD LODGE, CRANESGATE NORTH, WHAPLODE AS PROPOSED

PROPOSED EXTENSION FOR MR & MRS S. MOSSOP

SM 01 E 1:50, 1:100 JAN '07 ROGER WRIGHT architect