




NORTH ELEVATION

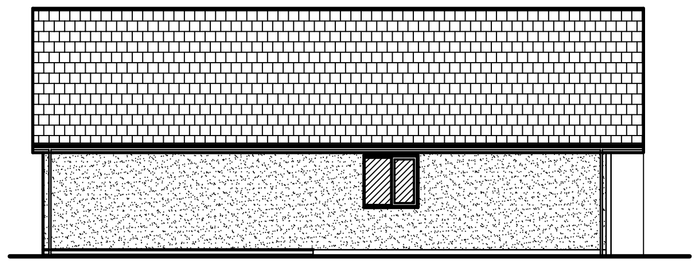

SOUTH ELEVATION

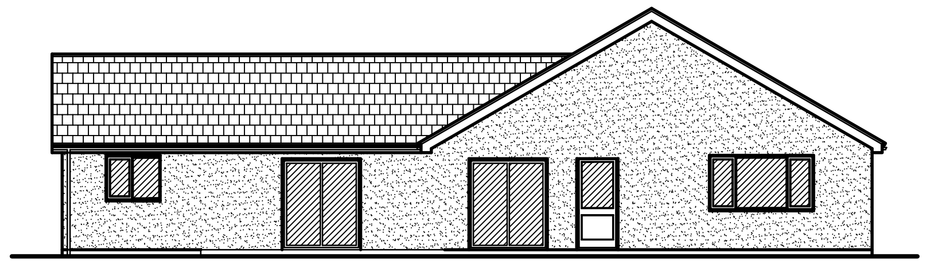


WEST ELEVATION

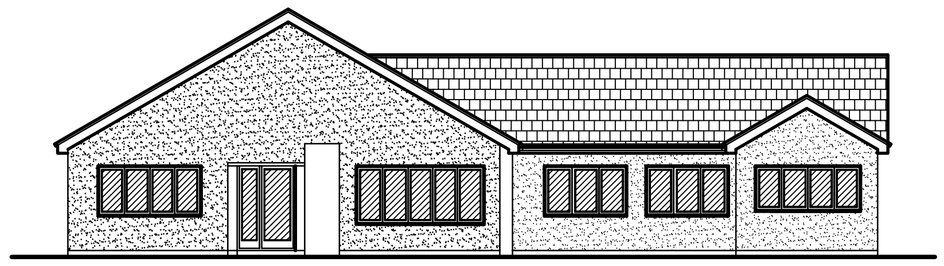


EAST ELEVATION

MATERIAL SCHEDULE:-
ALL WALLS:- K-REND - LIMESTONE WHITE
WINDOWS:- UPVC CASEMENT - GREY
DOORS:- UPVC BLACK
ROOF:- CEDRAL RIVENDALE SLATES - CROMLEIGH GRAPHITE
RAINWATER GOODS:- UPVC BALCK

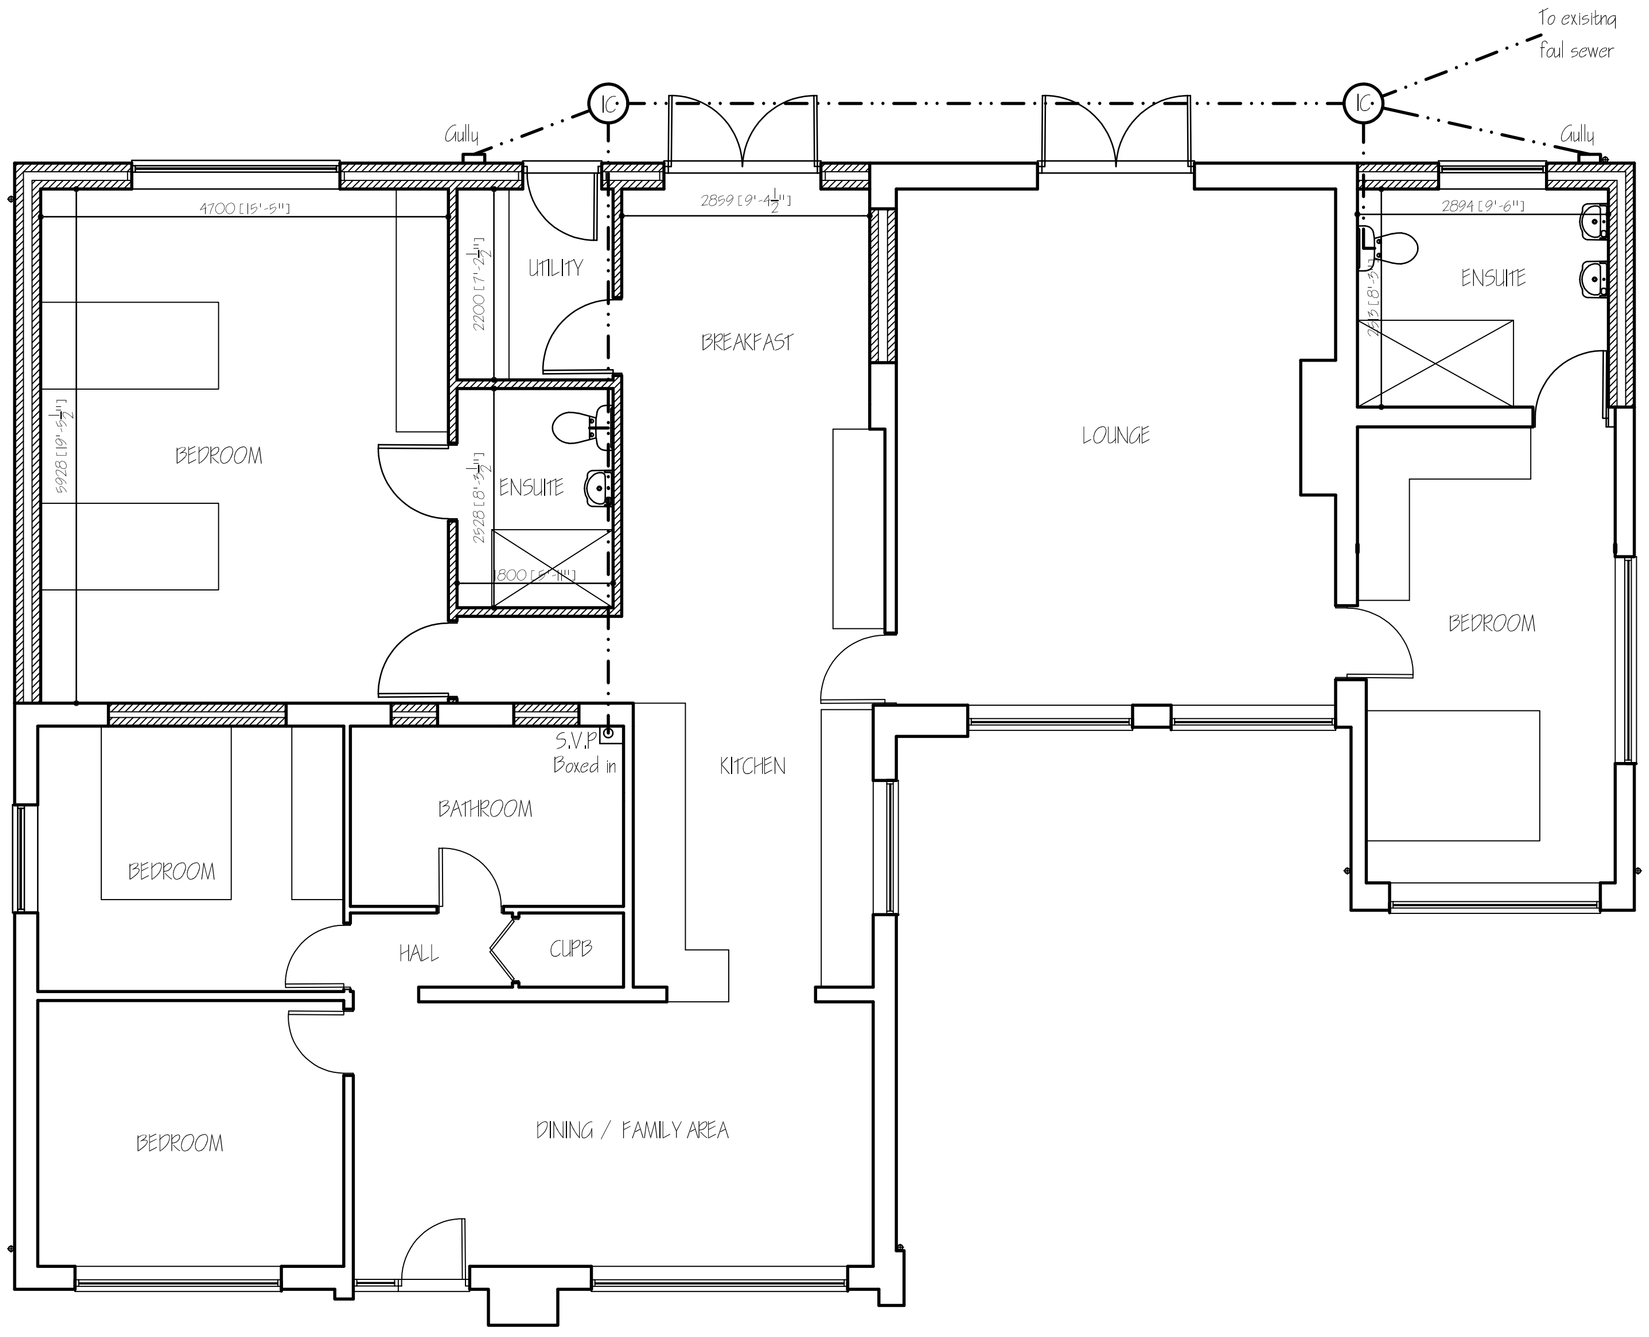

GROUND FLOOR LAYOUT PLAN

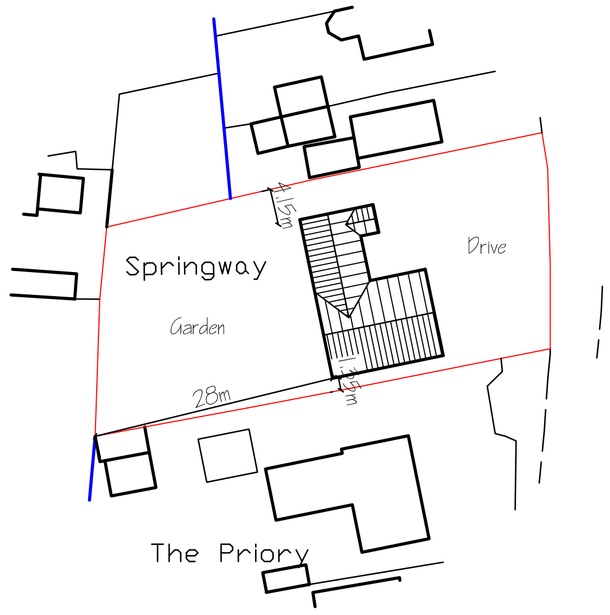

SITE PLAN
1/500

P	CLIENTS AMENDS - ROOF	AUG '2025.
A	CLIENTS AMENDMENTS	APR '2025.
rev'n	revision	date

G. R. MERCHANT LTD.

ARCHITECTURAL CONSULTANTS

4 Wrights Mews
12A Park Road, Holbeach,
Spalding, Lincs. PE12 7EE
Tel: 01406 490800
E-Mail: office@grmerchantltd.com
Website: www.grmerchantltd.com

Project
EXTENSION & ALTERATIONS
SPRINGWAY
STOCKWELL GATE
WHAPLODE, LINCS, PE12 6LE.

Client
MR S. STEWARD

Drawing
PROPOSED
FLOOR PLANS & ELEVATIONS
SITE PLAN

Job Ref.	Drawing No.
4130-25	025.
Date	**Drawn**
MARCH 2025.	S.D.

Scales
1/50 1/100 (unless otherwise stated)

DO NOT SCALE FROM THIS DRAWING

This drawing is copyright and may not be altered, traced, photographed or used for any other purpose other than for which it is issued. The General Contractor is to check all dimensions on site and report any discrepancies to G. R. Merchant Ltd. All details shown on this drawing including foundations are indicative only. G. R. Merchant Ltd cannot be held responsible for any problems not accepted for abnormal conditions which may be discovered during construction unless reported to the G. R. Merchant Ltd so that design amendments may be conditioned, Site soil surveys are recommended in respect of foundations to establish specific site conditions before foundation work is undertaken. This drawing is limited to the amount of information contained and does not purport to include all aspects necessary for the safe and proper construction of the building. Subject to Building Regulation approval, This drawing must not be used as a contract document alone. The works will not be supervised or inspected on site by G R Merchant Ltd or any representative thereof, it is the client or their appointed contractor(s) responsibility to control workmanship, substitution of materials, adherence to specification, variations to contract etc.All materials to be new unless otherwise stated and all workmanship and materials to be in accordance with current British Standard Codes of Practice and following manufacturers instructions. Where proprietary products are specified, they shall conform to appropriate British standard specification or BBA certificate or European code equivalent. The Employer / Client shall ensure that the selected contractor is conversant with and adopts all measures necessary to achieve compliance with Health and Safety legislation for Building sites and Work places. The Employer / Client is advised that should the works need to comply with the Construction Design and Management Regulations an Independent Principal Designer will be required. The works shall comprise of all that is shown on the drawings and all that may be reasonably inferred as being necessary to carry out the works and all that may be reasonably inferred as necessary to carry out the works shall be deemed to be included, It is the plot / land owners responsibility to be aware of the Party Wall etc. Act 1996 when building in close proximity to adjoining neighbours boundaries.