
DETAILS ON THIS DRAWING ARE COPYRIGHT OF SIDEBOTTOM RICHARDSON CHENG LIMITED.THIS IS A CONFIDENTIAL DOCUMENT AND MUST NOT BE COPIED, USED OR DIVULGED IN ANY WAY WITHOUT PRIOR WRITTEN CONSENT

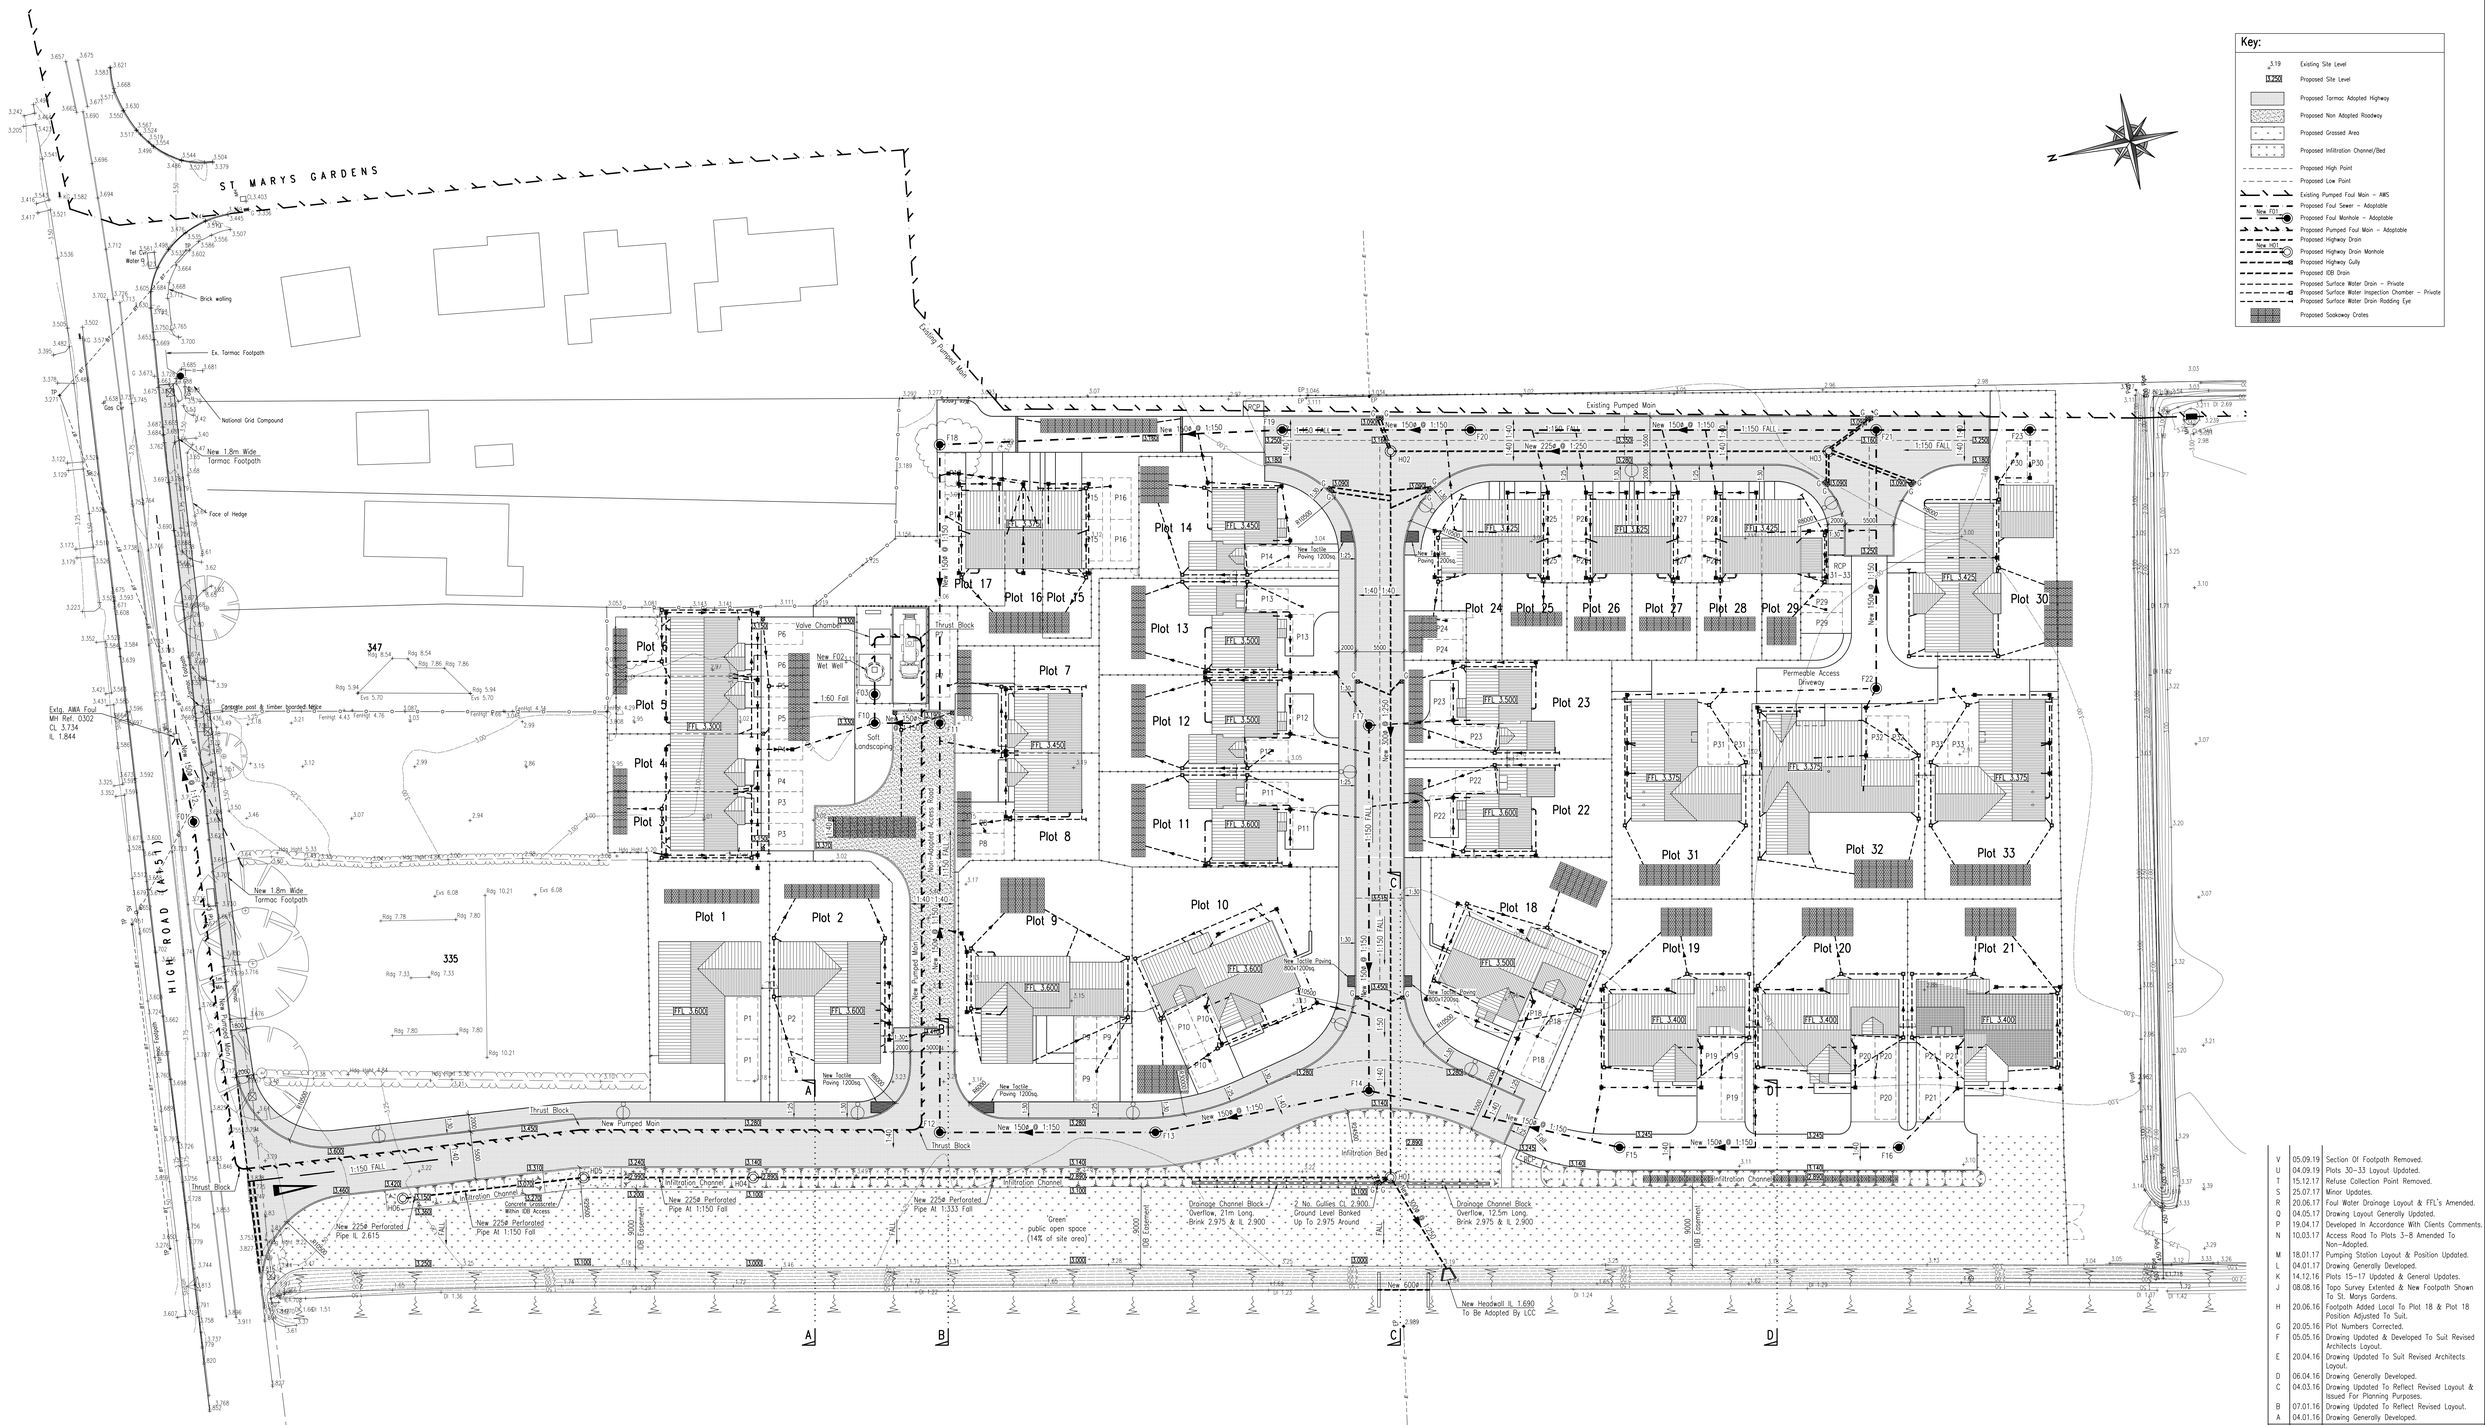

Rev	Date	Remarks
V	05.09.19	Section Of Footpath Removed.
U	04.09.19	Plots 30-33 Layout Updated.
T	15.12.17	Refuse Collection Point Removed.
S	25.07.17	Minor Updates.
R	20.06.17	Foul Water Drainage Layout & FFL's Amended.
Q	04.05.17	Drawing Layout Generally Updated.
P	19.04.17	Developed In Accordance With Clients Comments.
N	10.03.17	Access Road To Plots 3-8 Amended To Non-Adopted.
M	18.01.17	Pumping Station Layout & Position Updated.
L	04.01.17	Drawing Generally Developed.
K	14.12.16	Plots 15-17 Updated & General Updates.
J	08.08.16	Topo Survey Extented & New Footpath Shown To St. Marys Gardens.
H	20.06.16	Footpath Added Local To Plot 18 & Plot 18 Position Adjusted To Suit.
G	20.05.16	Plot Numbers Corrected.
F	05.05.16	Drawing Updated & Developed To Suit Revised Architects Layout.
E	20.04.16	Drawing Updated To Suit Revised Architects Layout.
D	06.04.16	Drawing Generally Developed.
C	04.03.16	Drawing Updated To Reflect Revised Layout & Issued For Planning Purposes.
B	07.01.16	Drawing Updated To Reflect Revised Layout.
A	04.01.16	Drawing Generally Developed.

Status: FOR PLANNING

SIDEBOTTOM RICHARDSON CHENG LTD
CONSULTING STRUCTURAL AND CIVIL ENGINEERS
15 High Street, Spalding, Lincs. PE11 1TW
Tel: 01775 712660
Fax: 01775 712635
Email: src@srcltd.com

Project: Proposed Residential Development off High Road Whaplode, Spalding, Lincs. For D Brown Builders

Title: Proposed Site Layout

Date	Nov. '15	Scale	1:250 @ A0, 1:500 @ A2
Drawn	MP	Checked	SRC
Design	SRC	File Name	26115-11

DRG No. 26115/11 — Rev V

DETAILS ON THIS DRAWING ARE COPYRIGHT OF SIDEBOTTOM RICHARDSON CHENG LIMITED.THIS IS A CONFIDENTIAL DOCUMENT AND MUST NOT BE COPIED, USED OR DIVULGED IN ANY WAY WITHOUT PRIOR WRITTEN CONSENT