
DETAILS ON THIS DRAWING ARE COPYRIGHT OF SIDEBOTTOM RICHARDSON CHENG LIMITED.THIS IS A CONFIDENTIAL DOCUMENT AND MUST NOT BE COPIED, USED OR DIVULGED IN ANY WAY WITHOUT PRIOR WRITTEN CONSENT

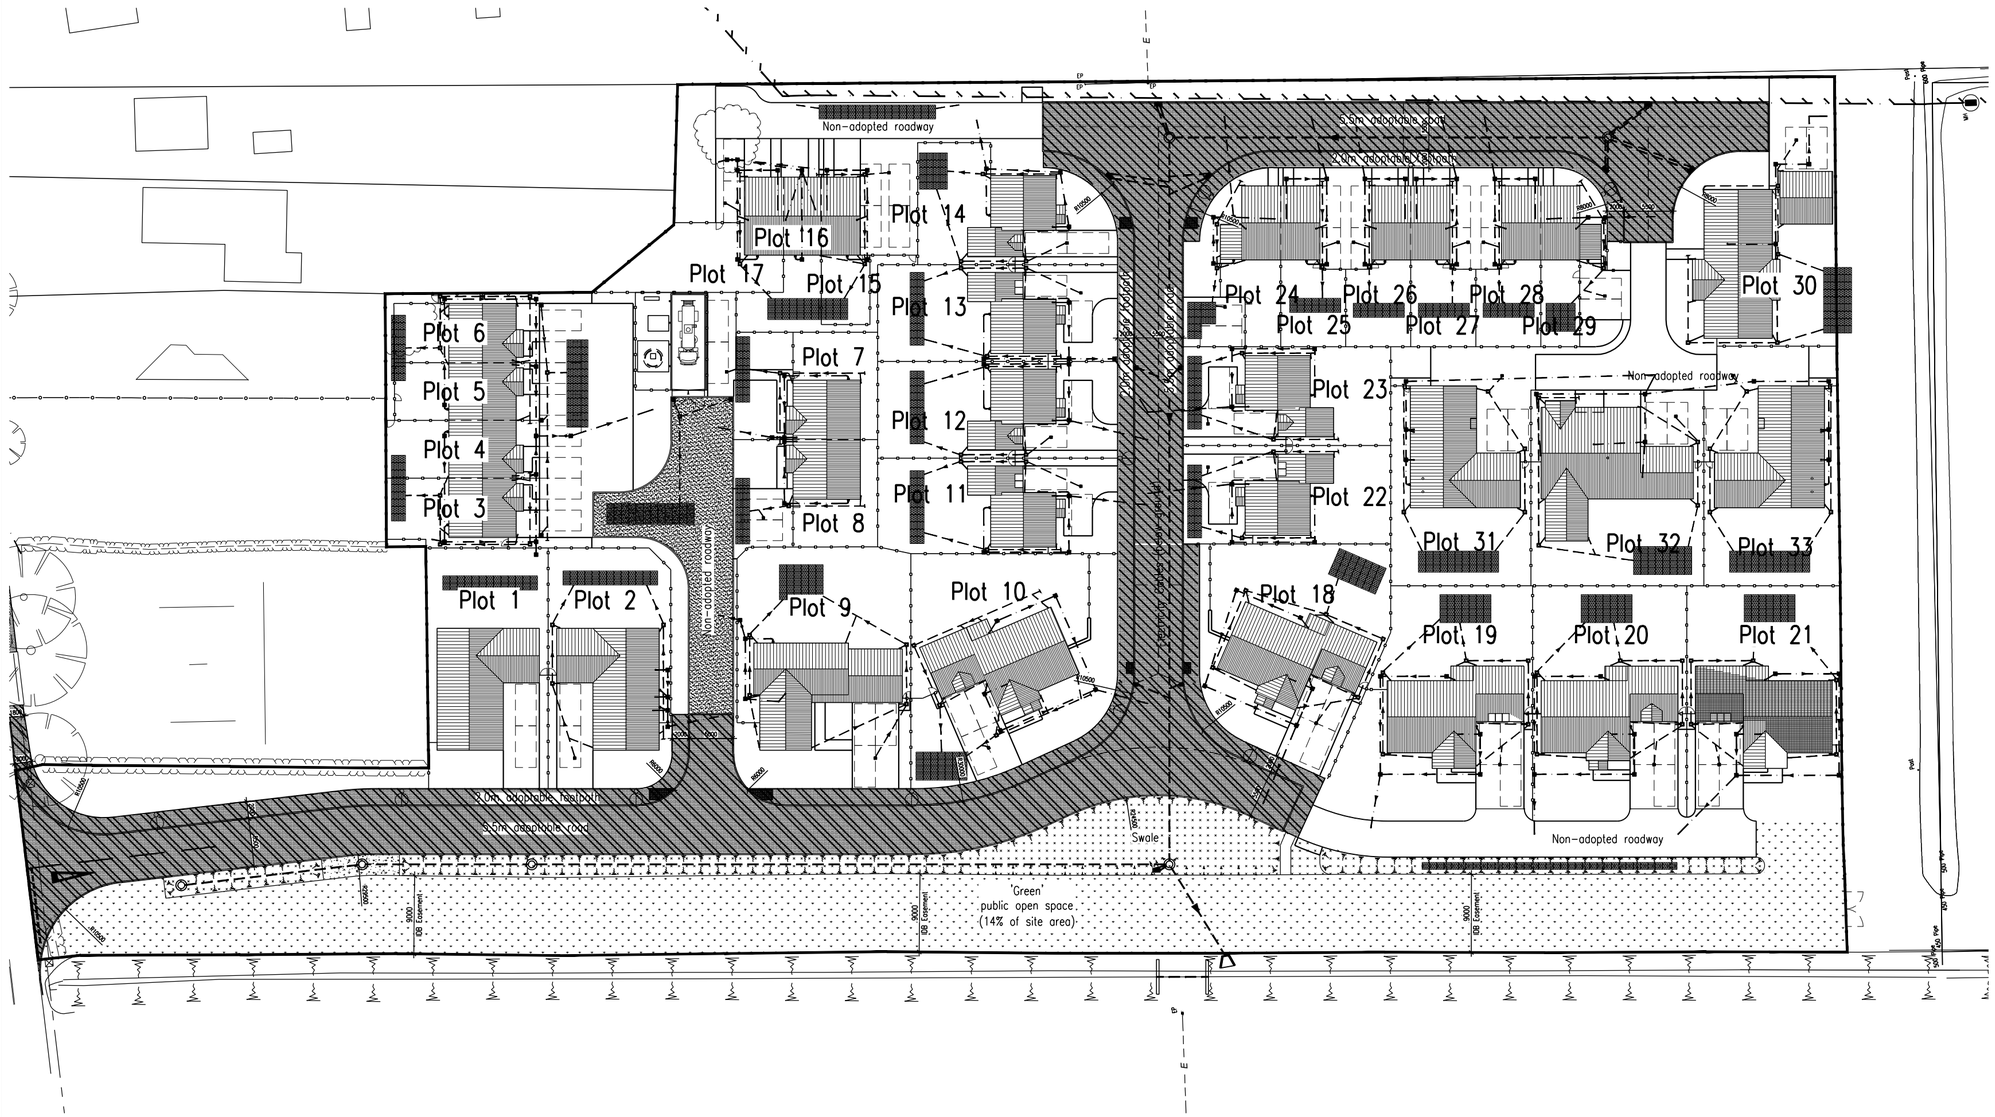

Impermeable Area Key:

Denotes Extent Of Impermeable Area Run-Off To Swale, Total = 1353m²

Denotes Extent Of Impermeable Area Directly Discharged To Dyke, Total = 1200m²

Rev	Date	Remarks
L	05.09.19	Section Of Footpath Removed.
K	04.09.19	Plots 30-33 Layout Updated.
J	20.02.18	Minor Update To Impermeable Areas To Suit LCC Comments.
H	15.12.17	Refuse Collection Point Removed.
G	31.07.17	Plot Layouts Updated.
F	15.06.17	Impermeable Areas Updated.
E	20.06.16	Amendments Local To Plot 18.
D	20.05.16	Plot Numbers Corrected.
C	05.05.16	Drawing Updated To Suit Revised Architects Layout.
B	20.04.16	Drawing Updated To Suit Revised Architects Layout.
A	06.04.16	Drawing Updated To Suit Revised Road Widths.

Status: FOR PLANNING

SIDEBOTTOM RICHARDSON CHENG LTD
CONSULTING STRUCTURAL AND CIVIL ENGINEERS
15 High Street, Spalding, Lincs. PE11 1TW
Tel: 01775 712660
Fax: 01775 712635
Email: src@srcltd.com

Project: Proposed Residential Development off High Road Whaplode, Spalding, Lincs. For D Brown Builders

Title: Site Plan Showing Impermeable Areas

Date	Mar. '16	Scale	1:500 @A2
Drawn	MP	Checked	SRC
Design	SRC	File Name	26115-14

DRG No. 26115/14 — Rev L

DETAILS ON THIS DRAWING ARE COPYRIGHT OF SIDEBOTTOM RICHARDSON CHENG LIMITED.THIS IS A CONFIDENTIAL DOCUMENT AND MUST NOT BE COPIED, USED OR DIVULGED IN ANY WAY WITHOUT PRIOR WRITTEN CONSENT