
All dimensions to be verified on site by Main Contractor before the start of any shop drawings or work whatsoever either on their own behalf or that of sub-contractors.

Report any discrepancies to the Contract Administrator at once.


This drawing is to be read with all relevant Architect's and Engineer's drawings and other relevant information.

Andrew M Wright Ltd. Registered in England & Wales No. 9399024.
Registered office: 22 Church Street, Holbeach, Spalding, Lincs. PE12 7LL

LEGEND: DO NOT SCALE

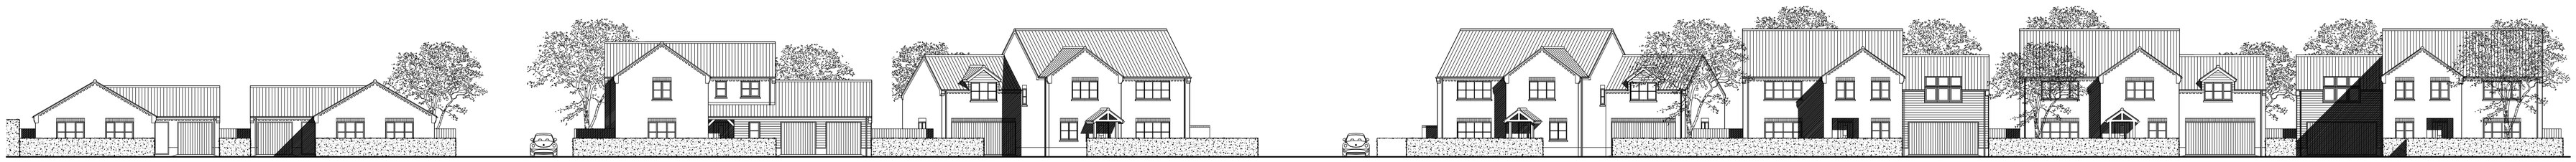

Streetscene Elevation [Fronting Public Open space] (1:200)

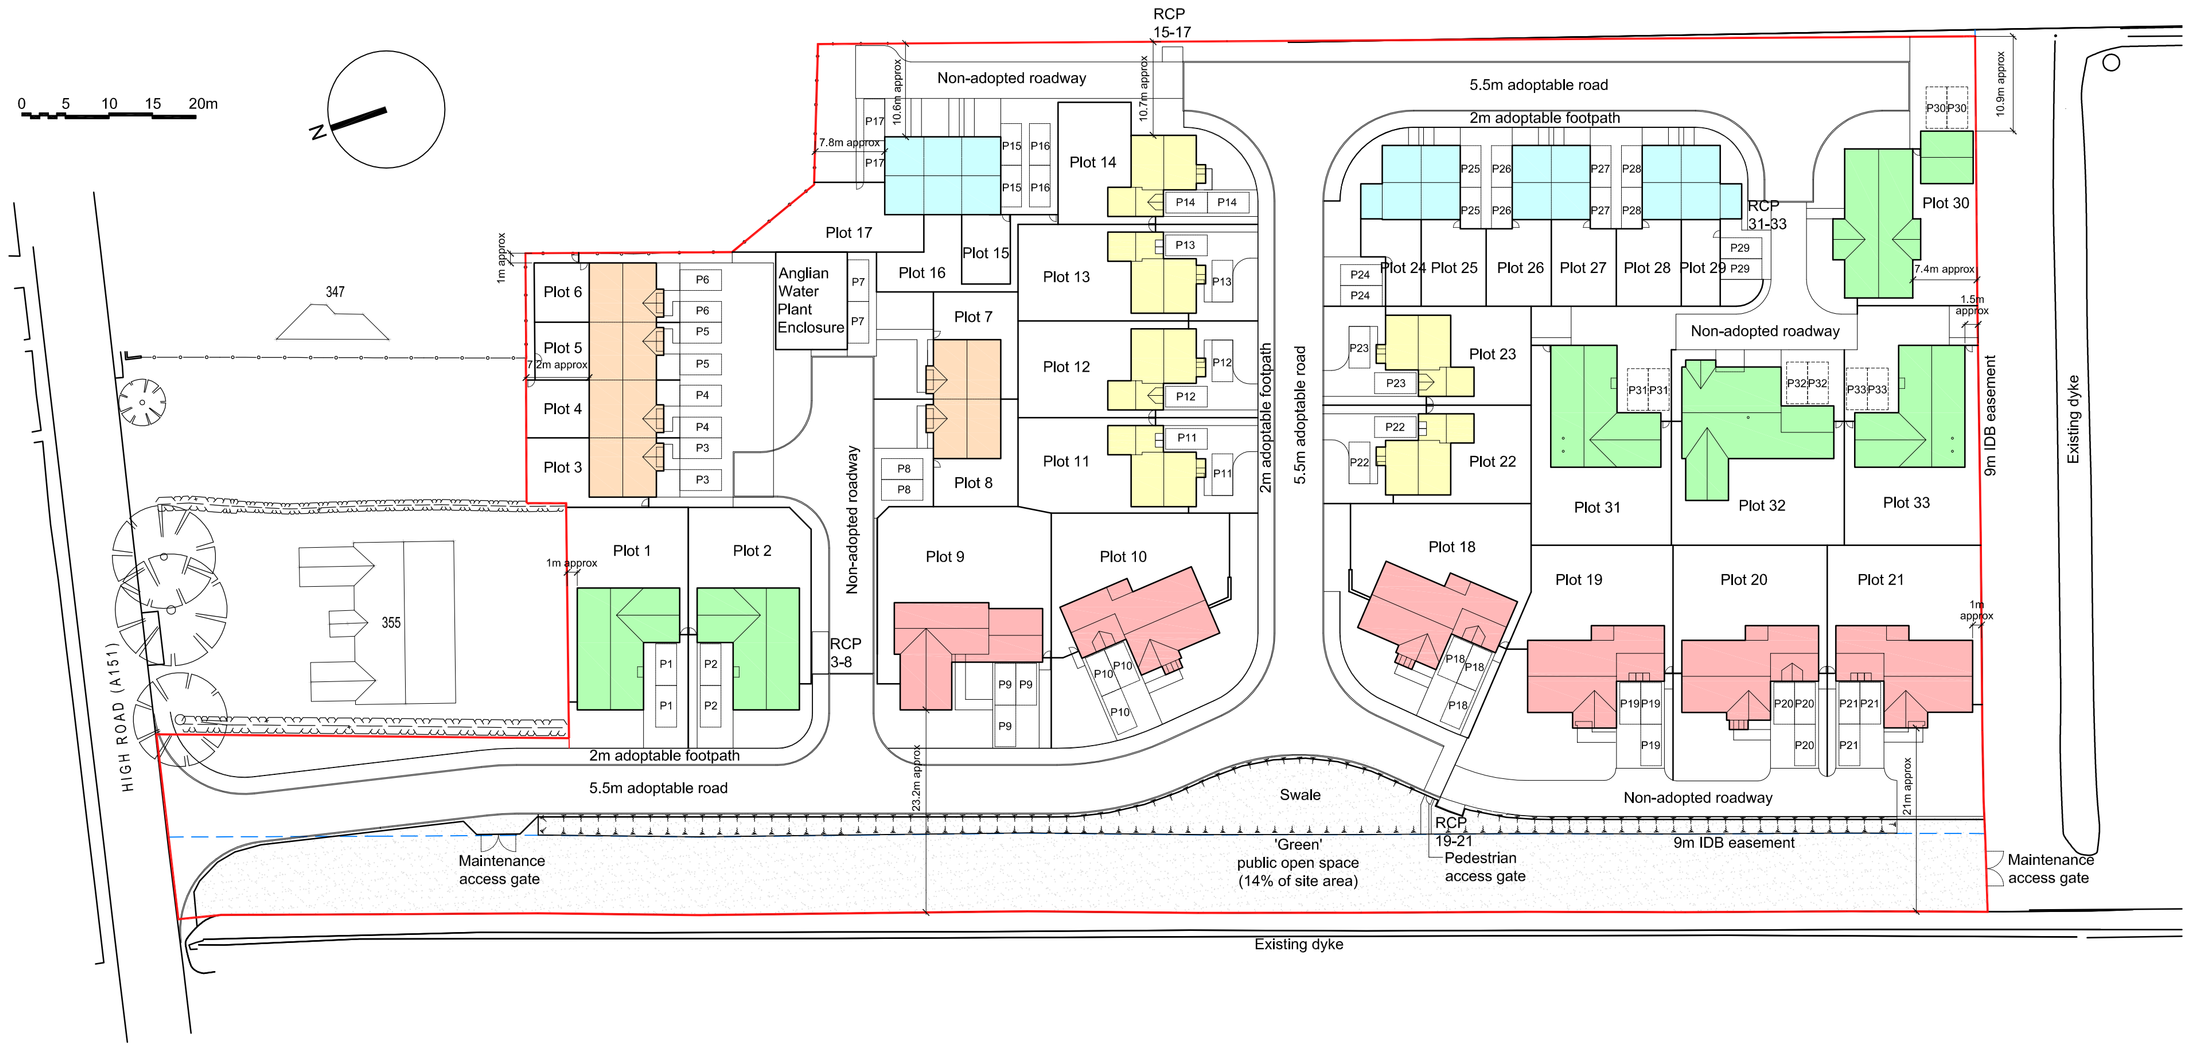

Proposed Site Plan (1:500)

- 6 no. Bungalows (1 bed)
- 6 no. bungalows (3 bed) (with single or double garage)
- 9 no. 2 storey houses (2 bed)
- 6 no. 2 storey houses (4 bed) (with double garage)
- 6 no. 2 storey houses (3 bed) (with single garage)
- Public open space
- RCP Refuse collection point

Revision:	Date:	Description:	Drw:	Chk:
P9	05.09.19	Planning Issue -	AMW	AMW
D4	12.08.19	Draft Issue -	AMW	AMW
D3	09.08.19	Draft Issue -	AMW	AMW
P8	26.07.19	Planning Issue -	AMW	AMW

ANDREW M WRIGHT LTD
CHARTERED ARCHITECT

26 Joys Bank, Holbeach St Johns, Spalding, Lincs, PE12 8SD
Telephone: 01406 540573 Mobile: 07940 914778

Project:
Residential Development
High Road
Whaplode
Lincs

Drawing Title:
Proposed Site Plan

Client:
Haycroft Homes Ltd

Drawn:	Checked:	Date:	Scale:	Paper Size:
AMW	AMW	22.04.16	1:500	A1

Job No.:	Dwg No.:	Stage:	Revision:
031601	PD03	Planning	P9