




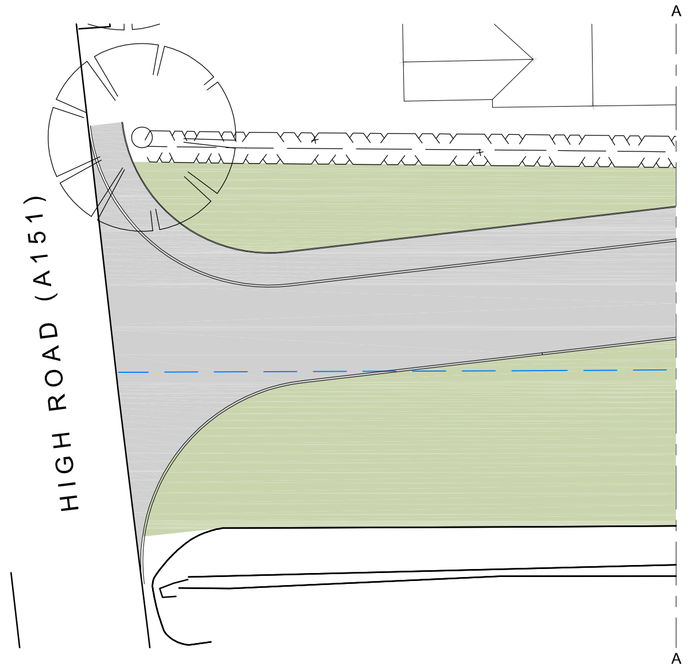


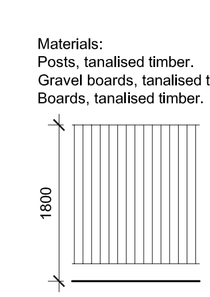

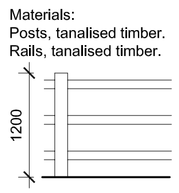

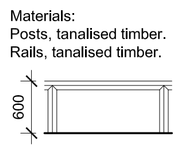

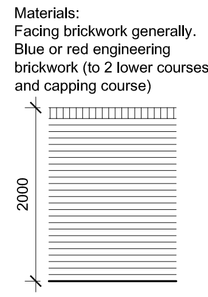

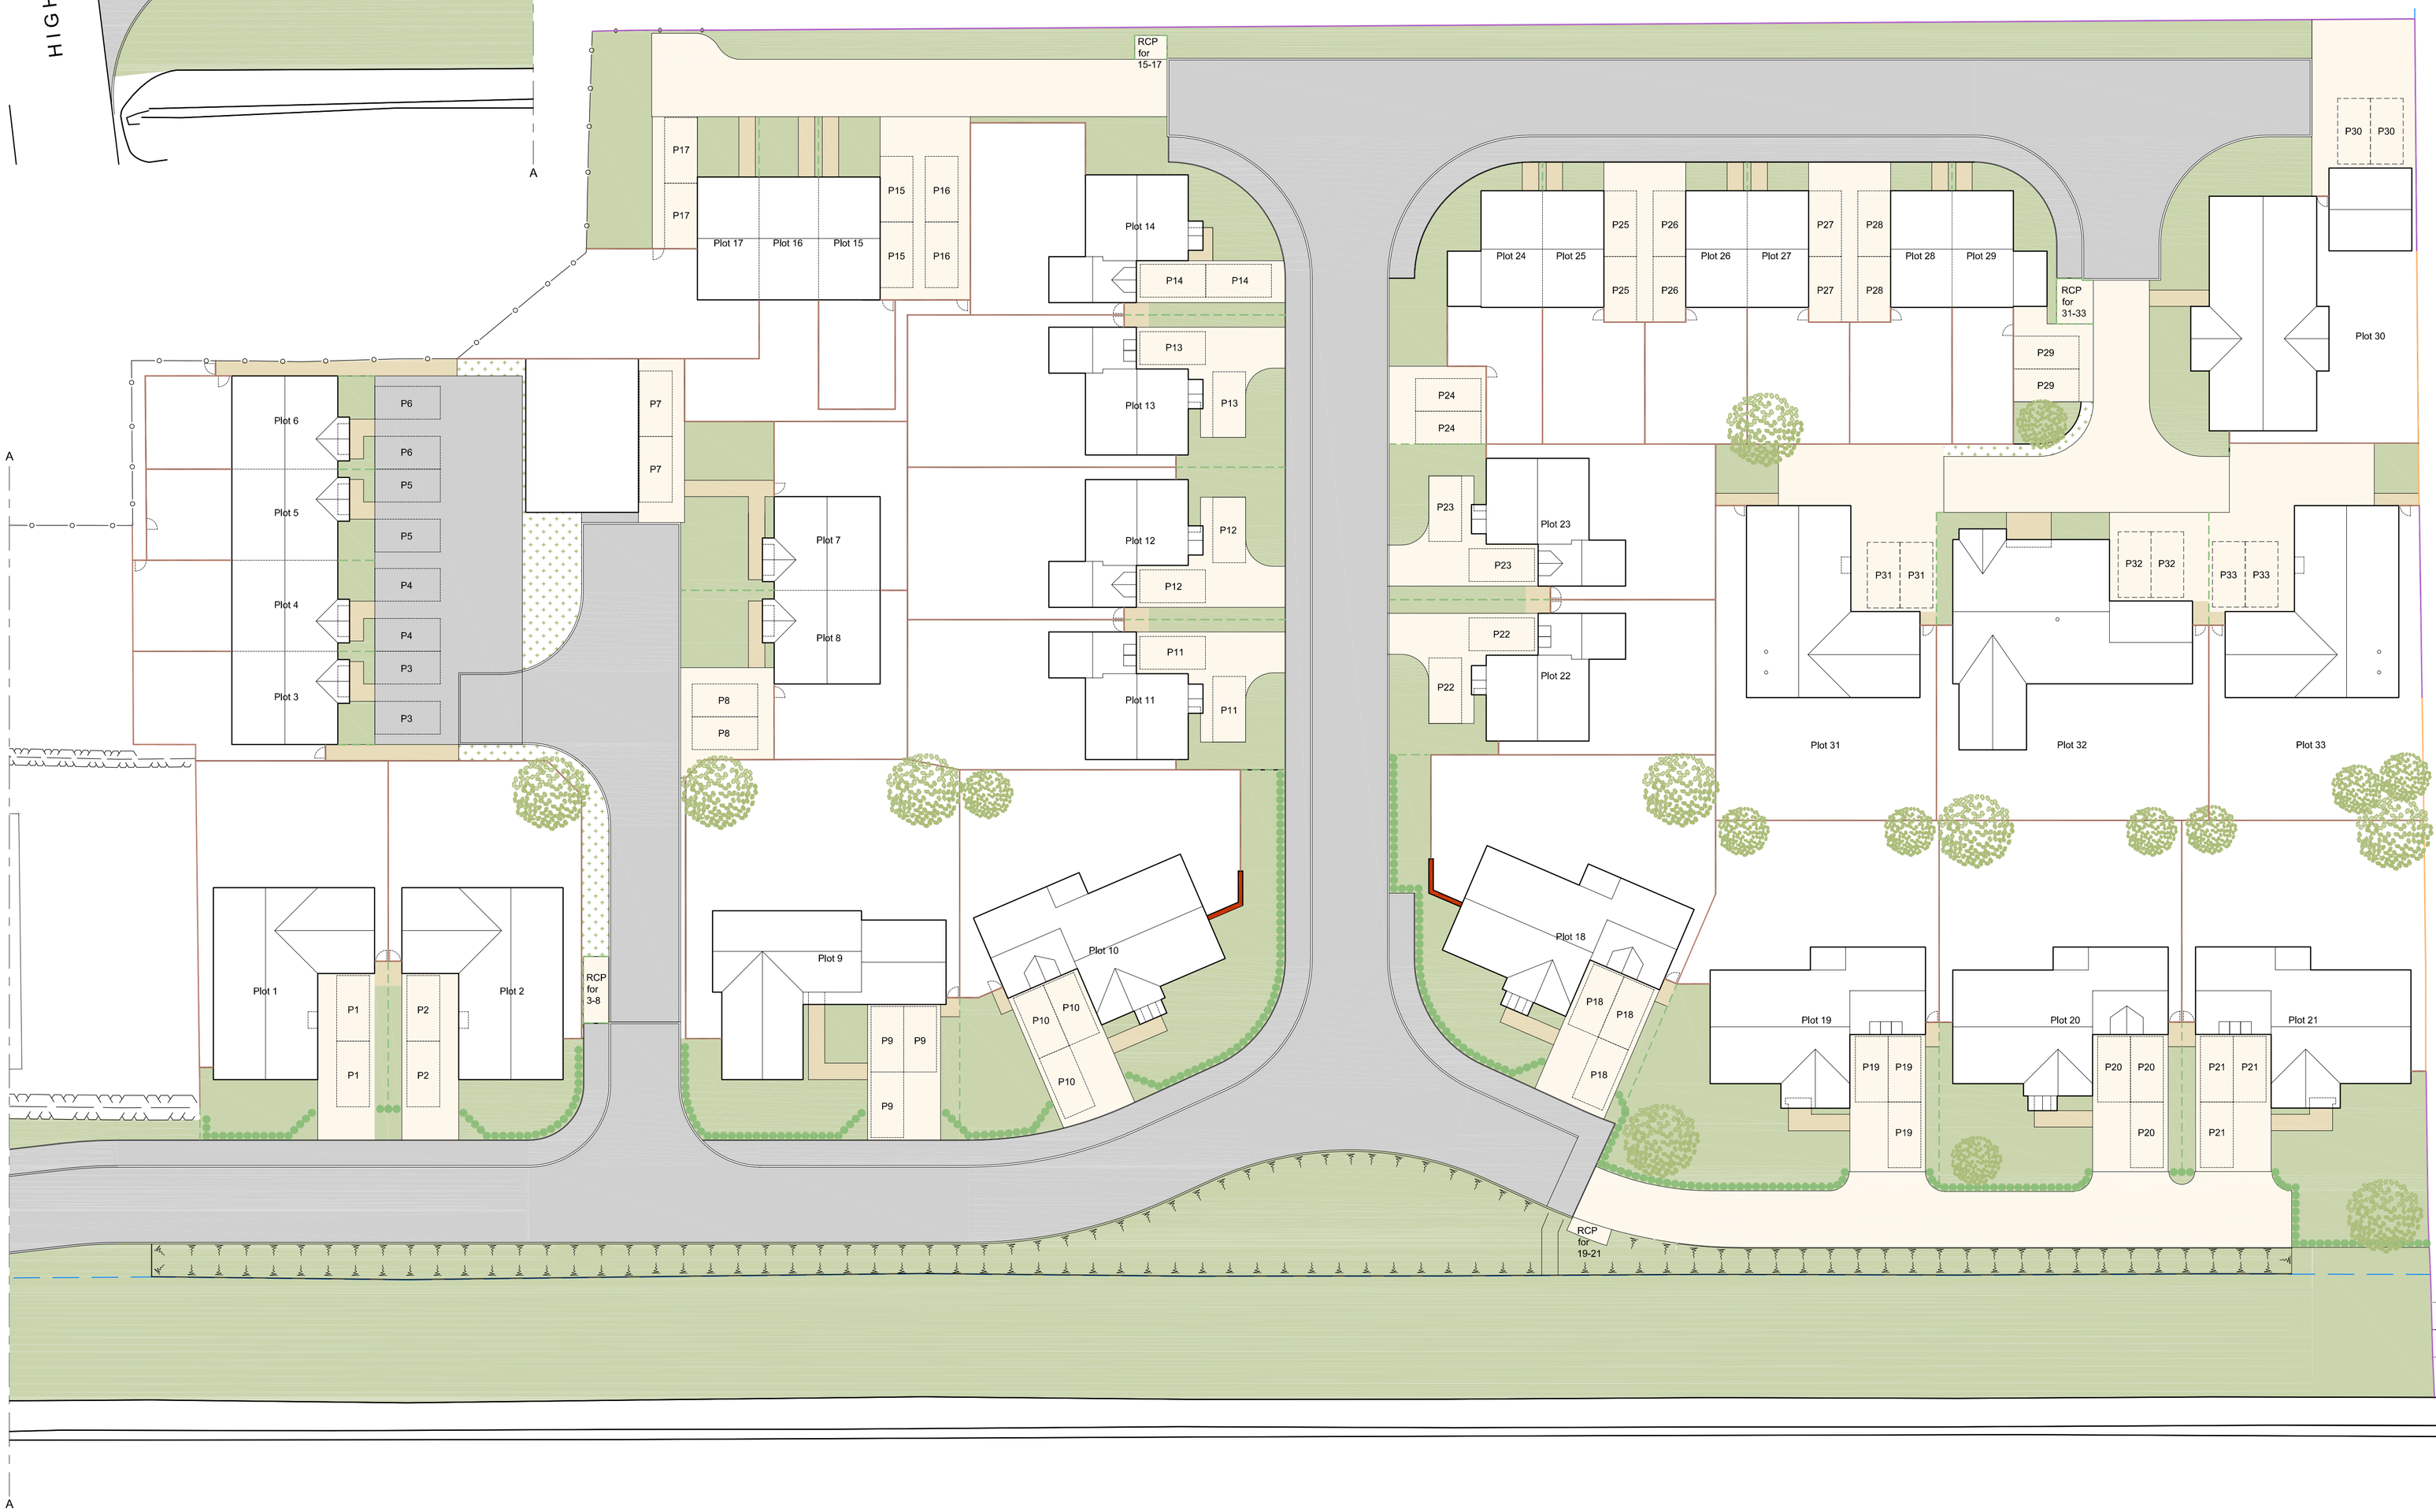

All dimensions to be verified on site by Main Contractor before the start of any shop drawings or work whatsoever either on their own behalf or that of sub-contractors.

Report any discrepancies to the Contract Administrator at once.

This drawing is to be read with all relevant Architect's and Engineer's drawings and other relevant information.

Andrew M Wright Ltd. Registered in England & Wales No. 9399024.
Registered office: 22 Church Street, Holbeach, Spalding, Lincs. PE12 7LL

LEGEND: DO NOT SCALE

- Tarmacadam
- Block paviors
- Paving flags
- Grass
- Shrubs & planting
- Rear garden surfaces to resident's choice
- Trees (Silver Birch)
- Hedge, 1200mm high (Beech)
- Close boarded fence, 1800mm high
- Timber post & rail fence, 1200mm high
- Close boarded fence, 1800mm high, with native hedge to outside face (Hawthorn)
- Knee rail / diamond fence, 600mm high
- Existing concrete post & timber boarded fence
- Brick wall, 2000mm high
- RCP Refuse collection point

N

0 5 10 15

Revision:	Date:	Description:	Drw:	Chk:
P9	05.09.19	Planning Issue -	AMW	AMW
D6	12.08.19	Draft Issue -	AMW	AMW
P8	26.07.19	Planning Issue -	AMW	AMW
P7	30.07.18	Planning Issue -	AMW	AMW
D5	29.01.18	Draft Issue (for SRC) -	AMW	AMW
D4	29.01.18	Draft Issue (for SRC) -	AMW	AMW

ANDREW M WRIGHT LTD
CHARTERED ARCHITECT

26 Joys Bank, Holbeach St Johns, Spalding, Lincs, PE12 8SD
Telephone: 01406 540573 Mobile: 07940 914778

Project:
Residential Development
High Road
Whaplode
Lincs

Drawing Title:
Proposed Finishes & Enclosures Site Plan

Client:
Haycroft Homes Ltd

Drawn:	Checked:	Date:	Scale:	Paper Size:
AMW	AMW	22.04.16	1:250	A1

Job No.:	Dwg No.:	Stage:	Revision:
031601	PD04	Planning	P9