




PROPOSED FRONT ELEVATION

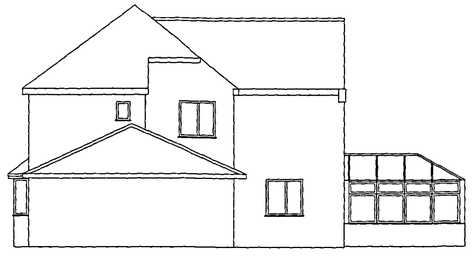


PROPOSED SIDE ELEVATION

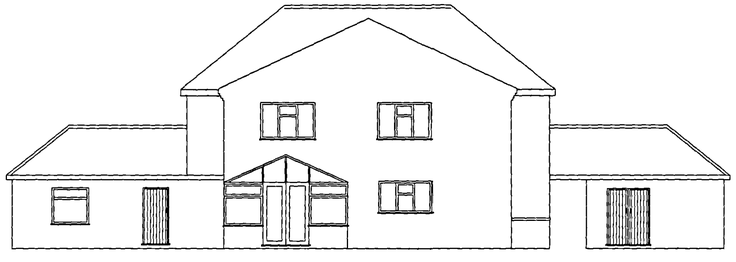

PROPOSED REAR ELEVATION

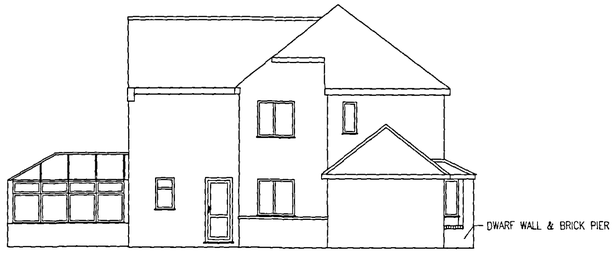

PROPOSED SIDE ELEVATION

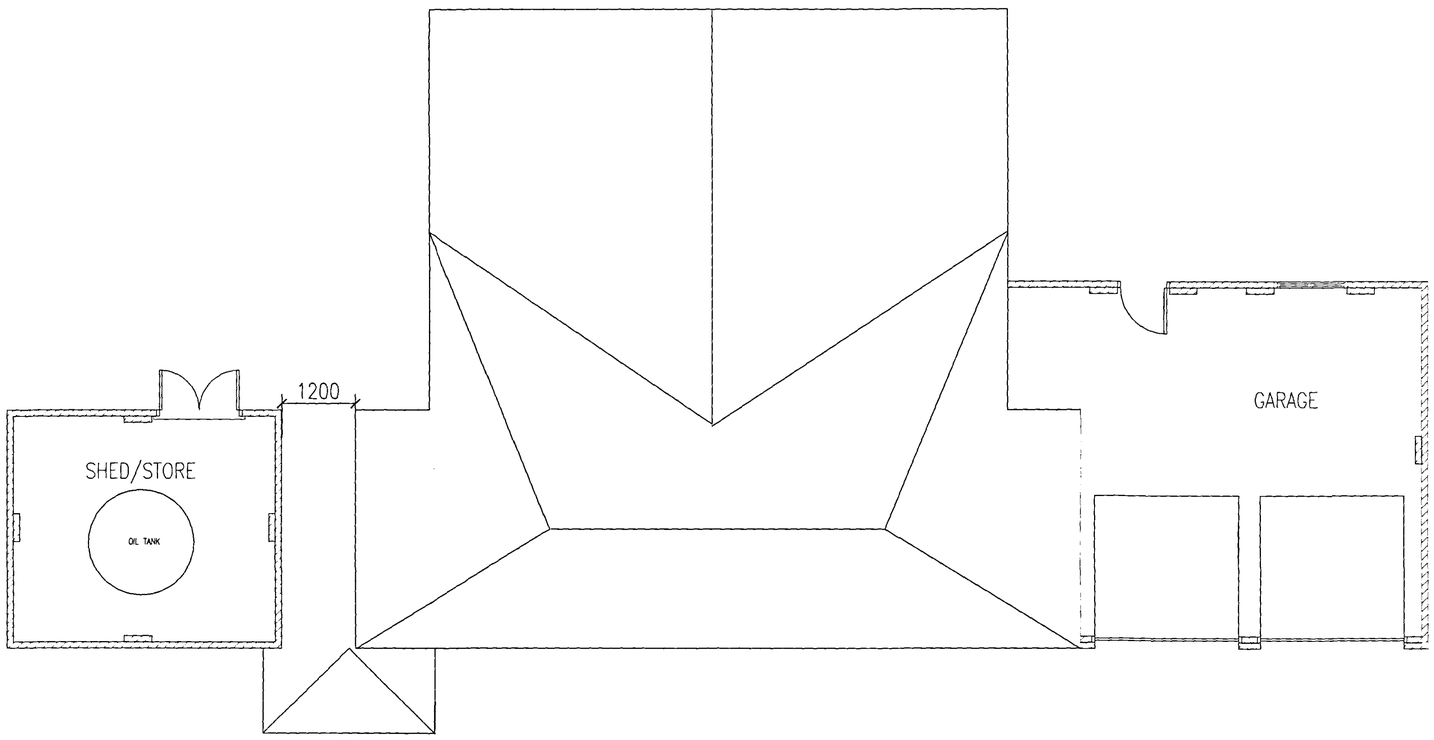

PLAN VIEW OF PROPOSED LAYOUT

WENMAN BUILDING DESIGN
10 Broadgate
Whaplode Drove
Spalding
Lincs. PE12 0TN
Tel/Fax 01406 331072
Mobile 0784 1718457

SHDC
PLANNING & DEVELOPMENT
21 JUL 2006
Ref. 0740/06

AMENDED PLAN
Ref. #1

DETERMINED PLAN

Client:

MR & MRS MORRELL

Project Address:

37 & 39 BROADGATE
WHAPLODE DROVE
SPALDING
LINCS.

PROJECT DETAILS:

Drwg No : WEN/1071/06
DESCRIPTION:

SINGLE STOREY STORE & GARAGE
PROPOSED PLAN VIEW
PROPOSED ELEVATIONS

NOTES:
PLANNING APPLICATION

SCALE 1:50 1:100