



FRONT FLANK REAR FLANK

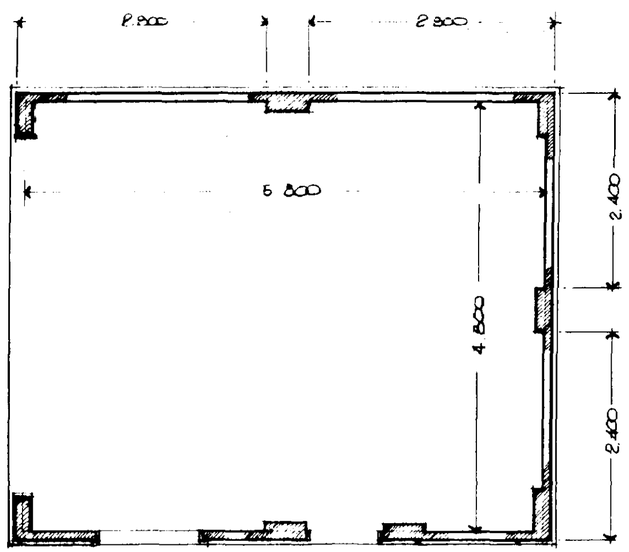

FLOOR PLAN 1:50

WALLS
TO BE BRICK TO MATCH PROPOSED HOUSE

ROOF
TO BE CONCRETE TILES AS PER PROPOSED NEW HOUSE.

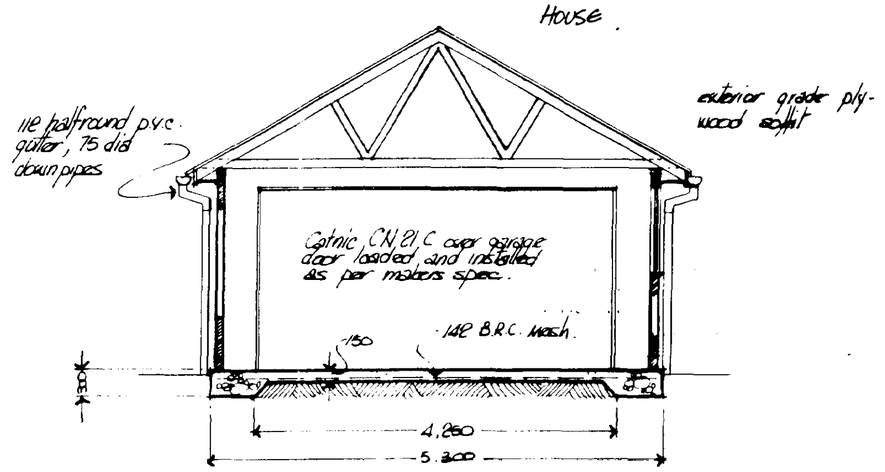

SECTION 1:50

DETERMINED PLAN

Drg.No.

Notes

1

Revisions

Project
PROPOSED DOUBLE GARAGE FOR

Title MR N. JARVIS 40 WASDALE GARDENS PETERBOROUGH, CAMBS.

SITE
PLOT 3. OXCROFT BANK, SHEPEAU STON WHAPLODE DROVE, SPALDING LINCS.

DESIGNED BY | DATE
DRAWN BY | DATE

SCALE 1:50 1:100

SHEET SIZE A2


Drg.No. 19199/3

GAP 3841/74

HOUSING & PLANNING
30 JUL 1999
Ref: 0767/99




FRONT EAST ELEVATION

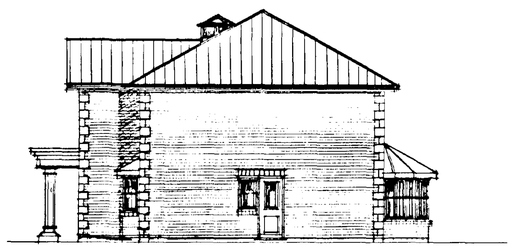

SOUTH FLANK




REAR WEST ELEVATION

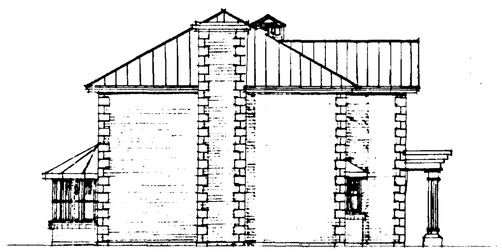

NORTH FLANK


ROOF TO BE
MARLEY MENDIP SANDTOFT
DOUBLE ROMAN TILES

BRICKWORK TO BE
IBSTOCK BRADGATE (PURPLE CLARET)
BRICKS

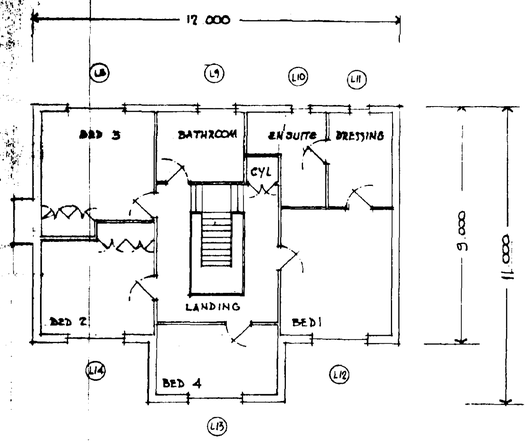


FIRST FLOOR PLAN

MATERIALS
ROOF TO BE MARLEY MODERN CONCRETE TILES, GRAY
WALLS TO BE FACING BRICK WITH QUOINS & LINTELS
BRICK TYPE TO BE APPROVED BY PLANNING AUTHORITY
TIMBER DOORS
TIMBER OR U.P.V.C WINDOWS TO PLANNING APPROVAL
WHITE G.R.P. CANOPY TO FRONT ELEVATION

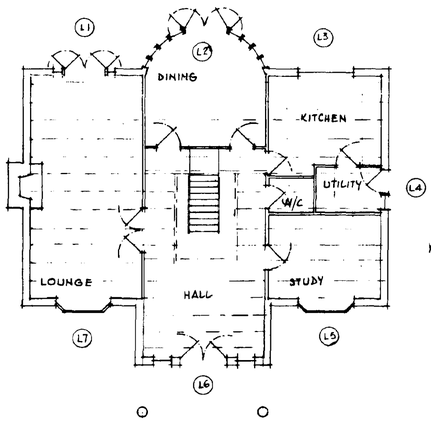


GROUND FLOOR PLAN

FIRST FLOOR JOISTS
TO BE 200 x 50 TIMBER
@ 600 mm CRS DOUBLED
AND BOLTED TO FORM
TRIMMING AROUND STAIR
WELL. GALVANISE JOIST
HANGERS TO SECURE SAME.

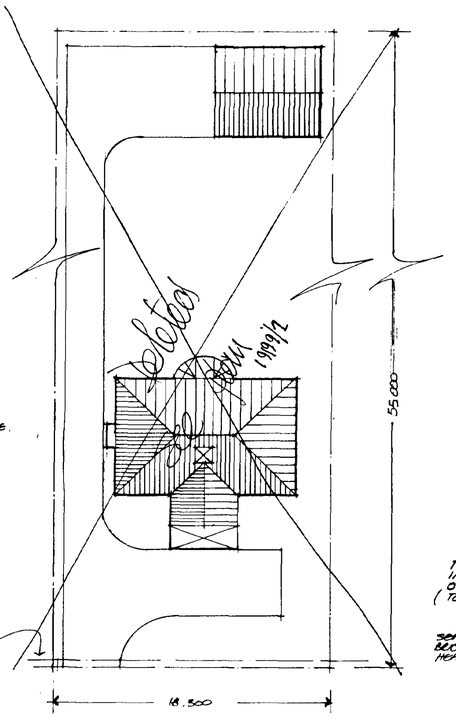


LINE OF CULVERT

SITE PLAN
1:200

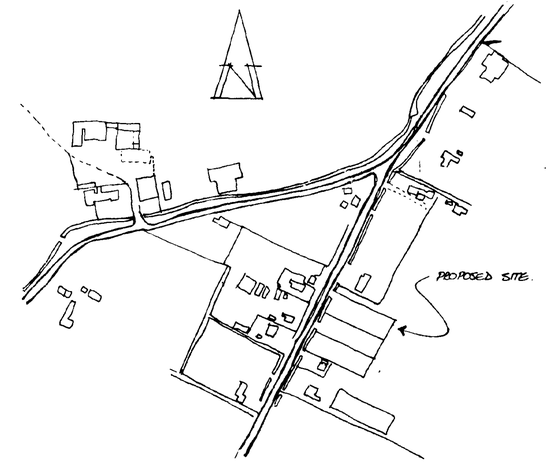


LOCATION PLAN
1:2500

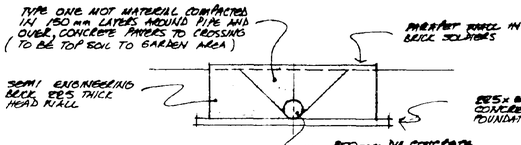

TYPICAL CULVERTED SECTION
1:50

LINTELS
L1. L3. L4. L5. L6 L7 TO BE CATNIC CN4 LINTELS
LOADED AND INSTALLED AS PER MAKERS SPEC.
L2 TO BE TWO CATNIC CN6 LINTELS INSTALLED BACK
TO BACK
L8. L9. L10. L11. L12. L13 L14 TO BE CATNIC CN4S
LINTELS LOADED AND INSTALLED AS PER MAKERS SPEC.

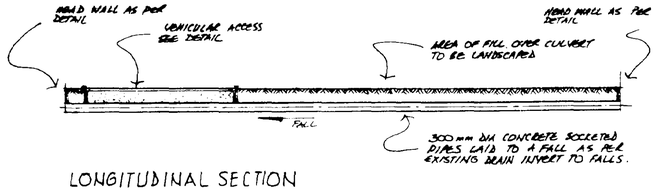

LONGITUDINAL SECTION
1:100 V & H.

SOUTH HOLLAND DC
HOUSING & PLANNING
30 JUL 1999
Ref: 0767/99

DETERMINED
PLAN

121 DESIGN 87 BELLAMY ROAD DUNDEE PETERBOROUGH PE3 8UG TEL 01832 273789	PROPOSED NEW DETACHED HOUSE AT	PLOT 3 OXCROFT BANK SHEPEAU STOW WHAPLODE DROVE SPALDING FOR	MR N. JARVIS 40 WASDALE GDNS PETERBOROUGH CAMBS	SCALES 1:100 1:200 1:2500 DATE SEPT 98 DRG N° 19199/1