


Front Elevation (SE)

Scale: 1:100


0 1 2 3 4
metres

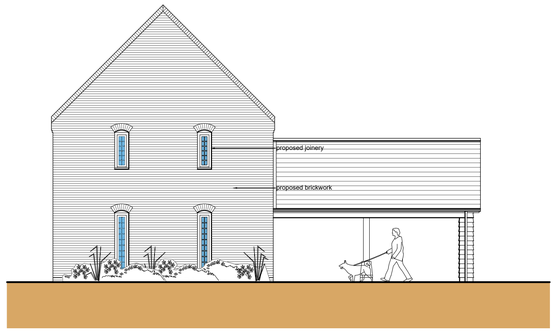

Side Elevation (SW)

Scale: 1:100

0 1 2 3 4
metres

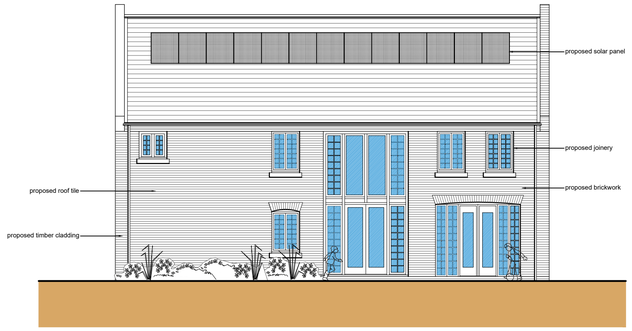

Rear Elevation (NW)

Scale: 1:100


0 1 2 3 4
metres



Side Elevation (NE)

Scale: 1:100


0 1 2 3 4
metres

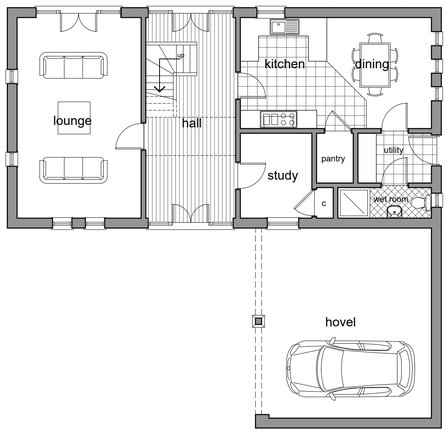

Ground Floor Plan

Scale: 1:100

0 1 2 3 4
metres

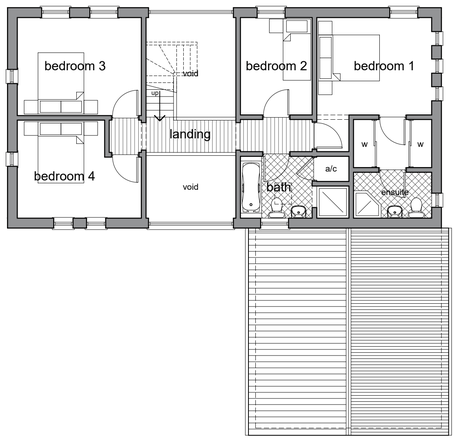

First Floor Plan

Scale: 1:100

0 1 2 3 4
metres

General Notes

1. All dimensions are shown in 'mm' unless otherwise stated.
2. The contractor, sub-contractors and suppliers must verify all dimensions on site prior to the commencement of any work.
3. This drawing is to be read in conjunction with all relevant engineers and specialist sub-contractors drawings and specifications.
4. Any discrepancies are to be brought to the designers attention.

CONSTRUCTION DESIGN & MANAGEMENT REGULATIONS 2015

The following information must be read in conjunction with the project Risk register. This drawing highlights significant design related Health & Safety Risks present during Construction phase, and Residual Risks which remain post completion. Other Health & Safety Risks associated with Construction Activities may be present, and must be identified by the Principal Contractor prior to works commencing. Design Risks relating to specialist design items must be identified by the relevant specialist designers/ consultants and issued to the Principal Designer.

Revisions

A	Oct 21	Planner's Comments

Status

FOR APPROVAL

SWANN EDWARDS ARCHITECTURE

Swann Edwards Architecture Limited, Swann Edwards Architecture, Black Barn, Fen Road, Guyhirn, Wisbech, Cambs, PE13 4AA
t 01945 450694 e info@swannedwards.co.uk w www.swannedwards.co.uk

Job Title
Proposed Dwellings
Orchard Farm, Dowsdale Bank,
Shepeau Stow, Spalding, Lincs
For: Mr Dickens

Drawing Title
Planning Drawing
Plot 3

Date	April 2021
Drawn by	GT
Checked by	G.E.
Job No.	SE-1549
Sheet Size	A1
Dwg No.	PP1002
Revision	